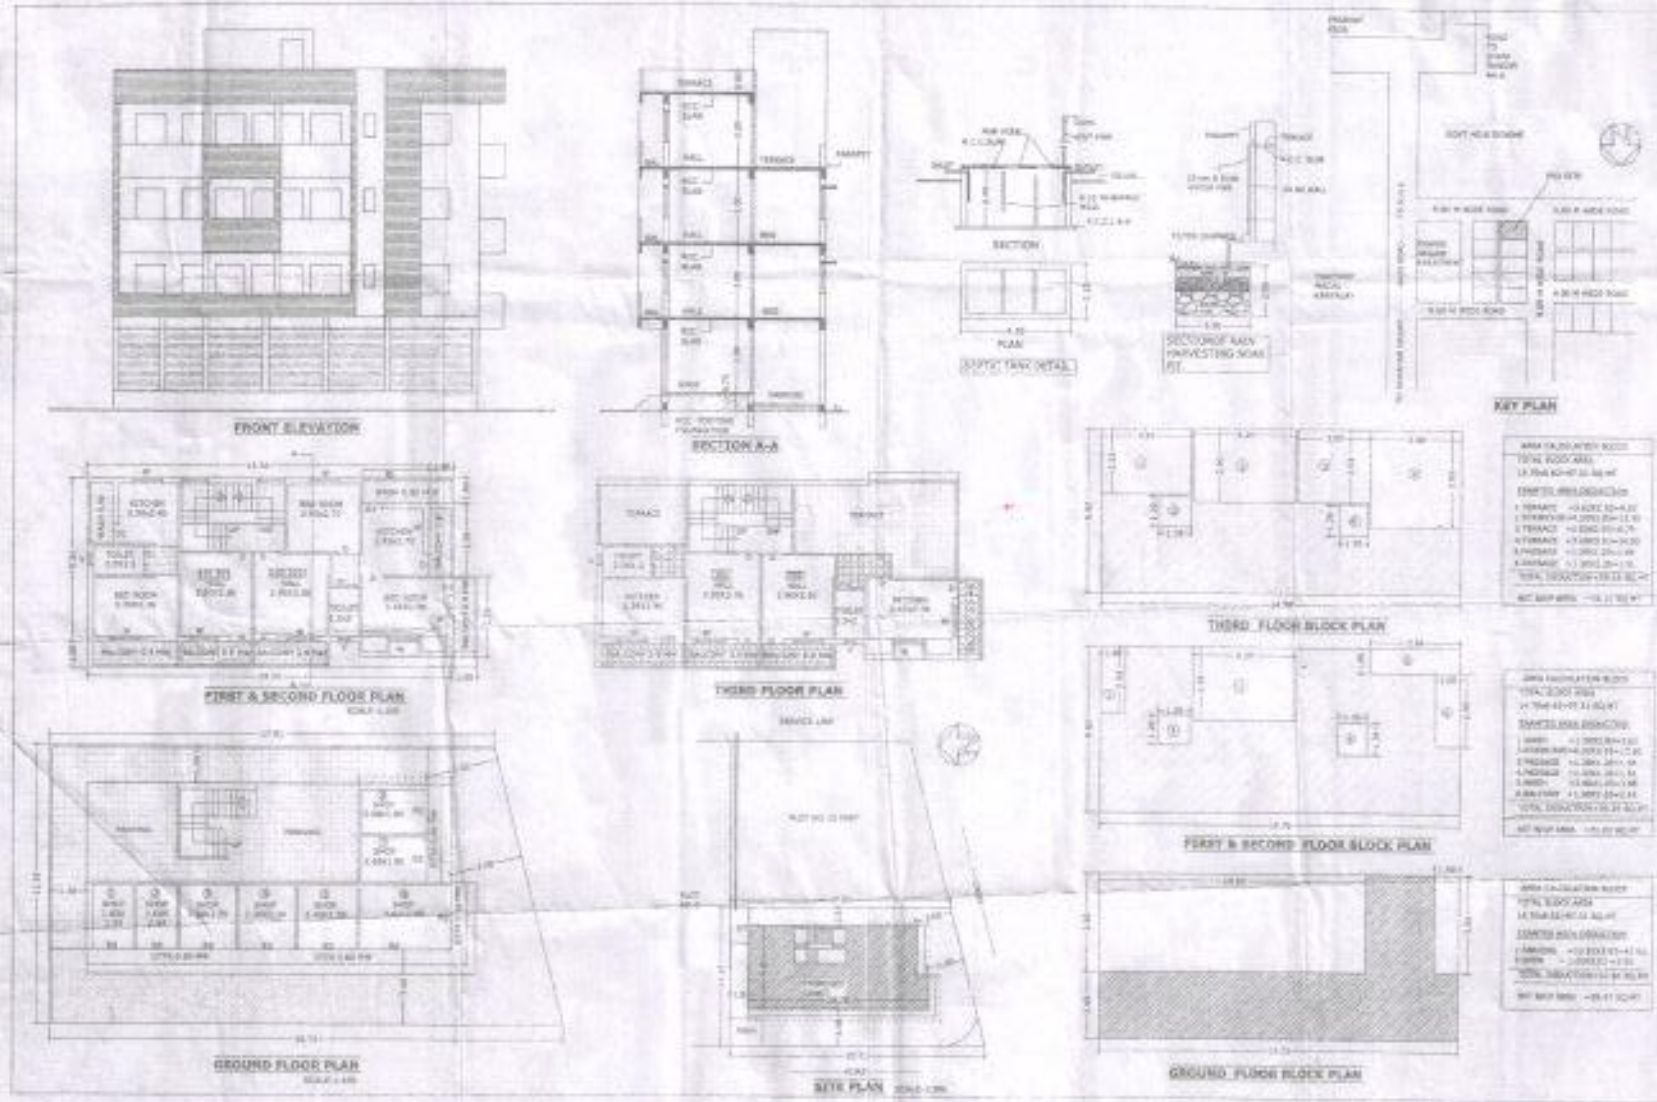

SANTIONING AUTHORITY
14/ 284 /2015-2016

SCHEDULE OF OPENING

TYPE	SIZE	DESCRIPTION
DW	1.80X2.10	ALUMINIUM DOOR
D	0.90X2.10	C.C.FLUSH DOOR
DL	0.75X2.10	C.C.FLUSH DOOR
W	1.20X1.20	ALUMINIUM WINDOW
V	0.60X0.50	STEEL WINDOW

AREA STATEMENT

PLOT AREA	11.2.70 SQ.MT
BUILT UP AREA	
1.GROUND FLOOR	38.47 SQ.MT
2.FIRST FLOOR	71.03 SQ.MT
3.SECOND FLOOR	71.03 SQ.MT
4.THIRD FLOOR	33.19 SQ.MT
	213.83 SQ.MT
F.S.I.	1.1
AREA UNDER PARKING	66.11 SQ.MT

NOTE
PLOT BOUNDARY SHOWN AS
PROPOSED CONST SHOWN AS
DRAINAGE LINE SHOWN AS
ALL DIMENSIONS ARE IN METERS

PLAN SHOWING THE PROPOSED CONST OF RESIDENTIAL BUILDING OF SOIL SHUNTI ARAC SHRASHARAN BADHI ON PLOT NO. 18 PART 5 NO 8 AT SHAHTRI NAGAR HOUSE UNDER UNMARKED AREA TO 8 DOT-AREA

OWNER [illegible]

DRAWN BY