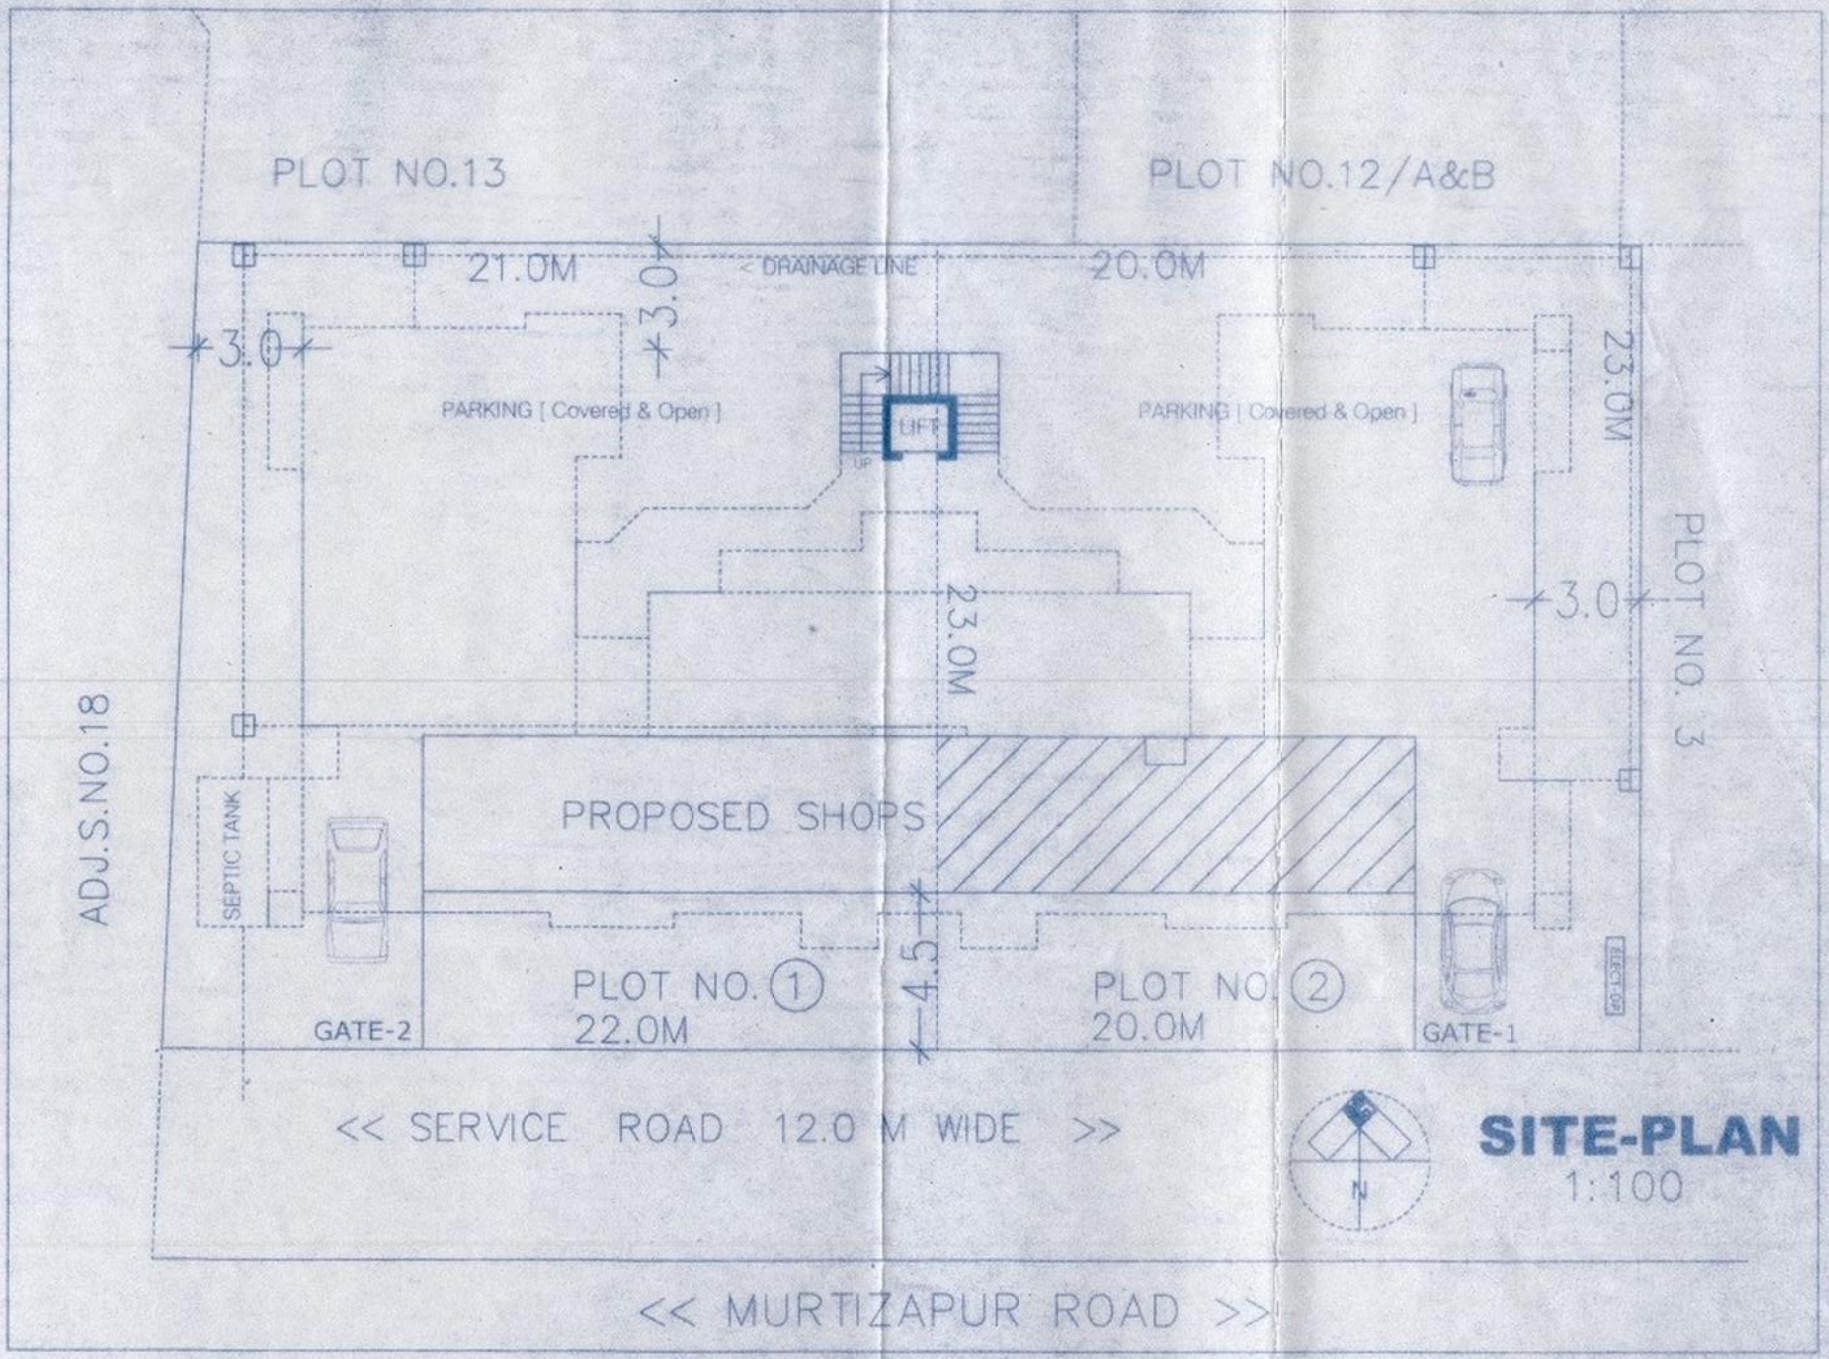

PLOT NO.13
PLOT NO.12/A&B
21.0M
3.0
< DRAINAGE LINE
20.0M
3.0
PARKING [Covered & Open]
LIFT
UP
PARKING [Covered & Open]
23.0M
PLOT NO. 3
3.0
23.0M
ADJ.S.NO.18
SEPTIC TANK
PROPOSED SHOPS
4.5
PLOT NO. (1)
22.0M
PLOT NO. (2)
20.0M
GATE-2
GATE-1
ELECT-DP
<< SERVICE ROAD 12.0 M WIDE >>
N
SITE-PLAN
1:100
<< MURTIZAPUR ROAD >>