
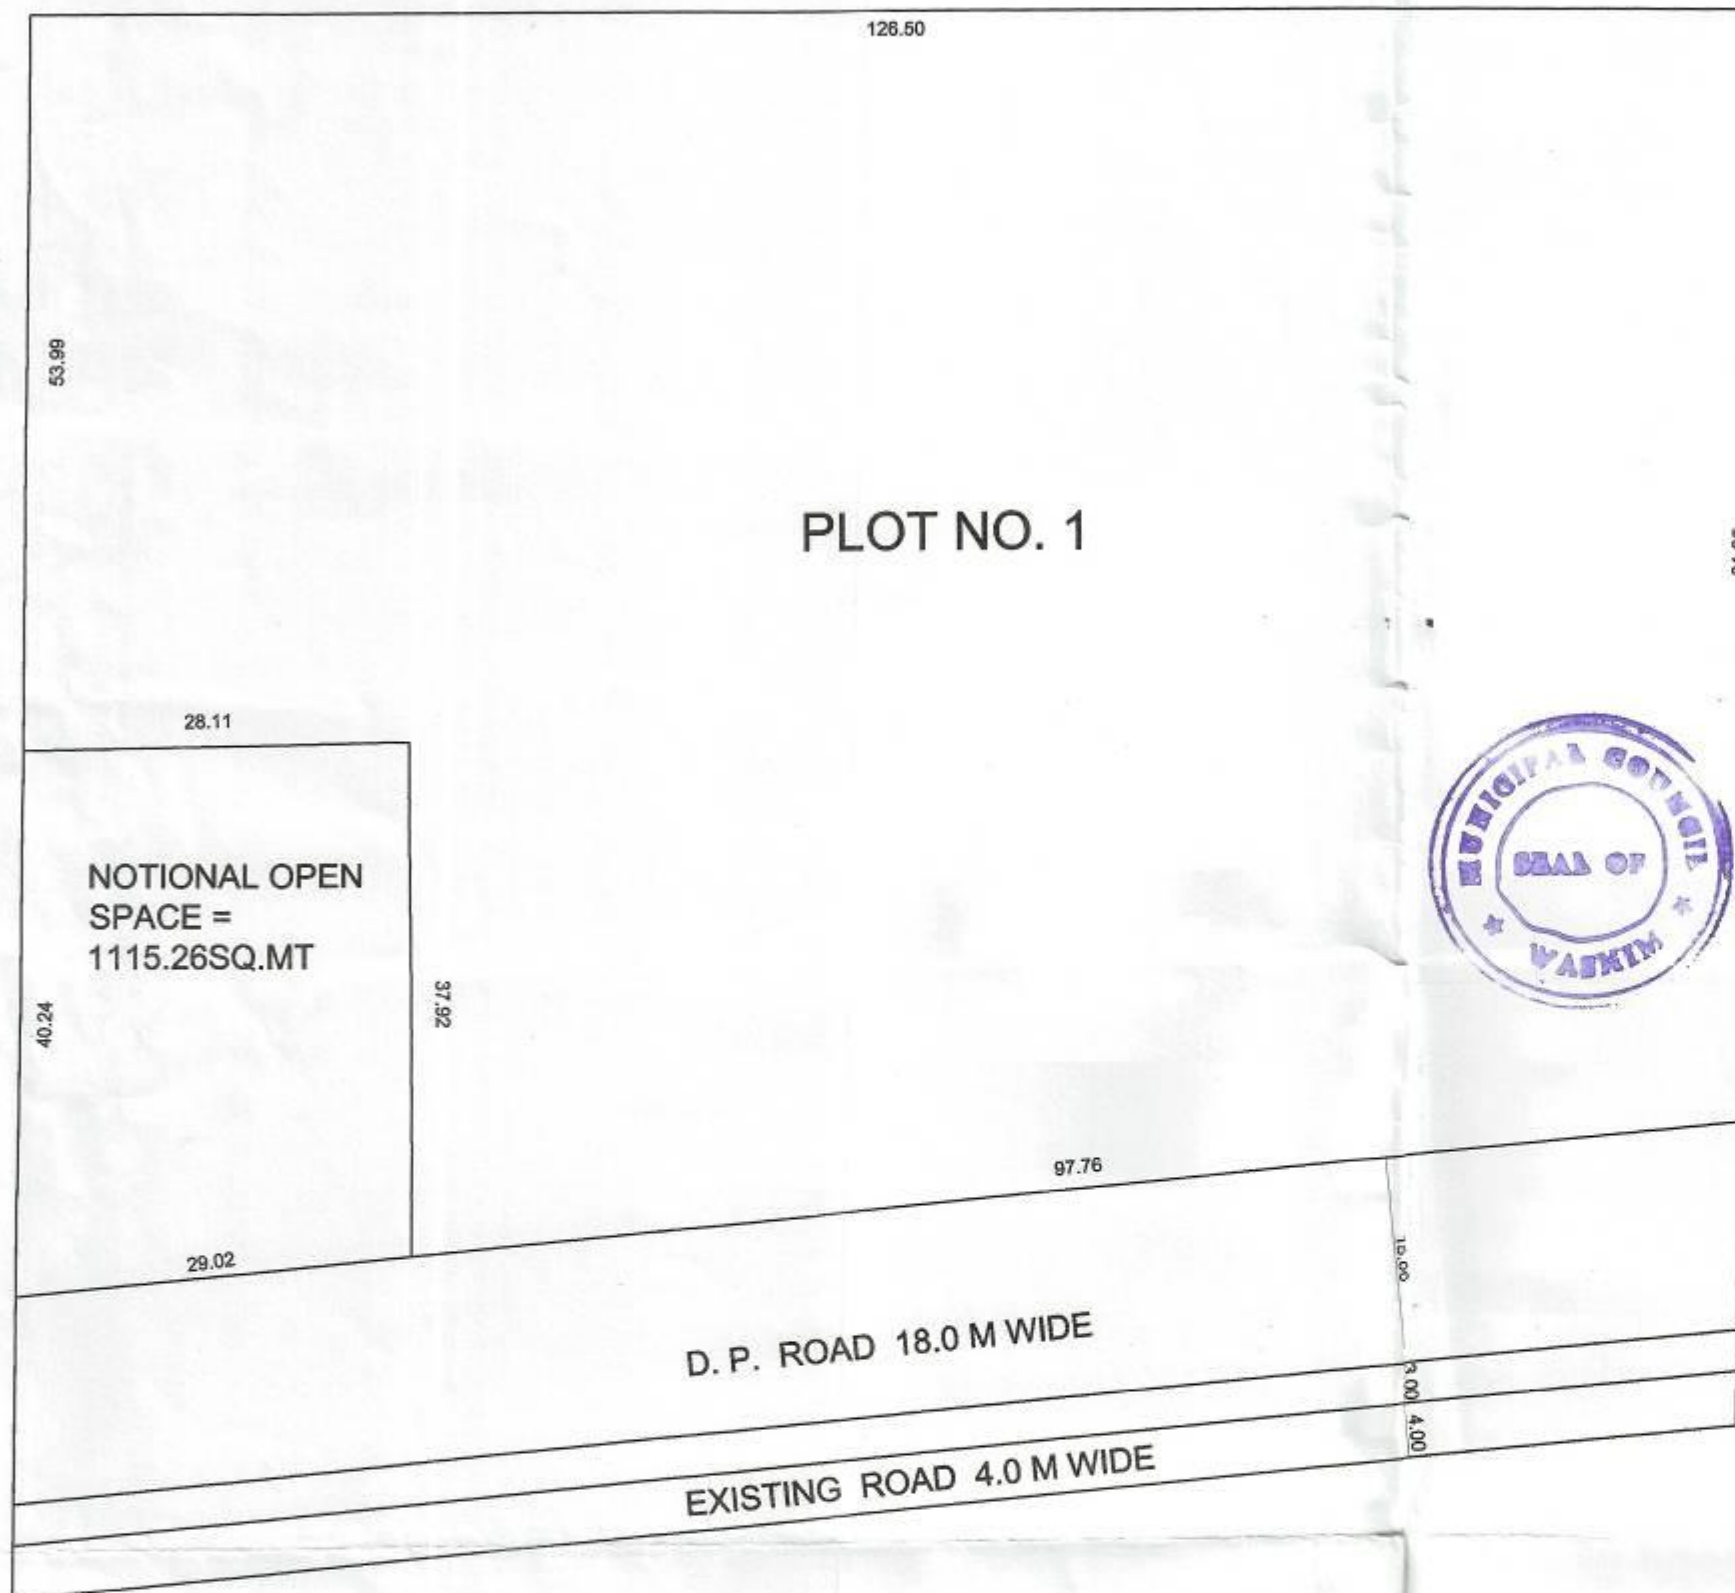


LAYOUT PLAN

SCALE 1 : 500

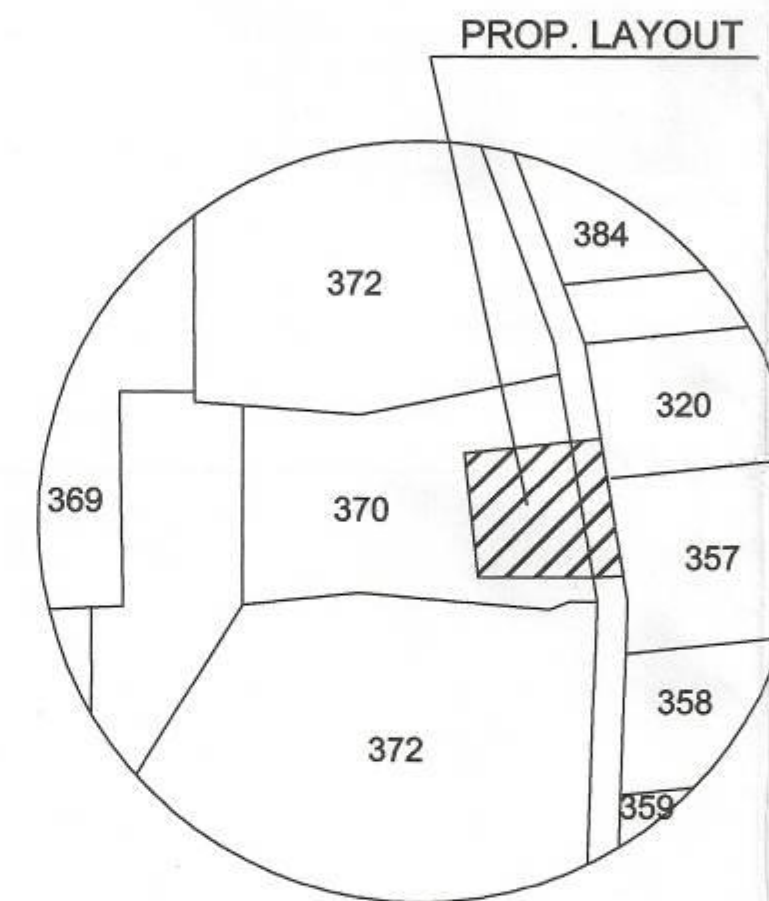

LOCATION PLAN

SCALE 1 : 5000

PROFORMA I

1.	AREA STATEMENTS	
	AREA OF GUT NO. 370/2	= 13000.00 SQ.MT.
2.	DEDUCTIONS FOR	
	a)ROAD ACQUISITION AREA	= 1900.71 SQ.MT.
	b) PROPOSED ROAD	= NIL
	c) ANY RESERVATION	= NIL
	TOTAL (a+b+c)	= 1900.71 SQ.MT.
3.	GROSS AREA OF PLOT (1-2)	= 11099.29 SQ.MT.
4.	DEDUCTIONS FOR	
	a)NOTIONAL OPEN SPACE	= 1115.26 SQ.MT.
	b) INTERNAL ROAD	= NIL
	c) AMINITY SPACE IF ANY	= NIL
	TOTAL (a+b+c)	= 1115.26 SQ.MT.
5.	NET AREA OF PLOTS (3-4)	= 9984.03 SQ.MT.
6.	NET AREA FOR FSI CALCULATIONS = 100% X (3-4c)	

SANCTIONING AUTHORITY

Assst. Town Planner
on Deputation to
Municipal Council, Washim



**PROPOSED LAYOUT OF PLOT
IN S. NO. 370 / 2 , AT WASHIM , TQ.
DIST. WASHIM .**

NAME / SIGN OF OWNER'S

1. SUDHAKAR M. PARALKAR =
2. SAU. RUKMINI S. PARALKAR =
3. RATNESH S. PARALKAR =
4. SONALI S. PARALKAR =



SCALE 1 : 500

SCALE 1 : 5000

Milind R. Bhavsar
Regd. No.
Nirmal Construction
Engineer's Developers & Contractors
Washim 444505

NIRMAL CONSTRUCTION
ENGINEER, DEVELOPERS, CONTRACTORS.
NEAR SWAGAT LAWN, PUSAD NAKA
CELL. 9422160949 / 9552949949