FRONT ELEVATION FOR KESHAVA APARTMENT

SCALE 1:100

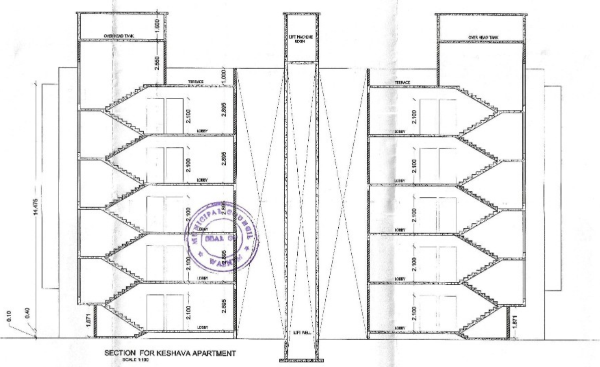

SECTION FOR KESHAVA APARTMENT

SCALE 1:100

DOOR AND WINDOW SCHEDULE

SYMBOL	SIZE	DESCRIPTION	CILL HT
D	1.00 X 2.10M	35 MM THK FLUSH DOOR IN PLYWOOD WITH 1MM THK LAMINATE ON BOTH SIDES.	–
D1	0.90 X 2.10M	25MM THK MDF BOTH SIDE LAMINATED	–
D2	0.75 X 2.10M	25MM THICK WATERPROOF LIGHTWEIGHT DOOR PANEL.	–
W	1.50 X1.20M	ALL ALUMINIUM SLIDING FRAMES SIZE 35MM X 38MM, MEDIUM WEIGHT, BLACK COLOUR WITH POWDER COATING AND PROVIDED WITH PRESS LOCK SYSTEM WITH FIGURE GLASS.	0.90 M
W1	0.60 X0.90M		1.20 M
V1	0.60 X 0.90M	GLASS 5MM THK CLEAR FLOAT GLASS FIXED TO THE FRAME BY RUBBER GASKET	1.20 M

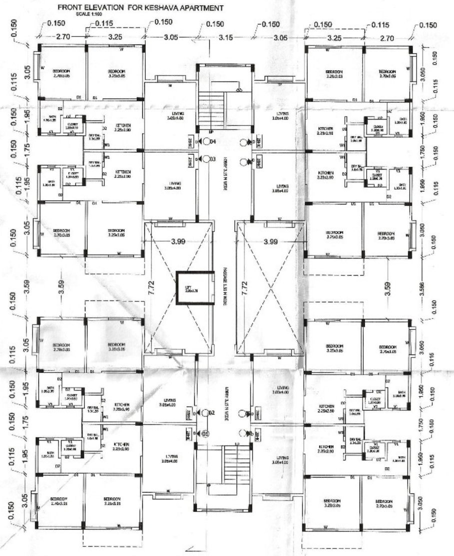

KESHAVA APARTMENT - GROUND FLOOR PLAN

SCALE 1:100

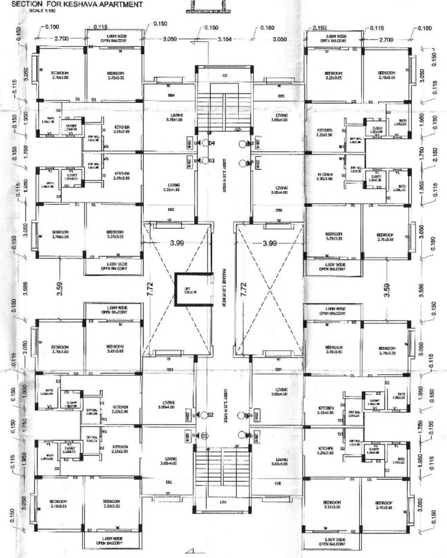

KESHAVA APARTMENT - TYPICAL 1ST TO 4TH FLOOR PLAN

SCALE 1:100

PROFORMA - B

CONTENTS OF SHEET

GROUND AND TYPICAL 1ST TO 4TH FLOOR PLANS, ELEVATION , SECTION FOR KESHAVA APARTMENT .

STAMP OF APPROVAL OF PLANS

Asstt. Town Planner on Deputation to Municipal Council, Washim

Office of The Municipal Council, Washim.
Building Permit No. 656/2017
Dated 01/06/2017
SANCTIONED UP TO PLINTH LEVEL
Subject to Condition mentioned in the building permit.
Chief Officer
Municipal Council, Washim.

CERTIFICATE OF AREA

CERTIFIED THAT THE THE PLOT UNDER REFERENCE WAS SURVEYED ON ---------------- AND THE DIMENSIONS OF THE SIDES ETC. OF THE PLOT STATED ON THE PLAN ARE AS MEASURED ON SITE AND ARE SO WORKED OUT TALLIES WITH THE AREA STATED IN THE DOCUMENT OF OWNERSHIP/ PLANNING SCHEME RECORDS

SIGNATURE OF ARCHITECT/LICENSED ENGINEER

PROJECT TITLE VRINDAVAN NAGARI AT WASHIM

DESCRIPTION OF PROPOSAL AND PROPERTY

PROPOSED RESIDENTIAL COMPLEX " KESHAVA APARTMENT " ON LAYOUT P. NO. 1 ,OF S. NO. 370 /2 , AT VRINDAVAN NAGARI , TQ. & DIST. WASHIM.

NAME AND SIGN OF THE OWNER

RUKMANI BUILDERS AND DEVELOPERS
DIRECTOR / PARTNER

RUKMANI BUILDER AND DEVELOPERS.
OPP. SWAGAT LAWN , HARI-OM NAGAR, WASHIM

DATE	JOB NO.	DRAWING NO.	SCALE	DRAWN BY.	CHECKED BY
19/03/17	IN.16.03.TS4.Ar	RB-VN/A1-1	AS SHOWN	SHRI.	MILIND BHAVSAR

ARCHITECT -

N

MAHAVIR ASSOCIATES
[illegible]
25, N [illegible] Centre
WASHIM 444 505