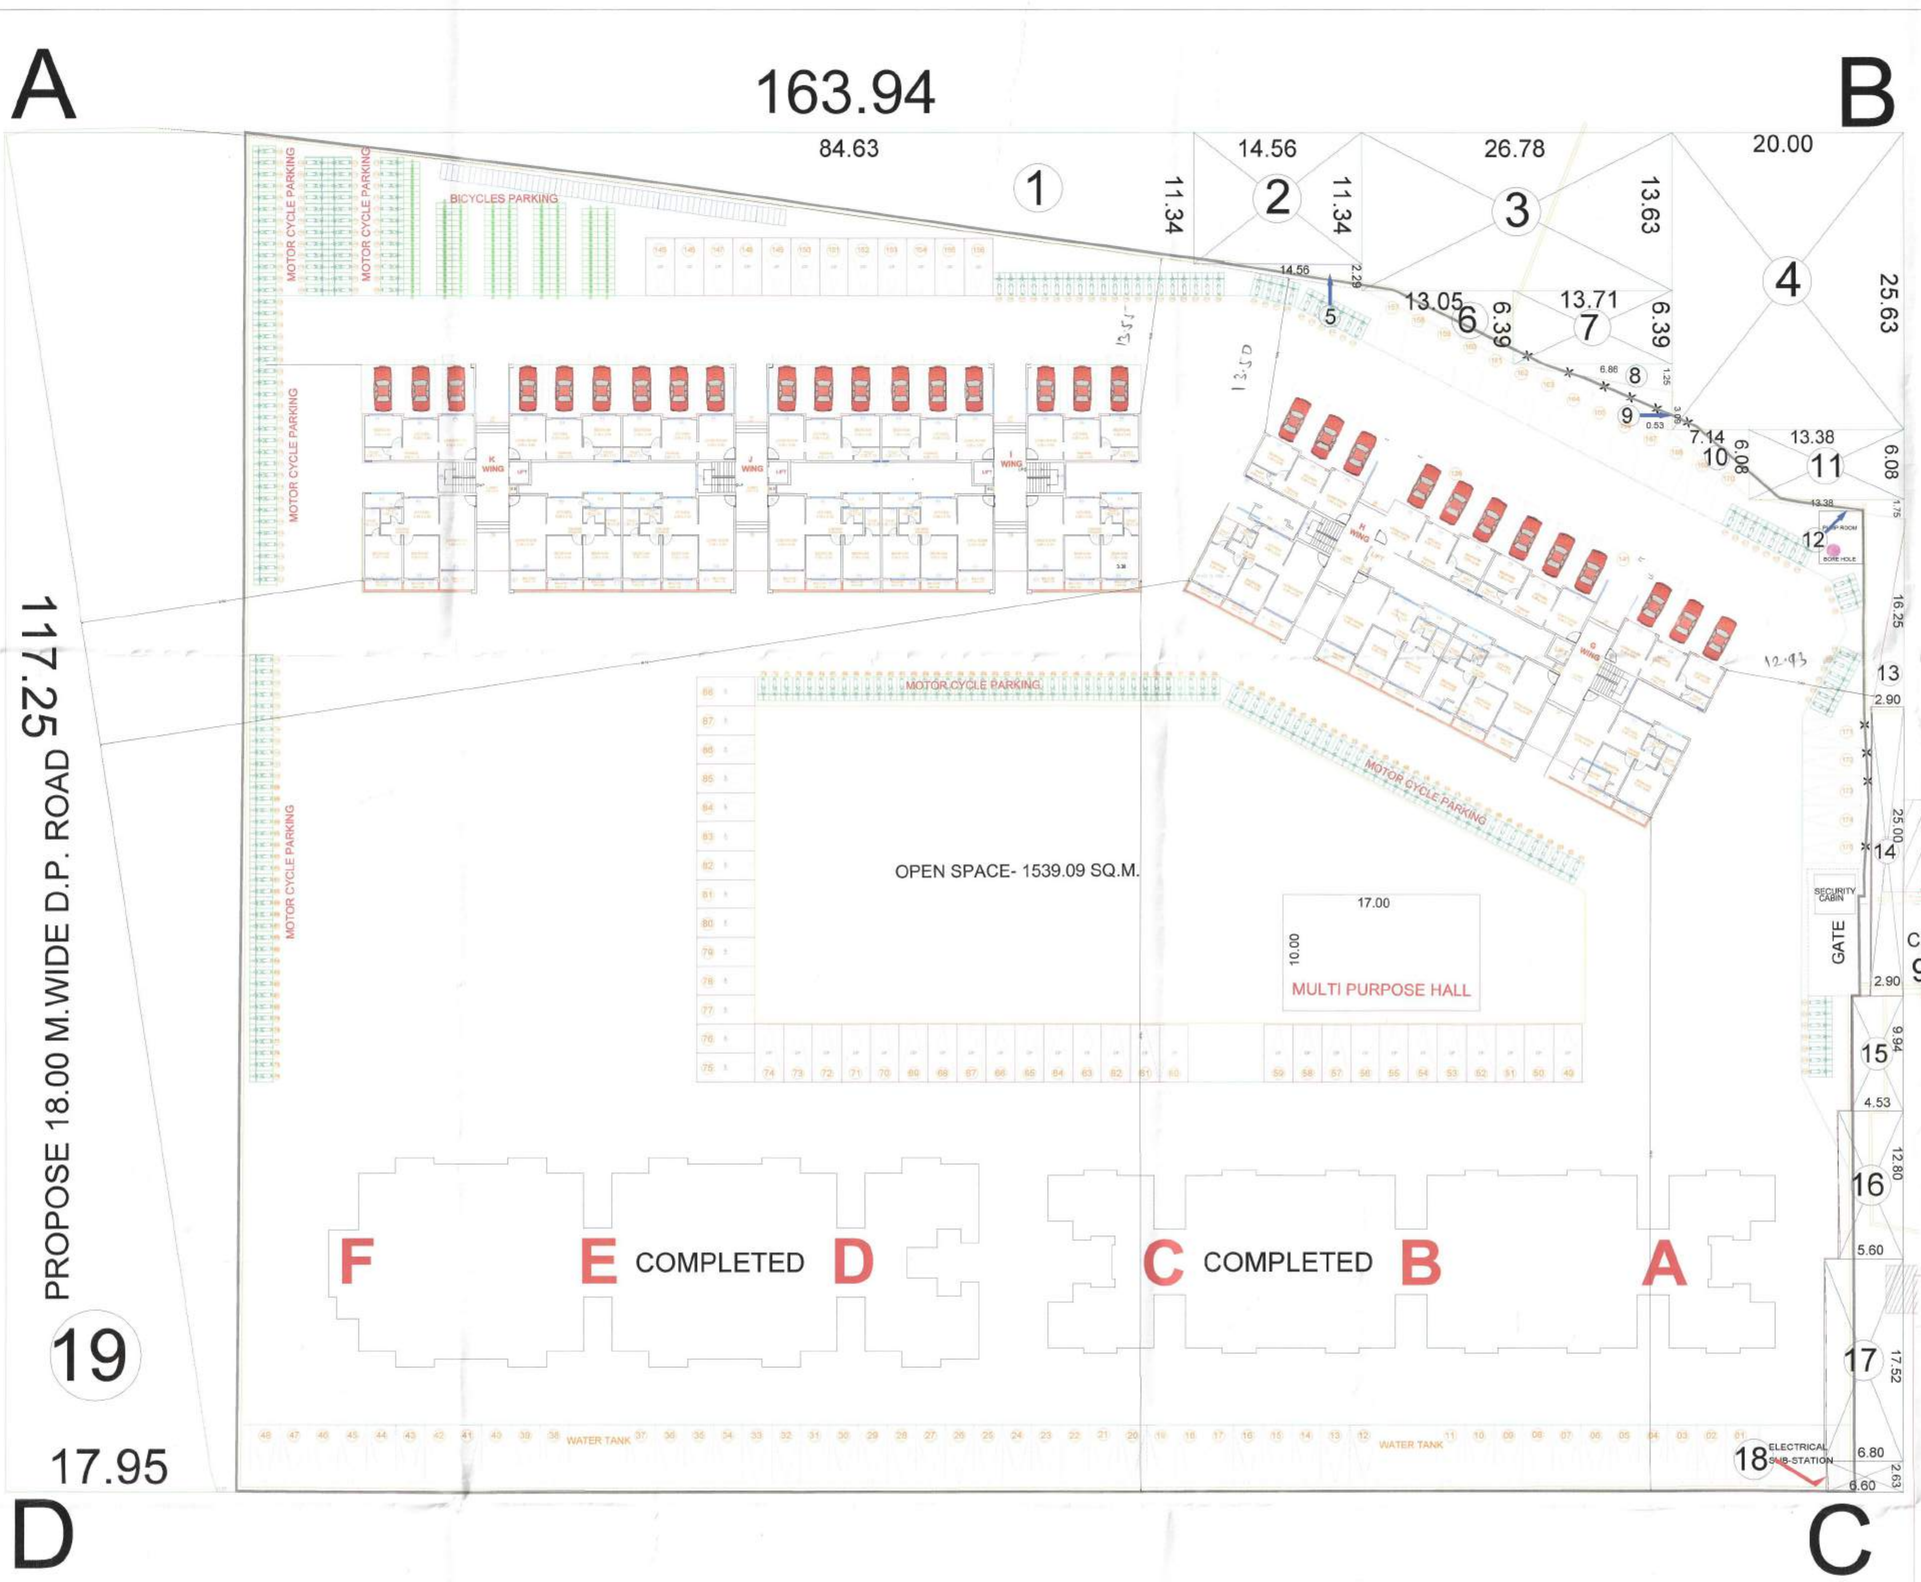


SCALE -1:500

G DOOR AND WINDOW SCHEDULE:

S.NO.	TYPE	SIZE	AREA	SPECIFICATION
1	D	1.00 X 2.10	2.10 SQ.M	T.W. FLUSH DOOR
2	D1	0.90 X 2.10	1.89 SQ.M	T.W. FLUSH DOOR
3	D2	0.75 X 2.10	1.57 SQ.M	ALU. & HARDENER DOOR
4	W1	2.70 X 2.30	6.21 SQ.M	GAL. ALU. SLIDING WINDOW
5	W2	2.10 X 2.30	4.83 SQ.M	GAL. ALU. SLIDING WINDOW
6	W5	2.10 X 1.40	2.94 SQ.M	GAL. ALU. SLIDING WINDOW
7	W4	1.80 X 2.30	4.14 SQ.M	GAL. ALU. SLIDING WINDOW
8	W5	2.10 X 1.50	3.15 SQ.M	GAL. ALU. SLIDING WINDOW
9	W6	2.70 X 1.50	4.05 SQ.M	GAL. ALU. SLIDING WINDOW
10	SW	2.60 X 1.50	3.15 SQ.M	GAL. ALU. SLIDING WINDOW
11	V	0.60 X 0.90	0.54 SQ.M	LOUVERED AL.WINDOW
12	V2	0.75 X 1.80	1.35 SQ.M	OPENABLE AL.WINDOW

DESCRIPTION OF PROJECT :

PROPOSED RESIDENTIAL BUILDING
SURVEY NO. 59/1
RISOD ROAD, GONDESHWAR, DIST.:- WASHIM

PLOT AREA STATEMENT -

AREA OF BLOCK [ABCD] = 163.94 X 117.52 =19266.22 SQ.M

1.	84.63 X 11.34 /2	= 479.85 SQ.M
2.	14.56 X 11.34	= 165.11 SQ.M
3.	26.78 X 13.63	= 365.01 SQ.M
4.	20.00 X 25.63	= 512.60 SQ.M
5.	14.56 X 2.29 /2	= 16.67 SQ.M
6.	13.05 X 6.39 /2	= 41.69 SQ.M
7.	13.71 X 6.39	= 87.60 SQ.M
8.	6.86 X 1.25 /2	= 4.28 SQ.M
9.	3.09 X 0.53 /2	= 0.81 SQ.M
10.	7.14 X 6.08 /2	= 21.70 SQ.M
11.	13.38 X 6.08	= 81.35 SQ.M
12.	13.38 X 1.75 /2	= 11.70 SQ.M
13.	2.90 X 16.25 /2	= 23.56 SQ.M
14.	2.90 X 25.00	= 72.50 SQ.M
15.	4.53 X 9.94	= 45.02 SQ.M
16.	5.60 X 12.80	= 71.68 SQ.M
17.	6.80 X 17.52	= 119.14 SQ.M
18.	6.60 X 2.63	= 17.35 SQ.M
19.	17.97 X117.52 /2	=1052.31 SQ.M
		3189.93 SQ.M
		3189.93 SQ.M

TOTAL PLOT AREA = 19266.22 - 3189.93 = 16076.29 SQ.M

NET PLOT AREA = 16076.29 SQ.M

Signature Valid

Digitally signed by DIPAK GAHINA MORE
Date: 2021.03.09 14:36:39 IST
Reason: Approved Drawing Plan
Location: Washim Municipal Council

DRAWING NO :

STAMP OF APPROVAL :

DESCRIPTION OF PROJECT :

PROPOSED RESIDENTIAL BUILDING
SURVEY NO. 59/1
RISOD ROAD, GONDESHWAR, DIST.:- WASHIM

DATE :

DRAWN BY:

SCALE :
AS SHOWN

CHECKED BY :

ARCHITECT :
MAHAVIRASSOCIATES
MAHAVIR BAJAJTIA

ADDRESS :
25,N.P.SHOPPING CENTER

TELE PHONE :
07255- 232087 / 9422160896

NORTH :

WEB :

SIGN OF OWNER :

MR. RAJNEESH ABHAYADHAND JAIN (DIRECTOR)
TECTON BUILDERS & DEVELOPERS PVT. LTD.

SIGN OF ARCHITECT :