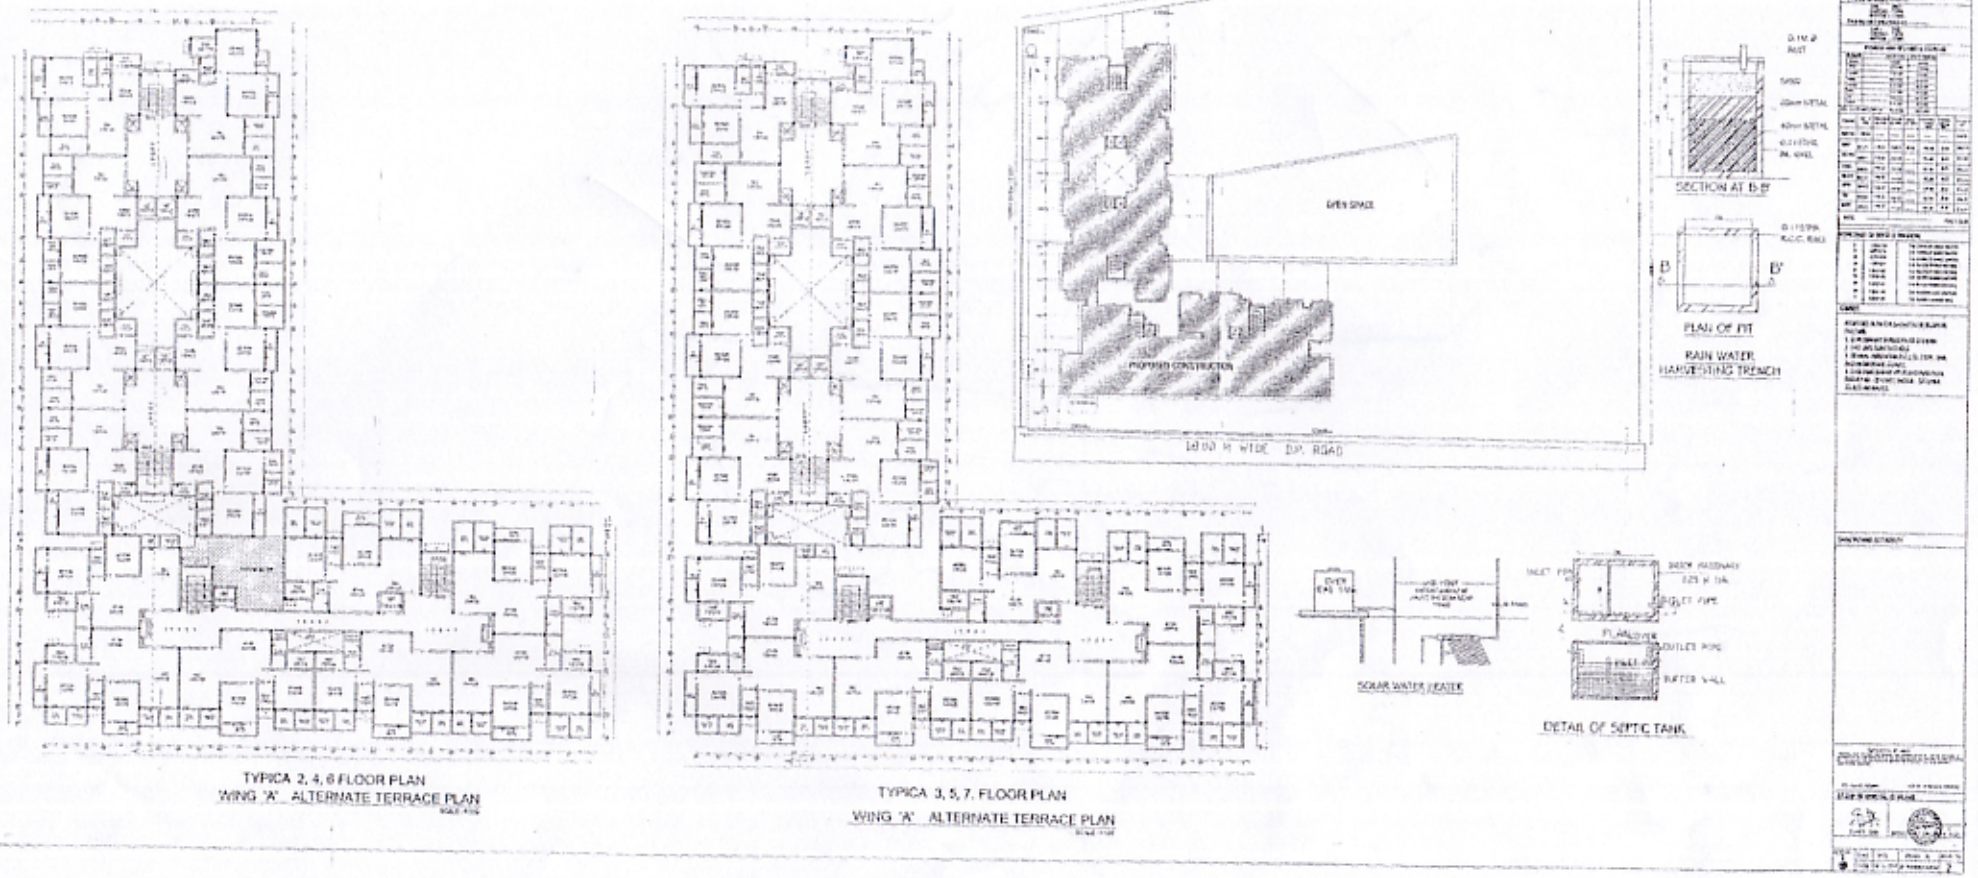

ADJG. SNO-4 SATURNA
OPEN SPACE
PROPOSED CONSTRUCTION
SECTION AT B-B'
PLAN OF PIT
RAIN WATER HARVESTING TRENCH
SOLAR WATER HEATER
DETAIL OF SEPTIC TANK
TYPICA 2, 4, 6 FLOOR PLAN
WING 'A' ALTERNATE TERRACE PLAN
TYPICA 3, 5, 7, FLOOR PLAN
WING 'A' ALTERNATE TERRACE PLAN