



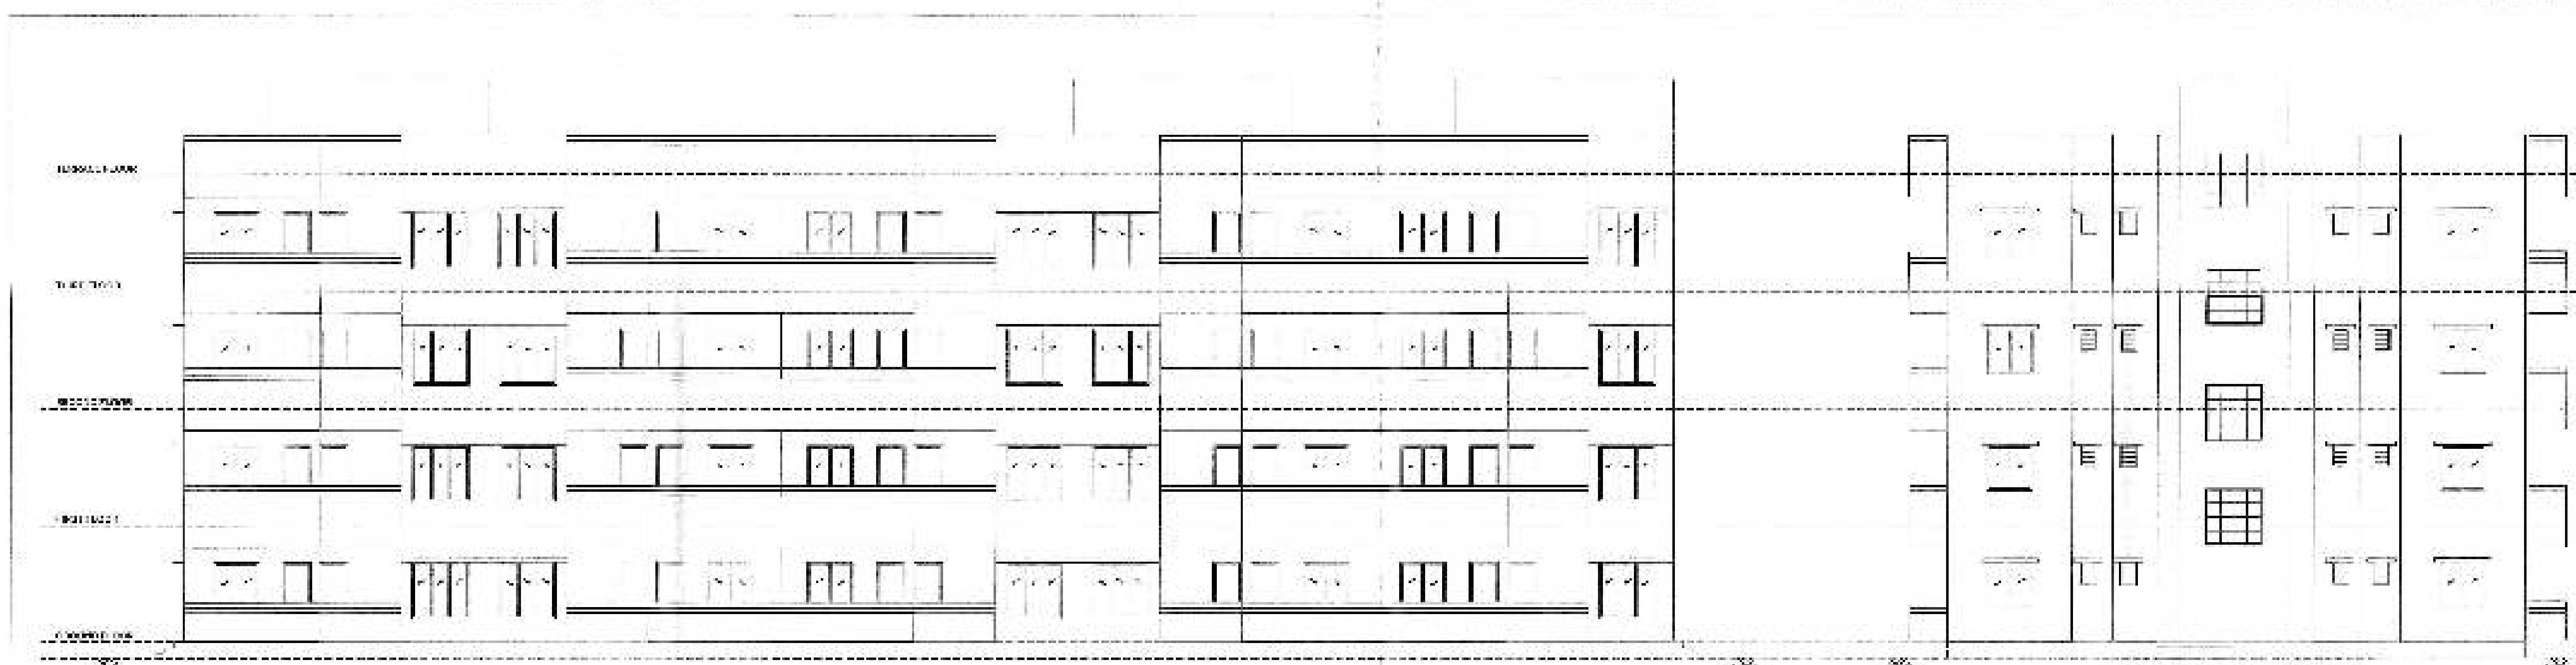


FRONT ELEVATION
SCALE-1:100


L.H. SIDE ELEVATION
SCALE-1:100

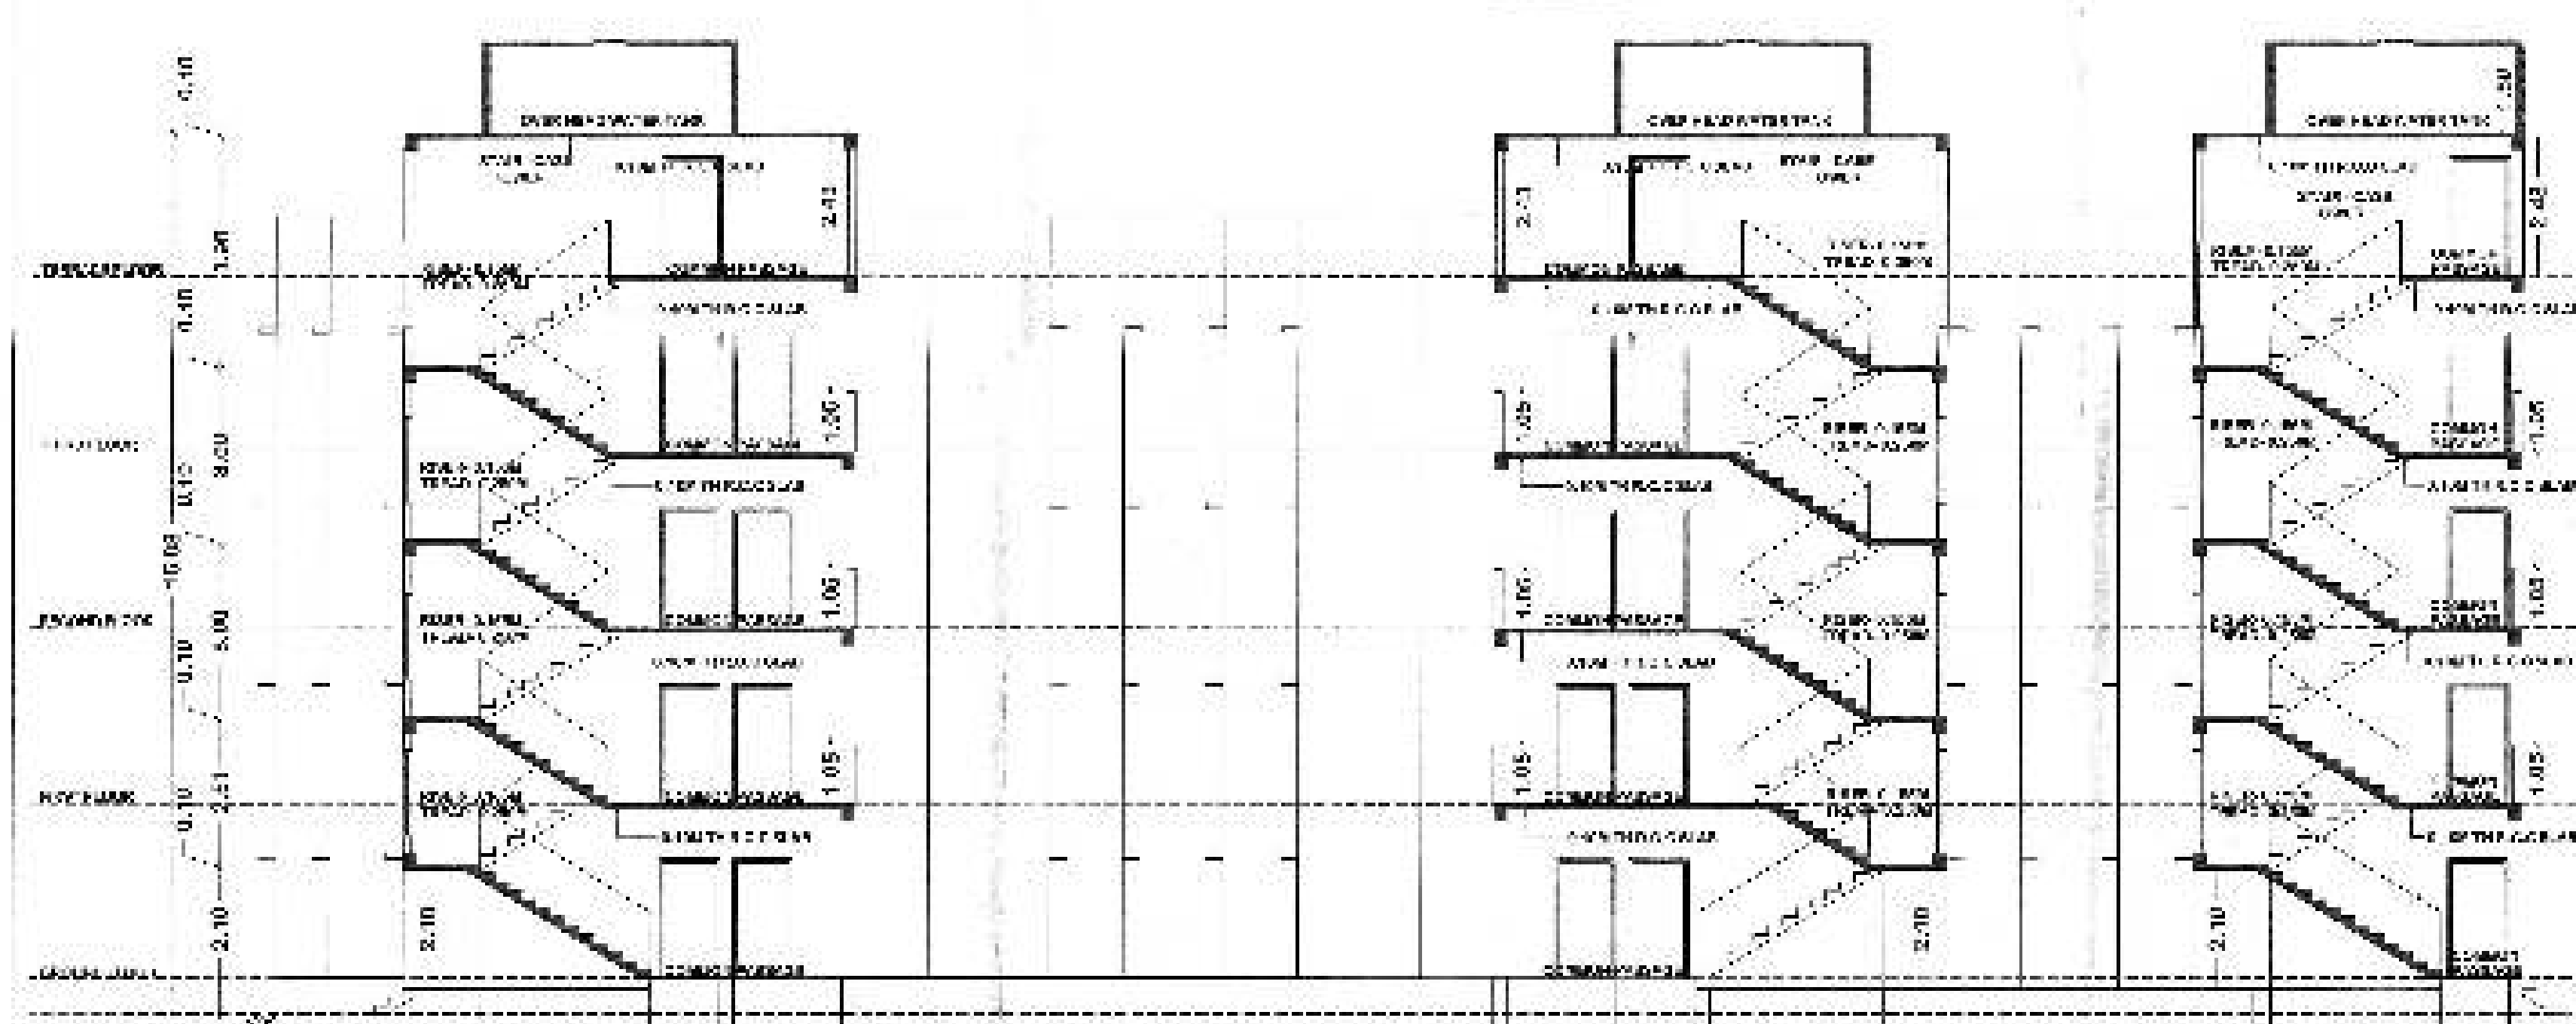


SECTION-AA
SCALE-1:100

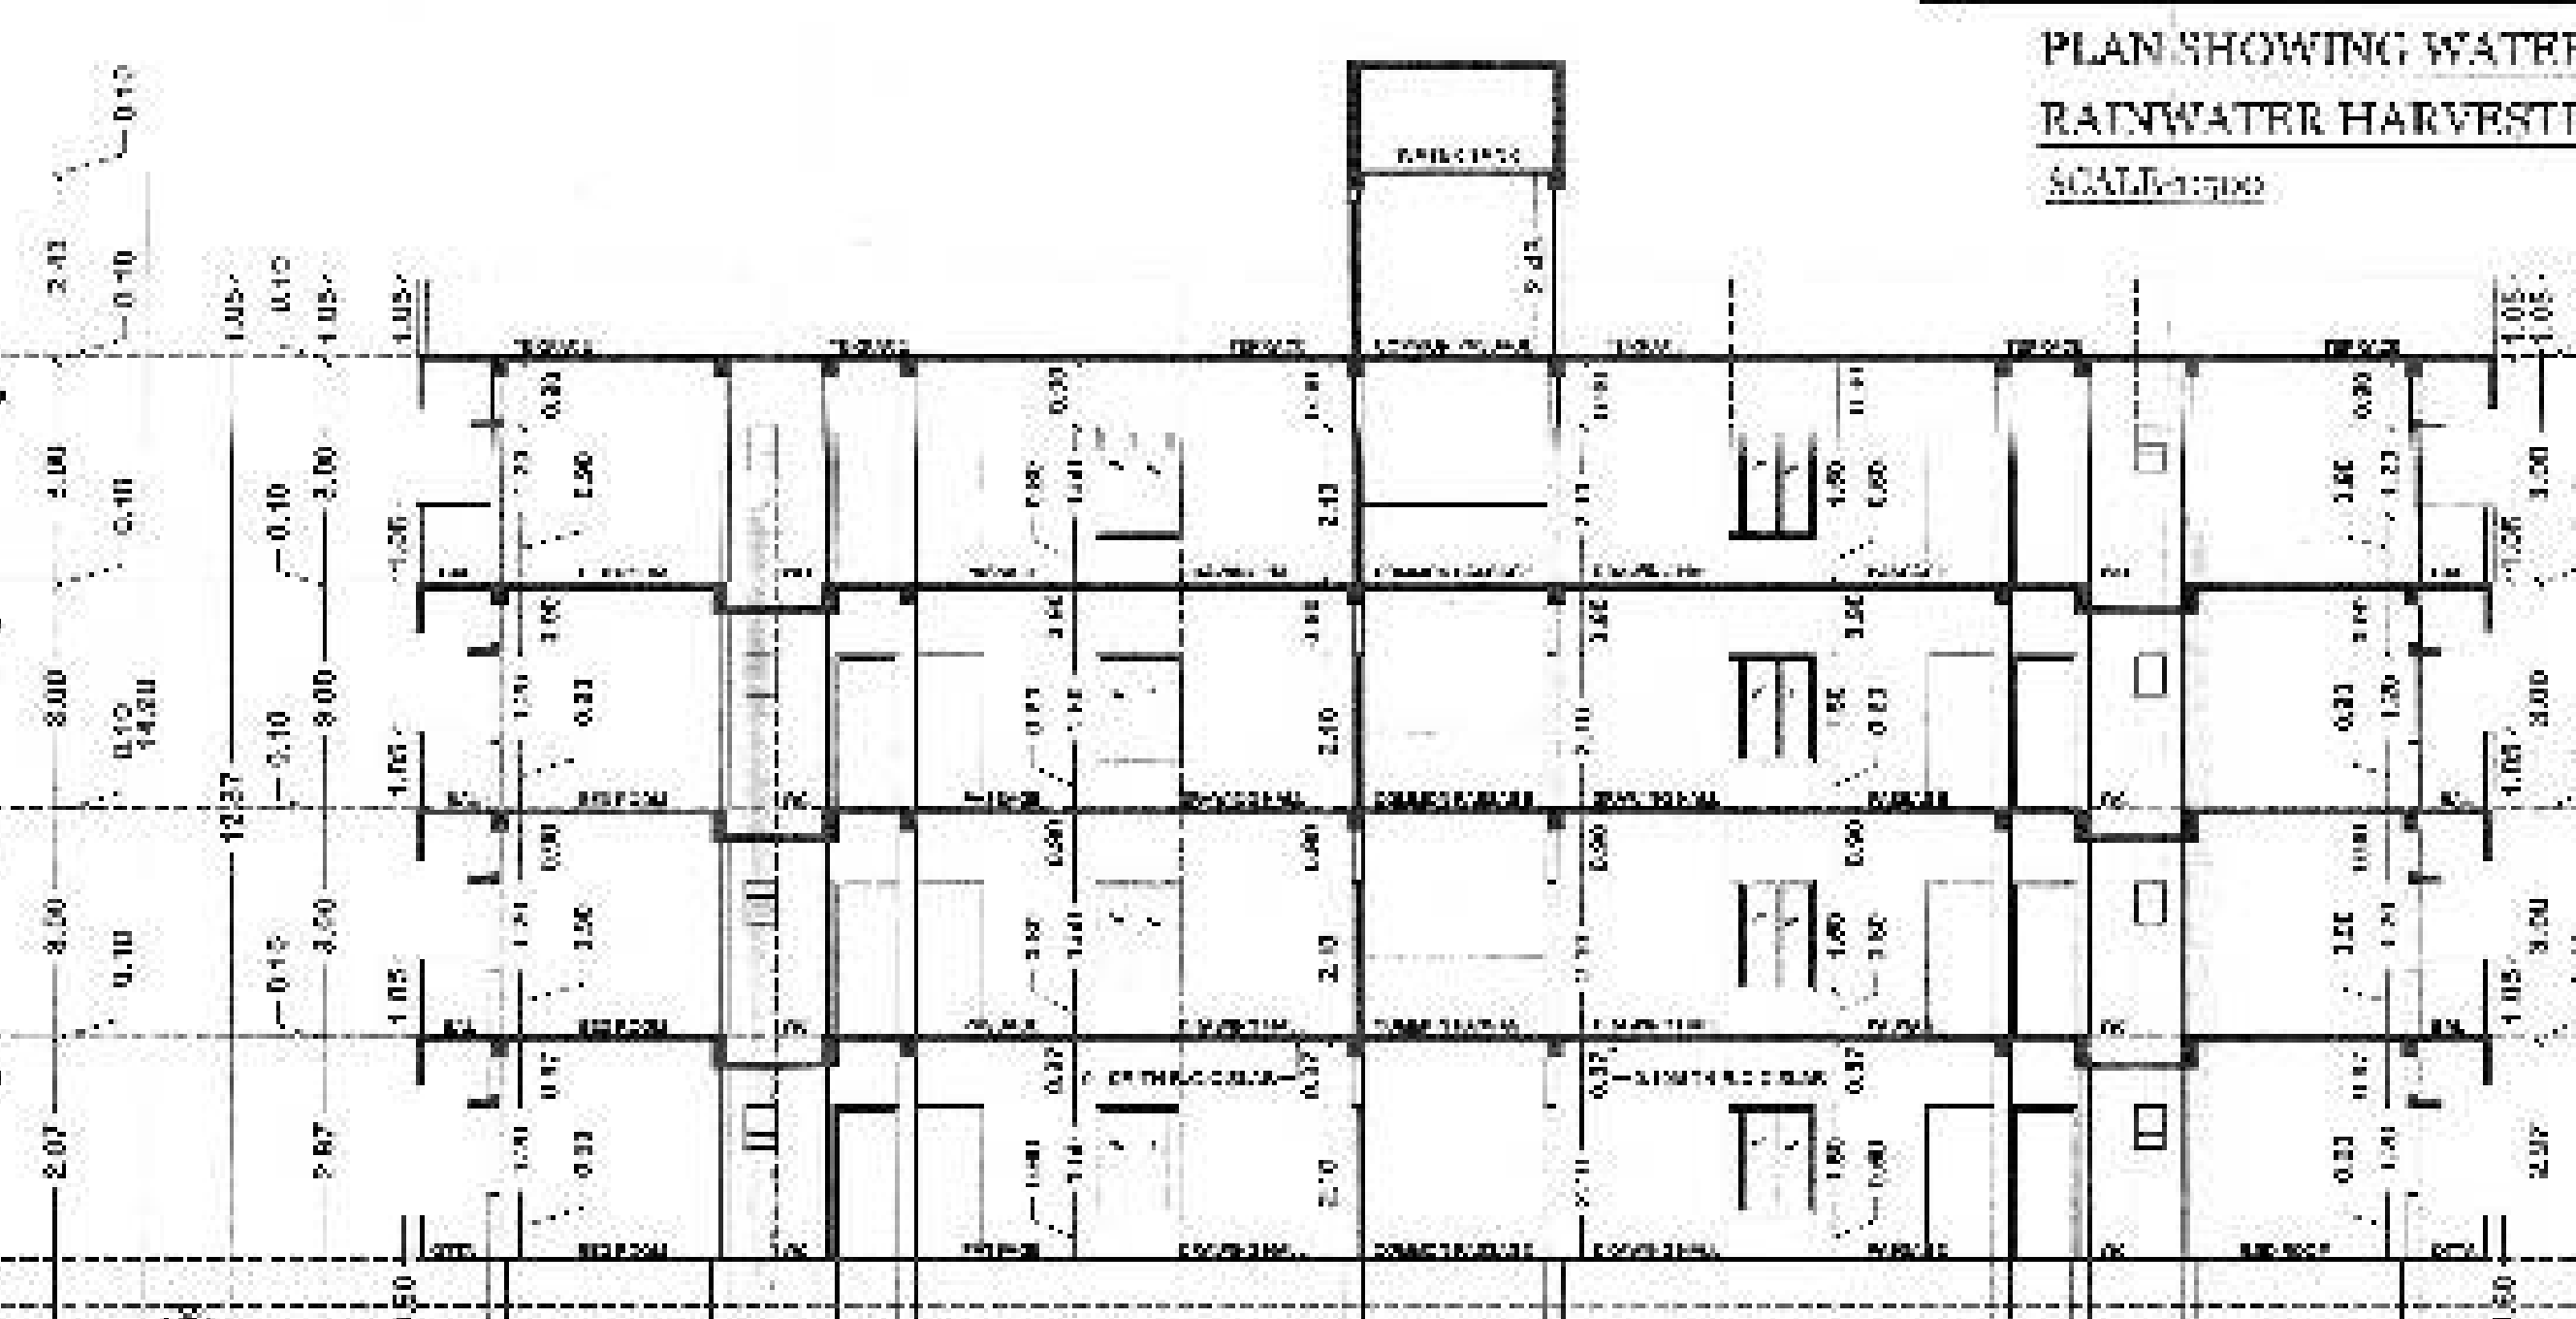


SECTION-BB
SCALE-1:100

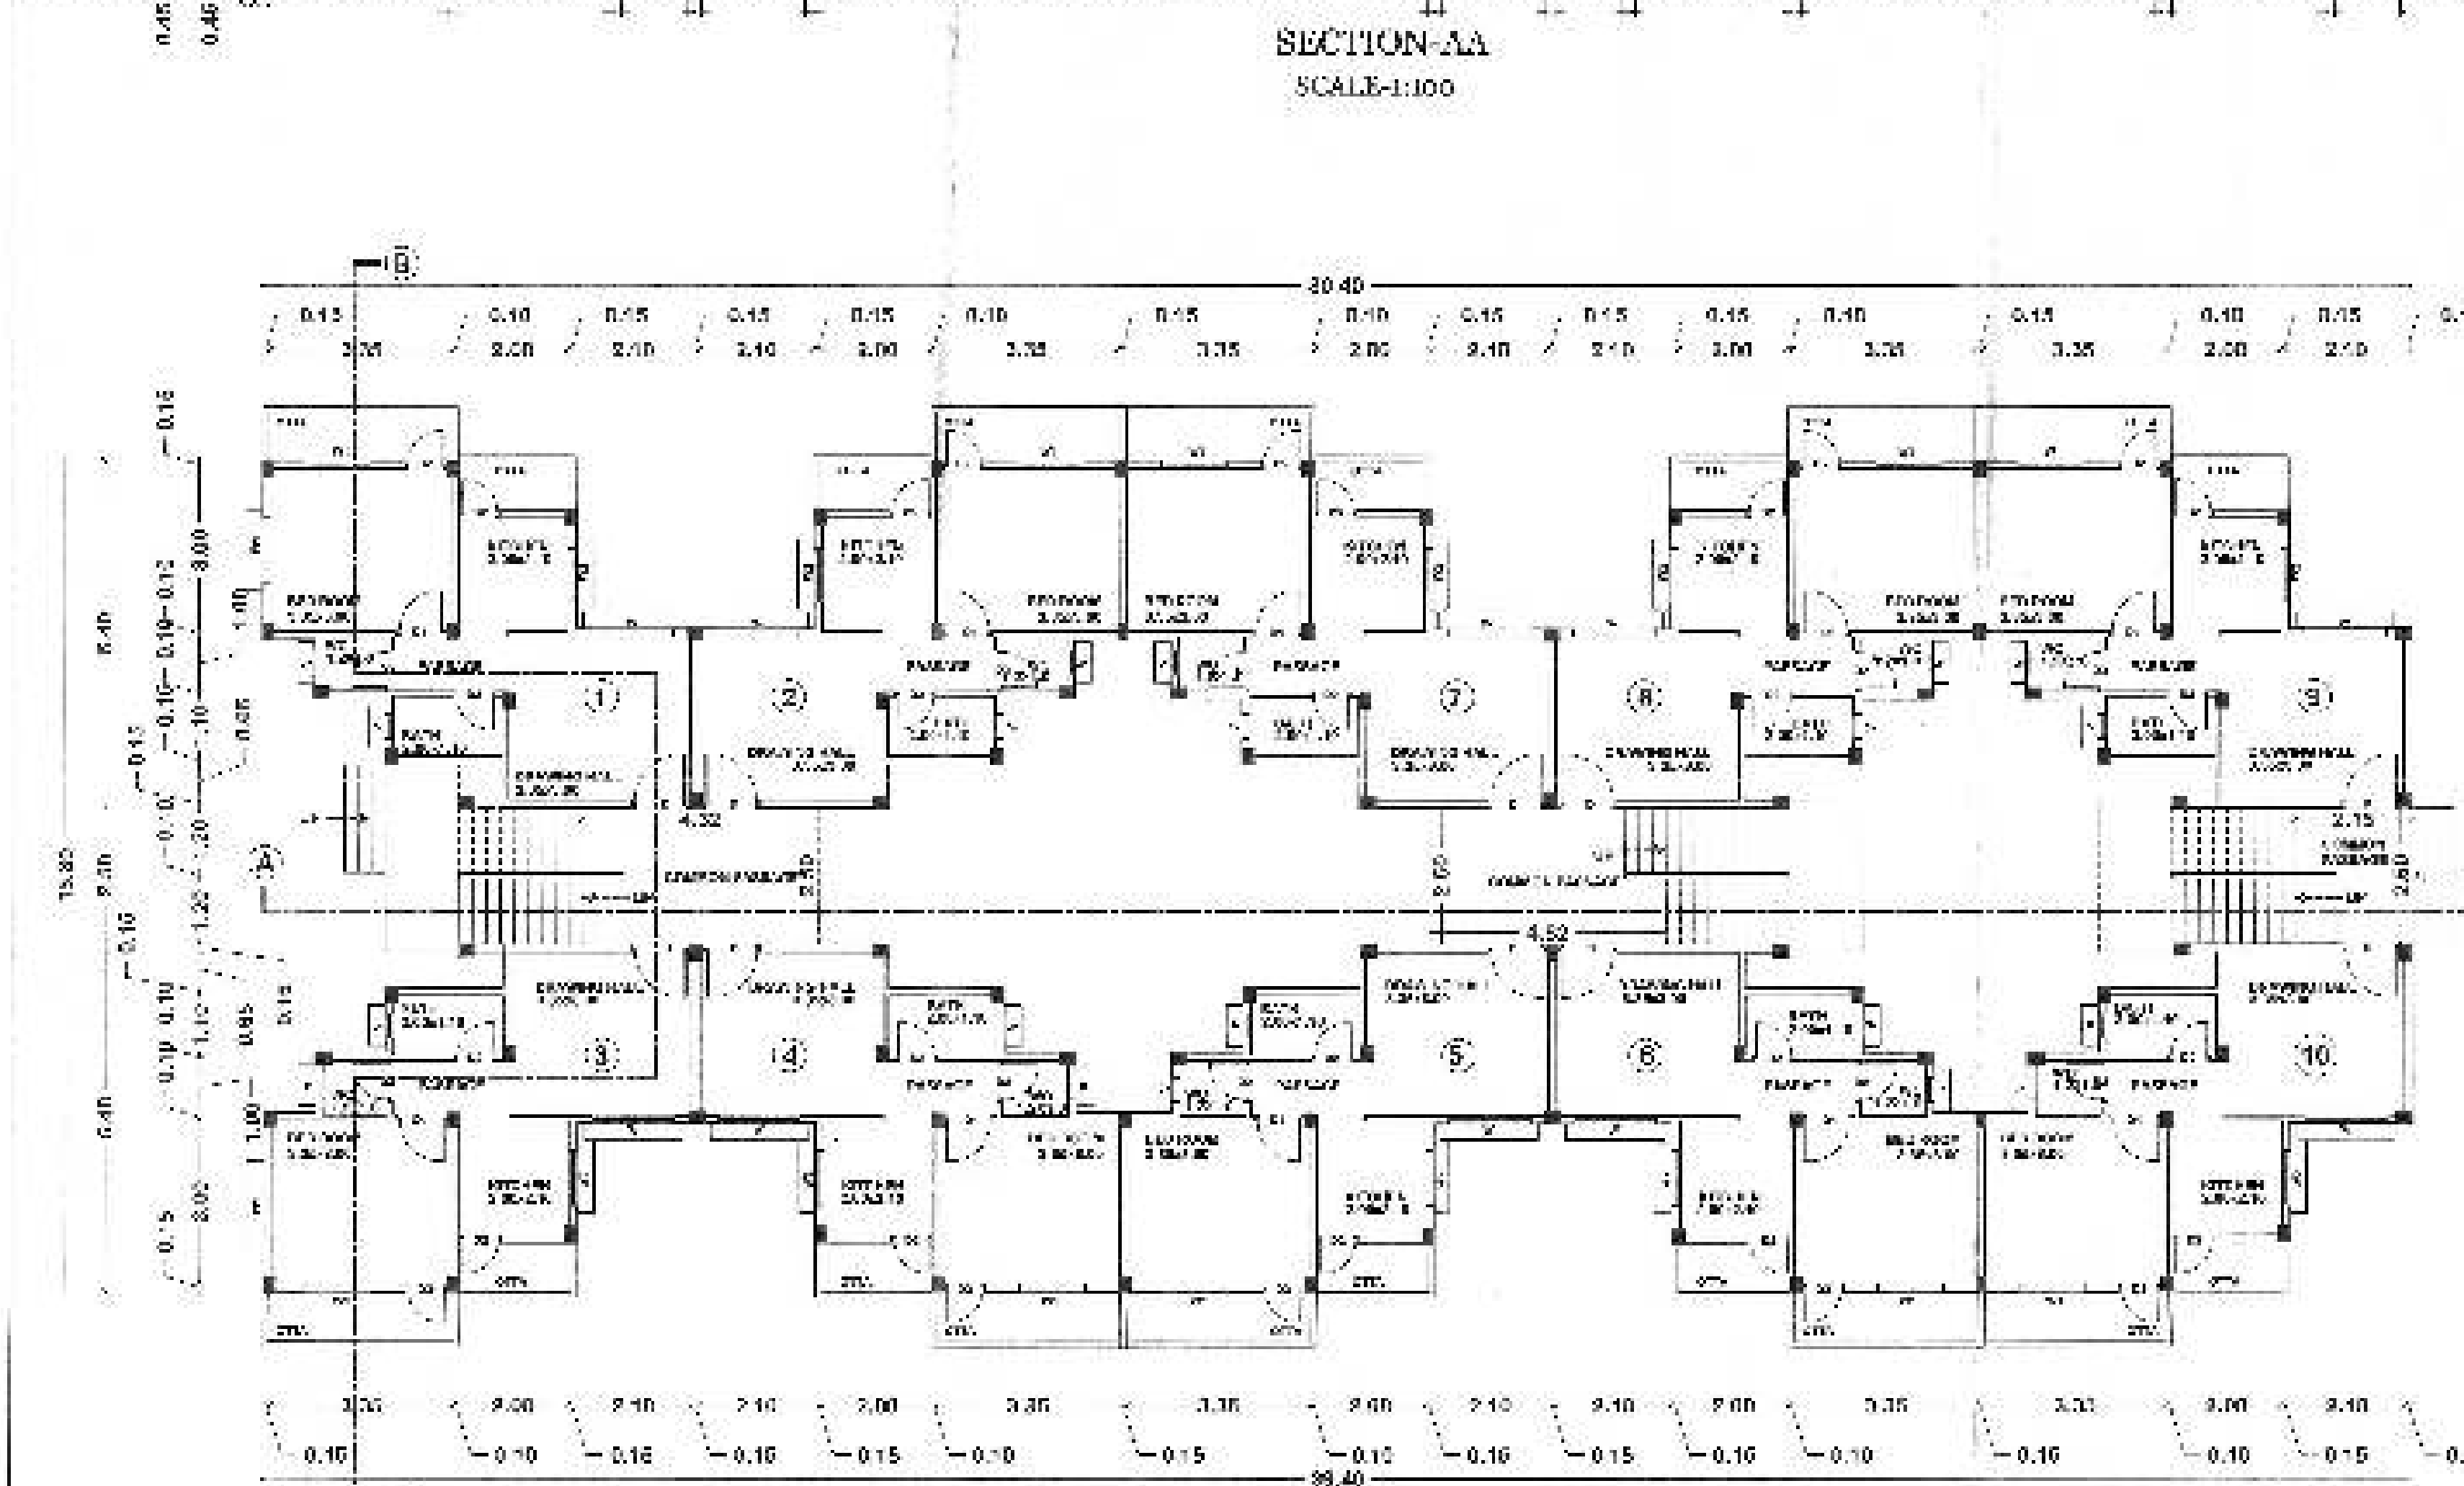

GROUND FLOOR PLAN - WING-B
SCALE-1:100

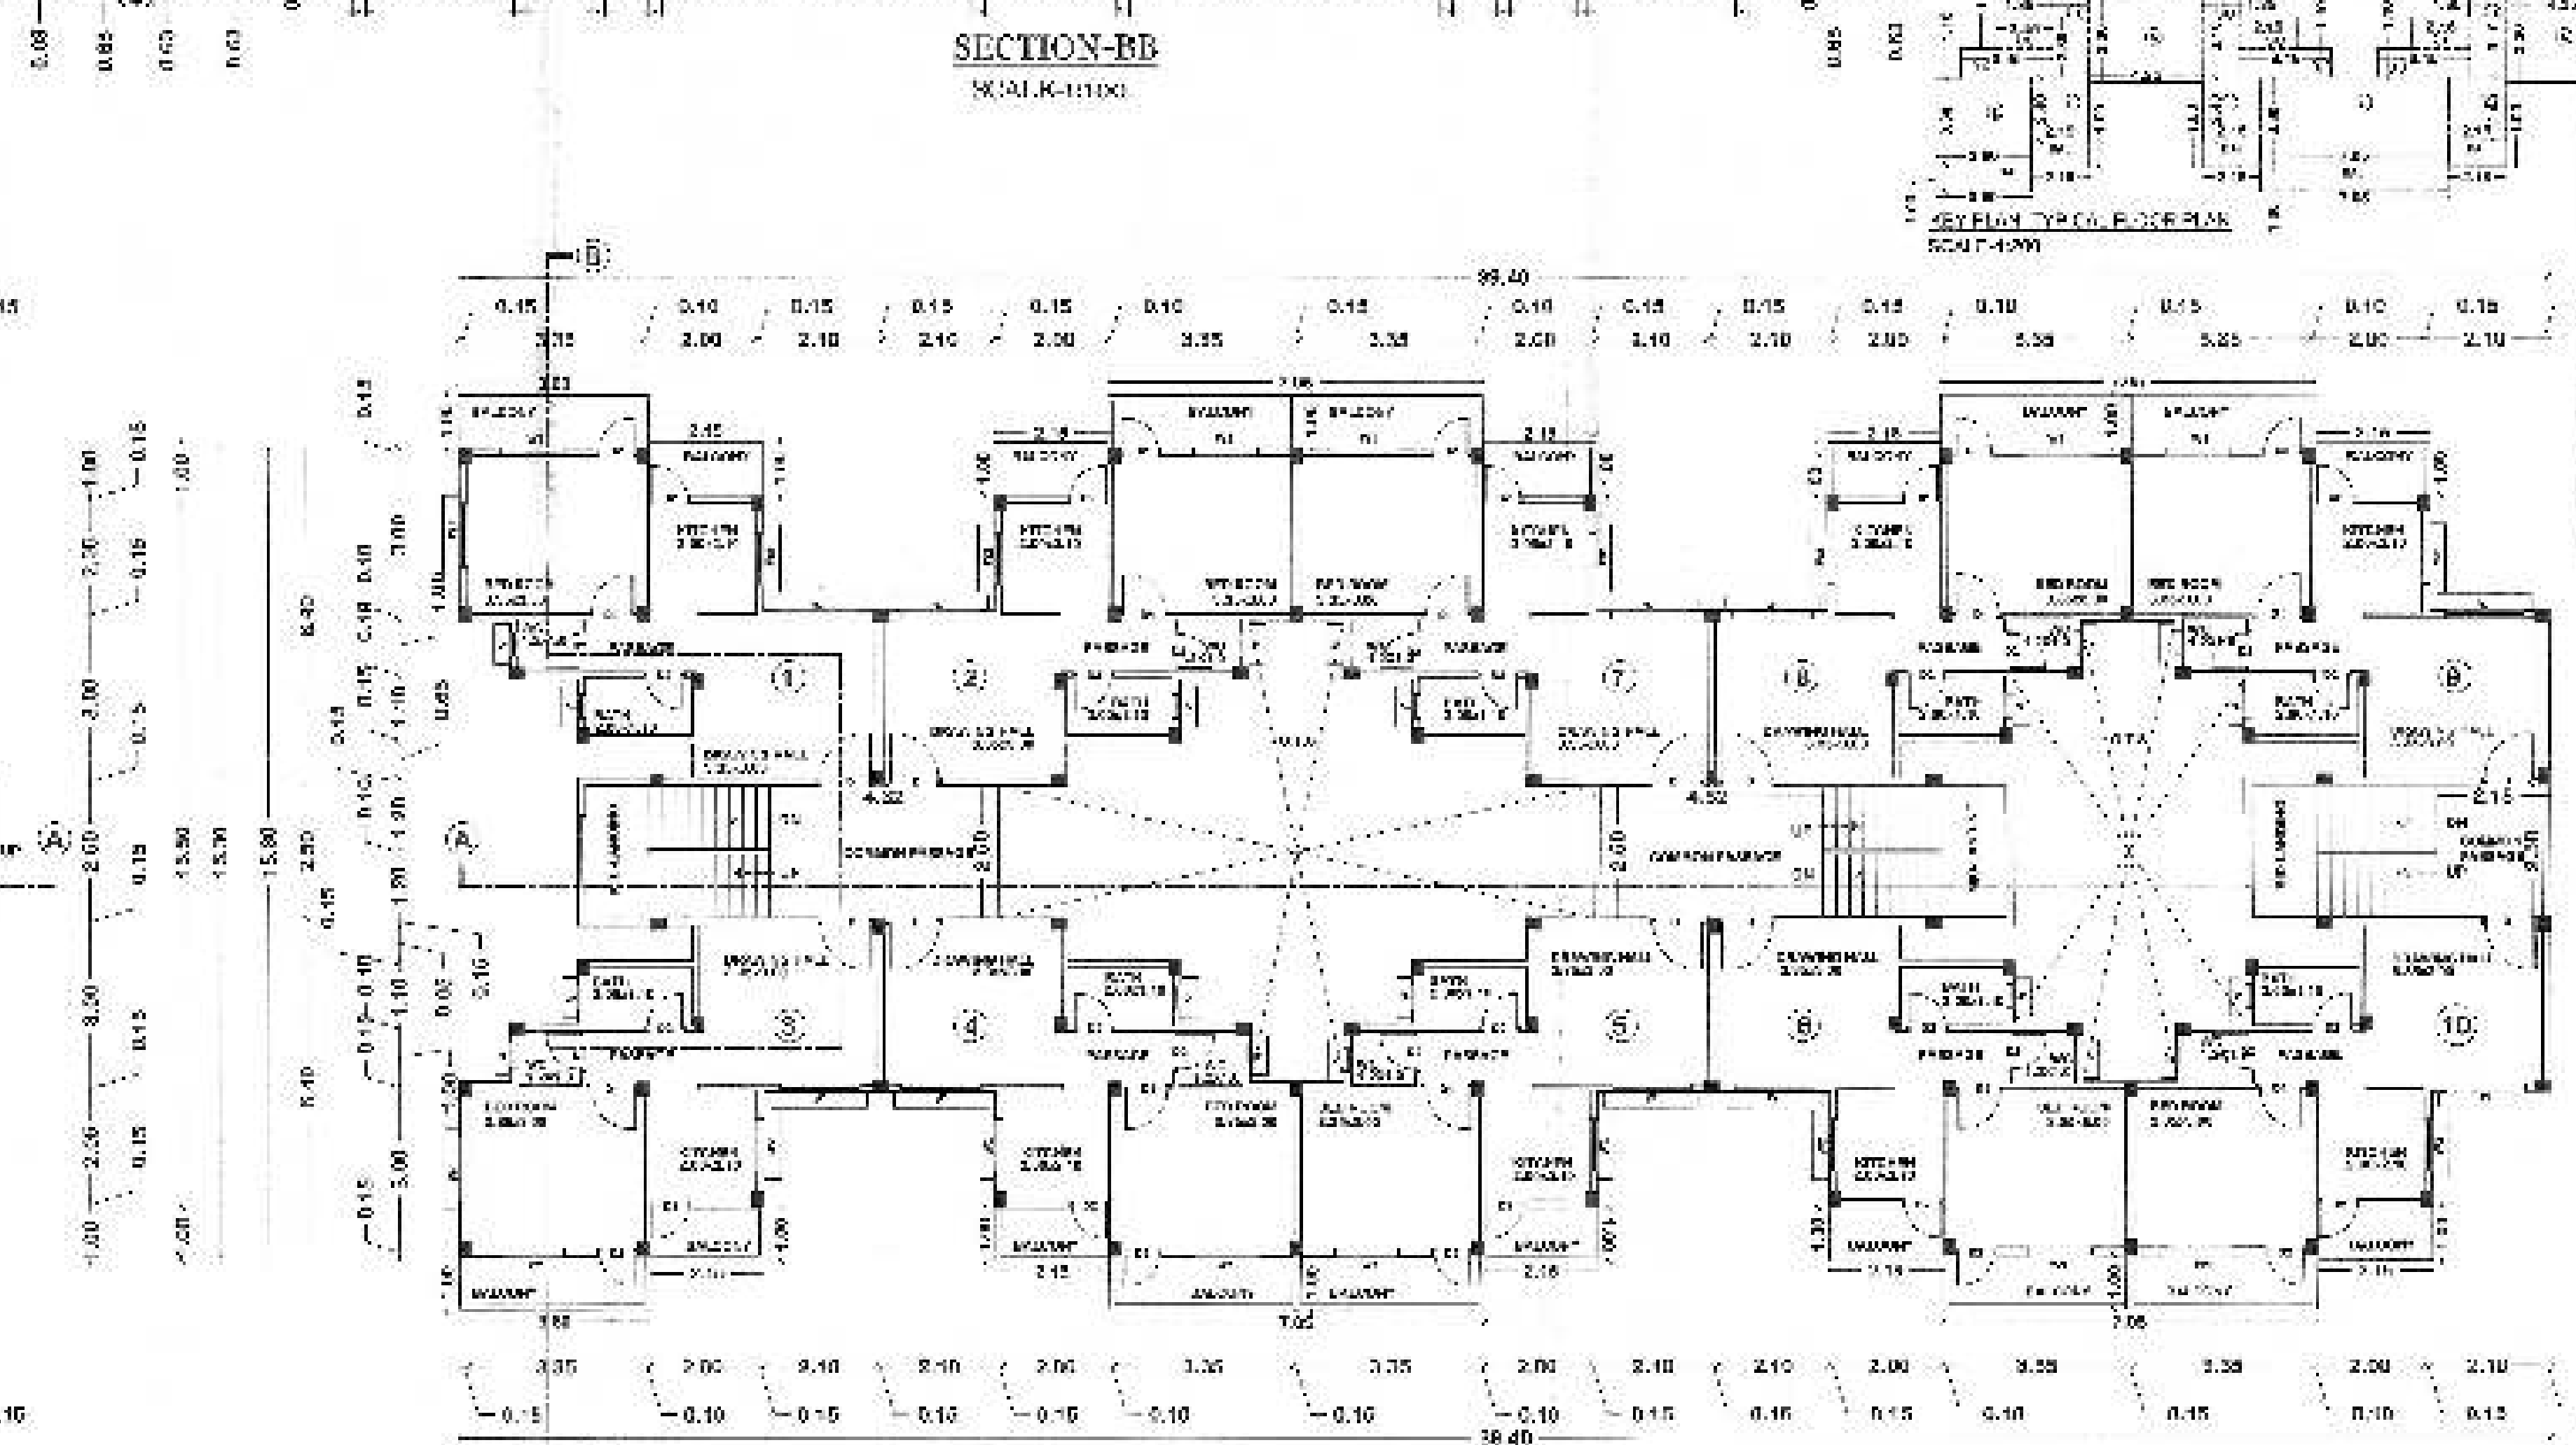


TYPICAL FLOOR PLAN - WING-B
(FIRST SECOND THIRD FLOOR)
SCALE-1:100

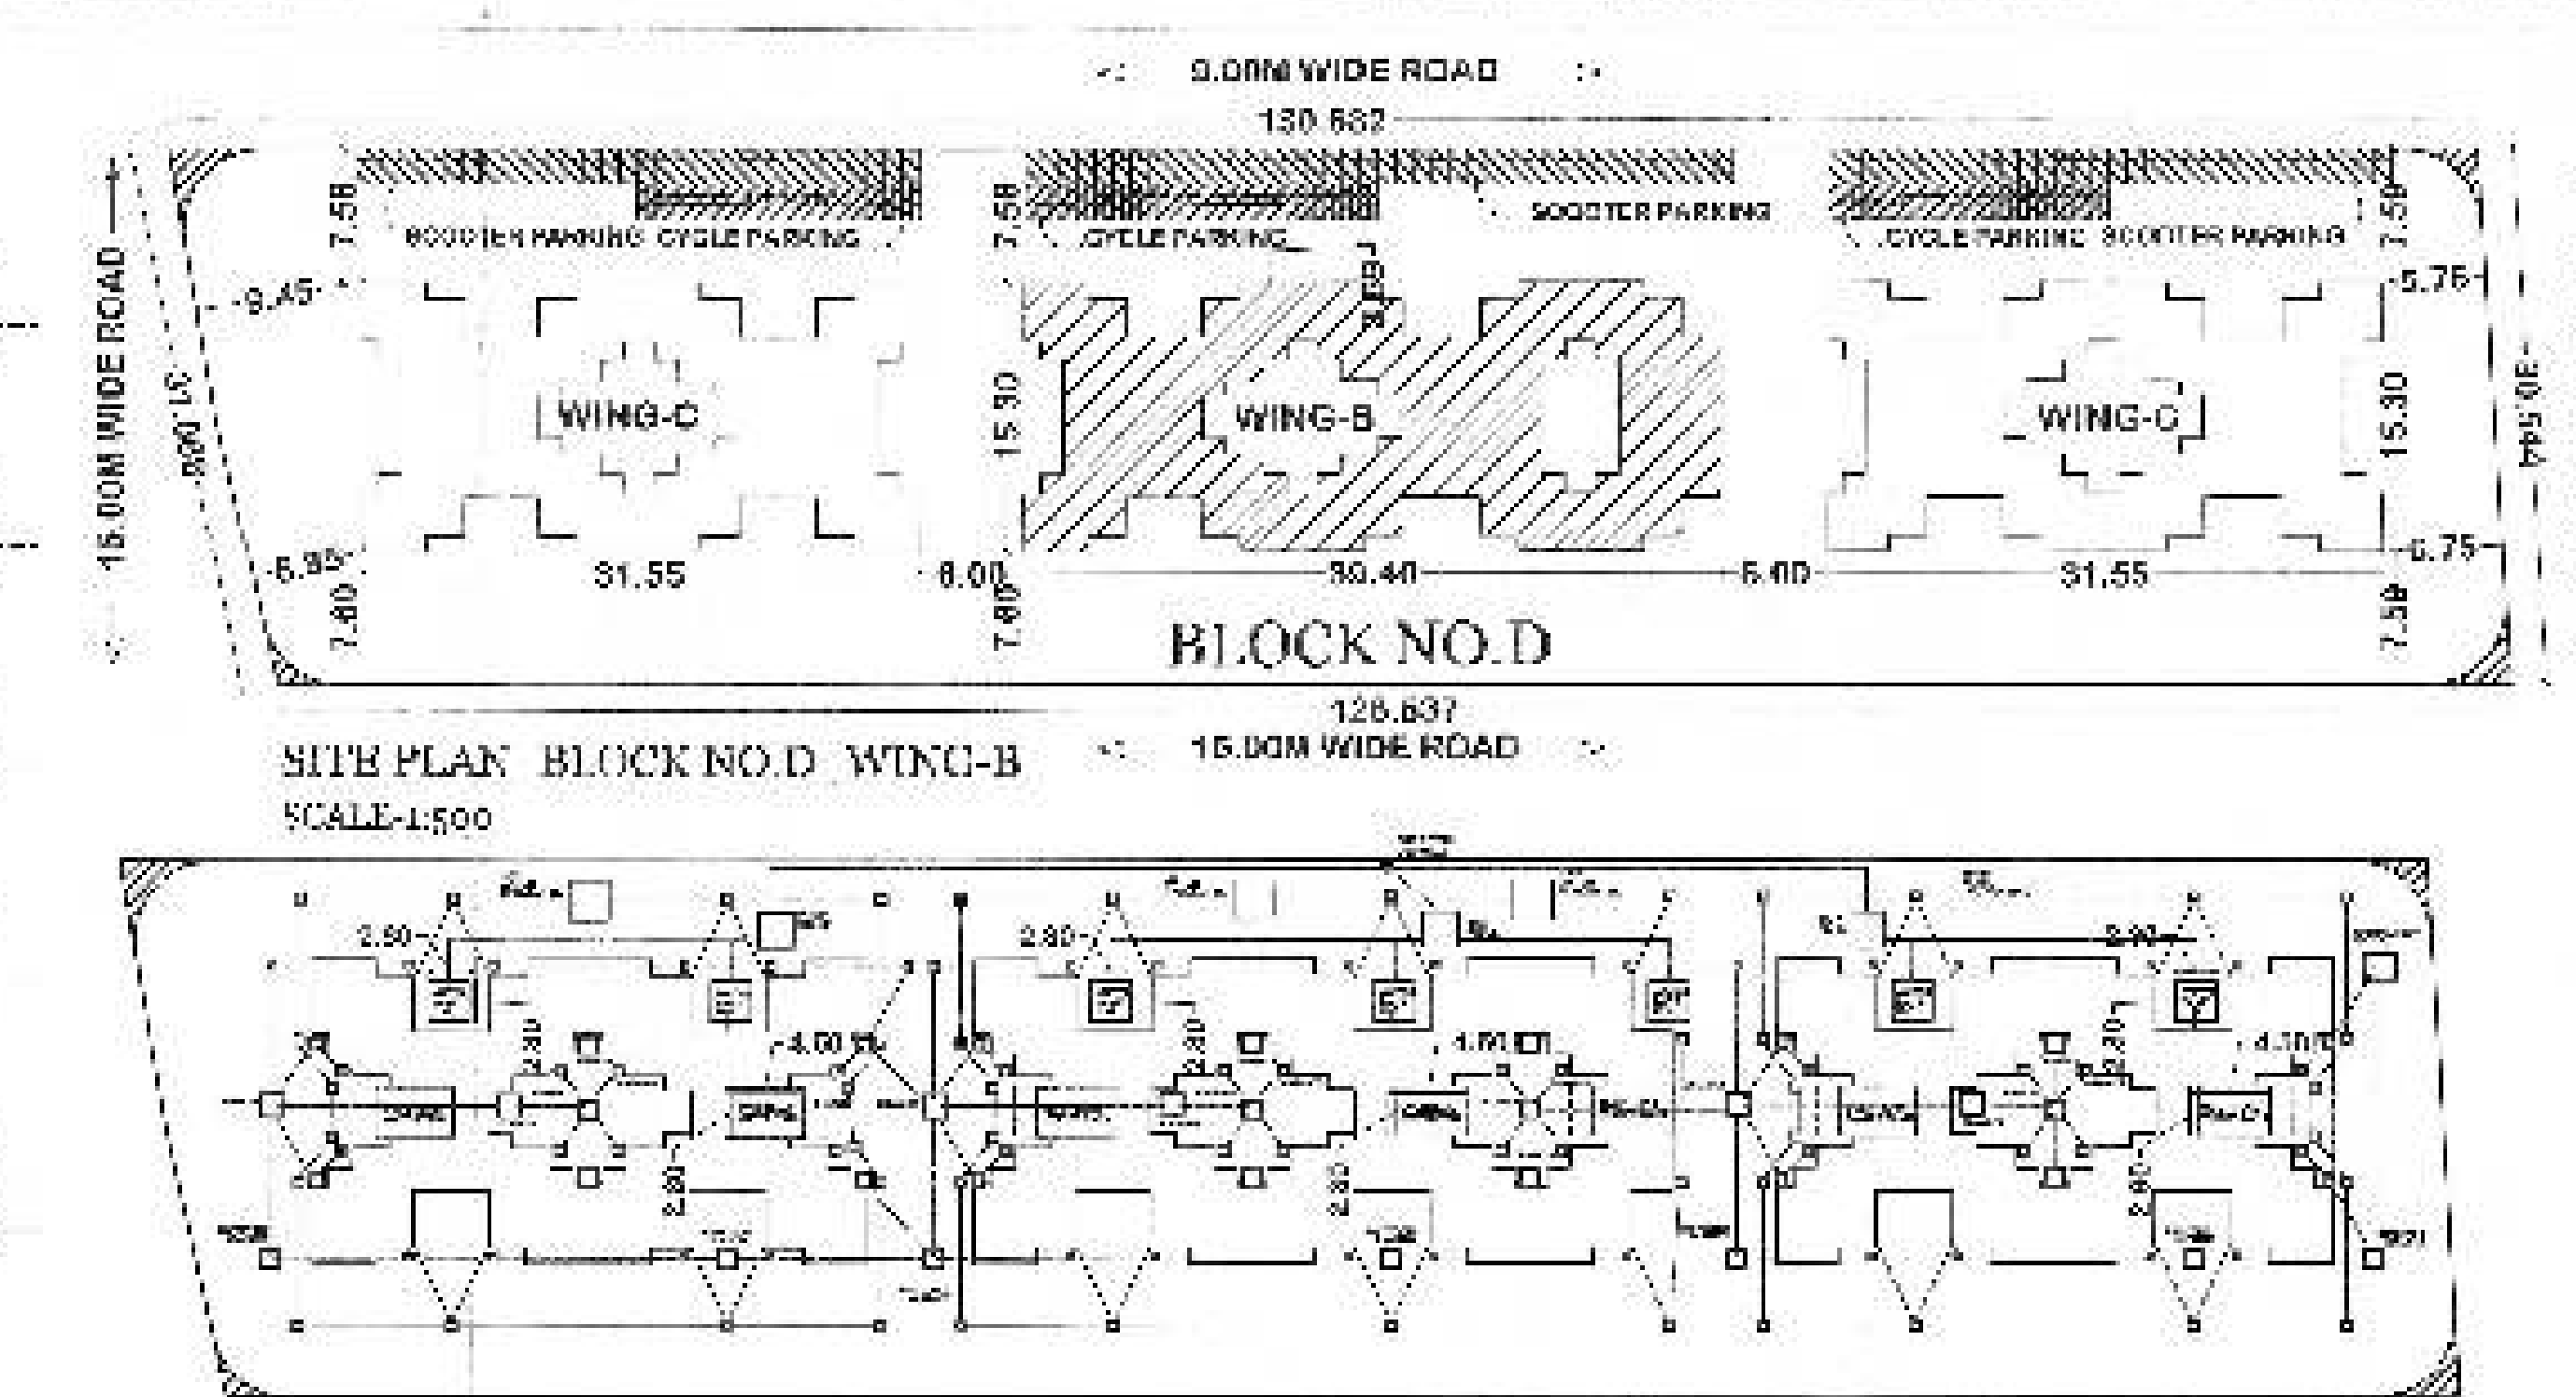

SITE PLAN - BLOCK NO. D - WING-B
SCALE-1:500

PLAN SHOWING WATER LINE, SEWER LINE & RAINWATER HARVESTING LINE
SCALE-1:500

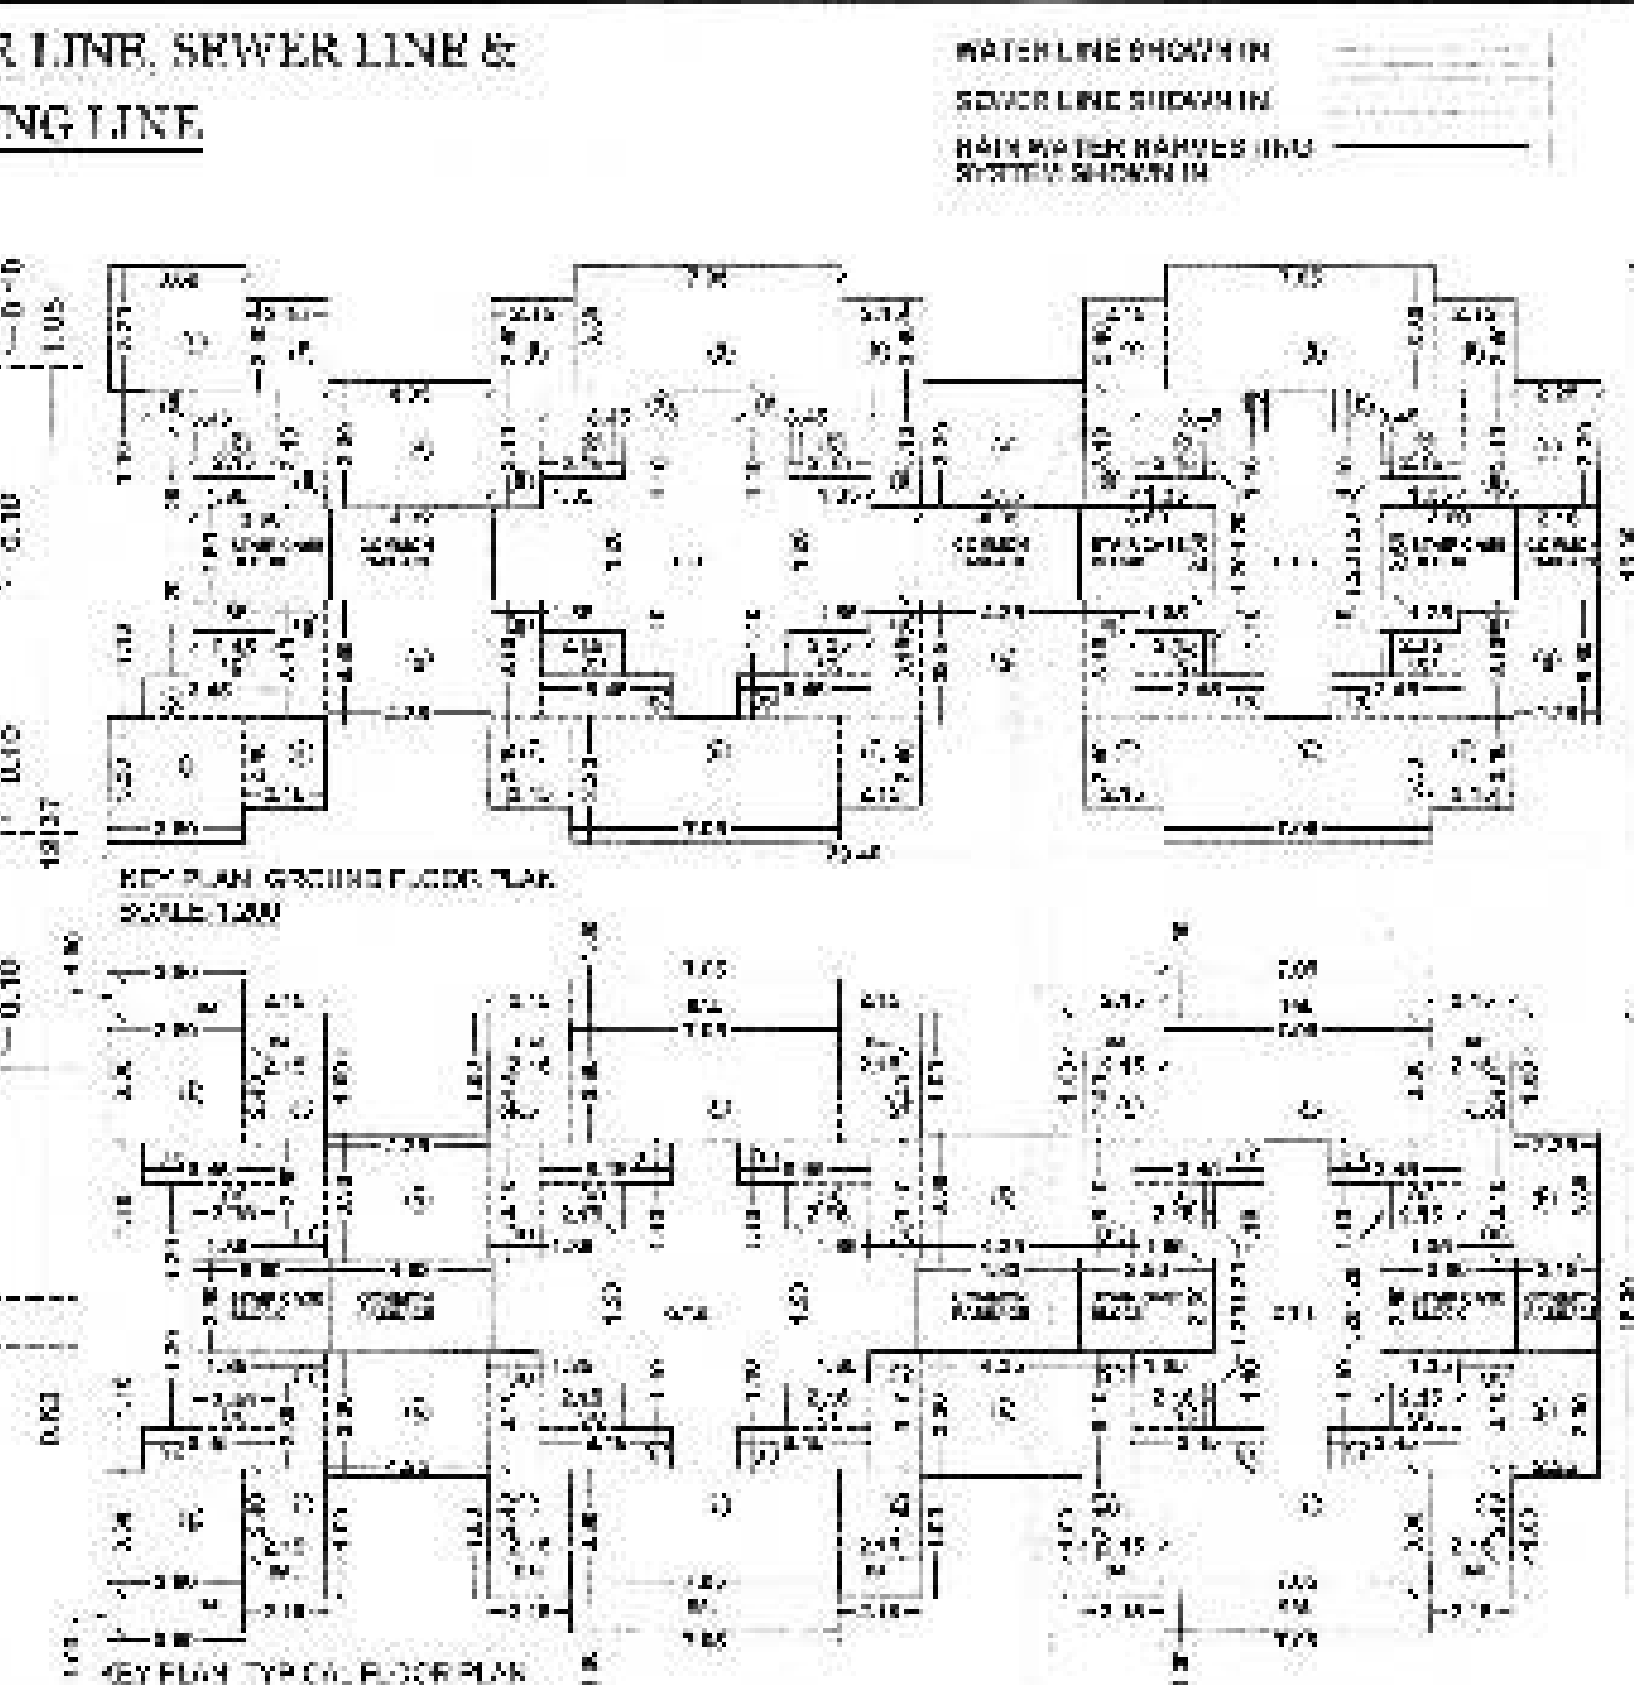

WATER LINE CALCULATION - 1500 X 1000

NO.	DISCHARGE (L/S)	VELOCITY (M/S)	DIAMETER (MM)	LENGTH (M)	LOSS (M)
1	1.0	1.0	100	10	0.02
2	1.0	1.0	100	10	0.02
