



DEMARCATED RESIDENTIAL LAYOUT PLAN IN SR. NO. 103,
MOUZA - SINDI(MEGHE), TAH.& DISTT.- WARDHA

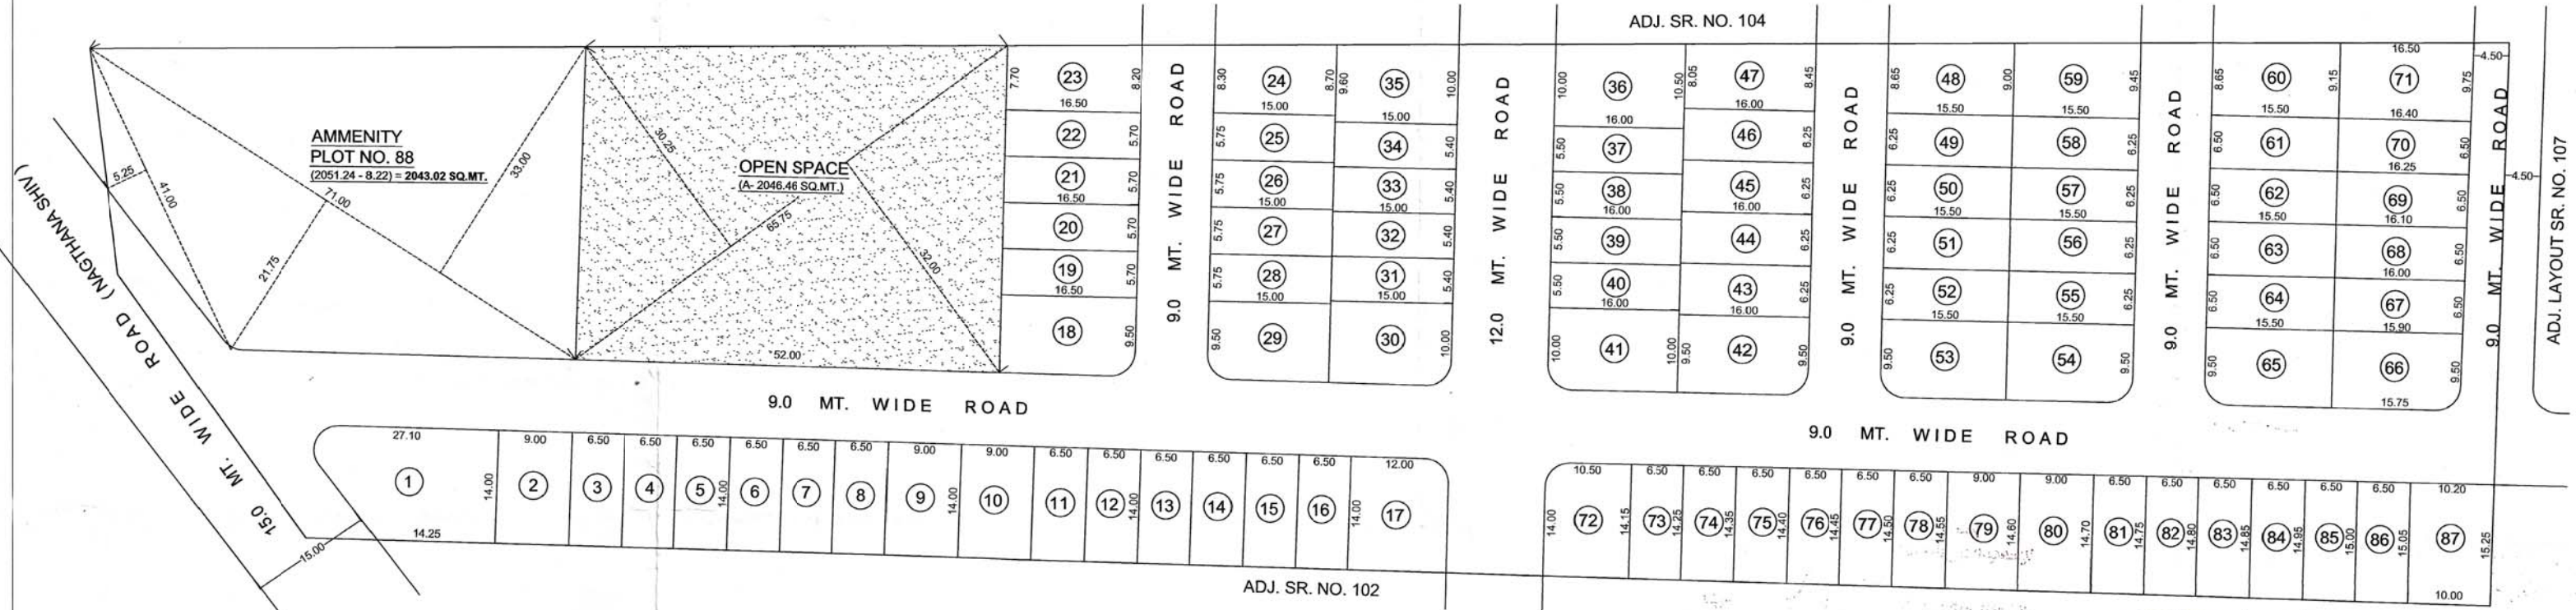

LOCATION PLAN
SCALE - 1: 5000

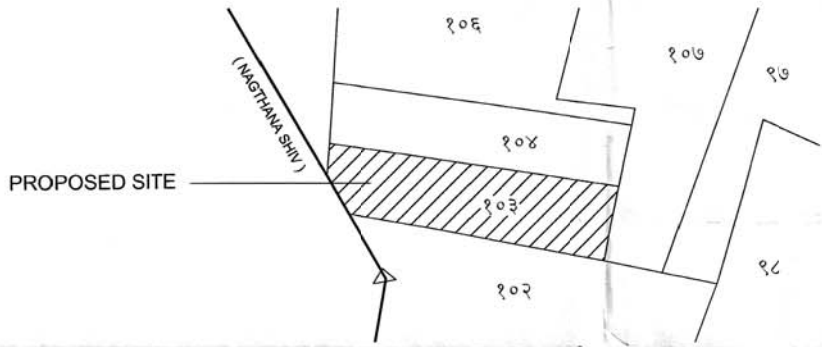

या कार्यालयामध्ये पत्र क्र.अ.क.प्र.सं/अंतिम संकल्प/मौजा सिंदी मेहे
ता. वडोदा /स.नं. 103 /सलंनं. 2437
दि. 31/12/2019 मध्ये नमूद अटीनुसार मि.राजीव
प्रयोजनार्थ सिमांकित अभिन्यासास अंतिम मंजूरीची शिफारस
करण्यात येत आहे. (Recommended for Sanction)
Sanjay
सहायक संचालक
नगर रचना, वडोदा

OWNER :
175/6/17/2019
मान्यता
(लाल शाईने केलेल्या सुधारणेच्या अधिन राहून)
अनुषंगिक दि. 21/11/2020 उपविभागीय अधिकारी, वडोदा
सॉफ्ट केस नं. एनएसी-34/18 - मौजा सिंदी मेहे
उपविभागीय अधिकारी,
वडोदा

DRAWN BY :
SANJAY KAKDE
Engineer
Kukhuni Road, Wardha
T/W/2019/2016

AREA STATEMENT :-					
AREA UNDER LAYOUT	-	20300.00 SQ.MT.			
AREA UNDER OPEN SPACE	-	2046.46 SQ.MT.			
AREA UNDER AMMUNITY PLOT NO. 88	-	2043.02 SQ.MT.			
AREA UNDER PLOTS	-	9590.51 SQ.MT.			
AREA UNDER ROADS	-	6620.01 SQ.MT.			

PLOT INDEX :-					
PLOT NO.	TOTAL PLOTS	AREA OF EACH PLOT	CORNER DEDUCTION	NET AREA OF EACH PLOT	TOTAL AREA OF PLOTS
1	1	289.45	8.22	281.23	281.23
2	1	126.00	0.00	126.00	126.00
3 TO 8	6	91.00	0.00	91.00	546.00
9 & 10	2	126.00	0.00	126.00	252.00
11 TO 16	6	91.00	0.00	91.00	546.00
17	1	168.00	6.05	161.95	161.95
18	1	156.75	4.35	152.40	152.40
19 TO 22	4	94.05	0.00	94.05	376.20
23	1	131.17	0.00	131.17	131.17
24	1	127.50	0.00	127.50	127.50
25 TO 28	4	86.25	0.00	86.25	345.00
29	1	142.50	4.35	138.15	138.15
30	1	150.00	6.05	143.95	143.95
31 TO 34	4	81.00	0.00	81.00	324.00
35	1	147.00	0.00	147.00	147.00
36	1	164.00	0.00	164.00	164.00
37 TO 40	4	88.00	0.00	88.00	352.00
41	1	160.00	6.05	153.95	153.95
42	1	152.00	4.35	147.65	147.65
43 TO 46	4	100.00	0.00	100.00	400.00
47	1	132.00	0.00	132.00	132.00
48	1	138.78	0.00	138.78	138.78
49 TO 52	4	96.87	0.00	96.87	387.48
53 & 54	2	147.25	4.35	142.90	285.80
55 TO 58	4	96.87	0.00	96.87	387.48
59	1	142.98	0.00	142.98	142.98
60	1	137.95	0.00	137.95	137.95
61 TO 64	4	100.75	0.00	100.75	403.00
65	1	147.25	4.35	142.90	142.90
66	1	150.33	4.35	145.98	145.98
67	1	103.67	0.00	103.67	103.67
68	1	104.32	0.00	104.32	104.32
69	1	105.13	0.00	105.13	105.13
70	1	106.11	0.00	106.11	106.11
71	1	154.98	0.00	154.98	154.98
72	1	147.78	6.05	141.73	141.73
73	1	92.30	0.00	92.30	92.30
74	1	92.95	0.00	92.95	92.95
75	1	93.43	0.00	93.43	93.43
76	1	93.76	0.00	93.76	93.76
77	1	94.08	0.00	94.08	94.08
78	1	94.41	0.00	94.41	94.41
79	1	131.17	0.00	131.17	131.17
80	1	131.85	0.00	131.85	131.85
81	1	95.71	0.00	95.71	95.71
82	1	96.03	0.00	96.03	96.03
83	1	96.36	0.00	96.36	96.36
84	1	96.85	0.00	96.85	96.85
85	1	97.33	0.00	97.33	97.33
86	1	97.66	0.00	97.66	97.66
87	1	154.53	4.35	150.18	150.18
TOTAL					9590.51