


PROPOSED PLAN FOR
RESIDENTIAL SCHEME OF MULTI
FAMILY TENANTS GROUP
HOUSING ON LAND IN KHASRA
NO:-53/2, 54, 58, 59/3
MOUZA DABHA, MALIKMAKBUJA
LAYOUT,
TAH. DIST:- NAGPURUNDER
GREEN BELT CONTROL SCHEME
BELONGING TO M/S SANDEEP
DWELLERS PVT LTD TROUGH
ITS DIRECTOR SHRI ANIL
KUMAR, SUBHASH KUMAR

AGARWALA
NOTE-SANCTION IS SUBJECT
TO 15(FIFTEEN) CONDITIONS
MENTIONED IN PLAN SHEET
NO.-13

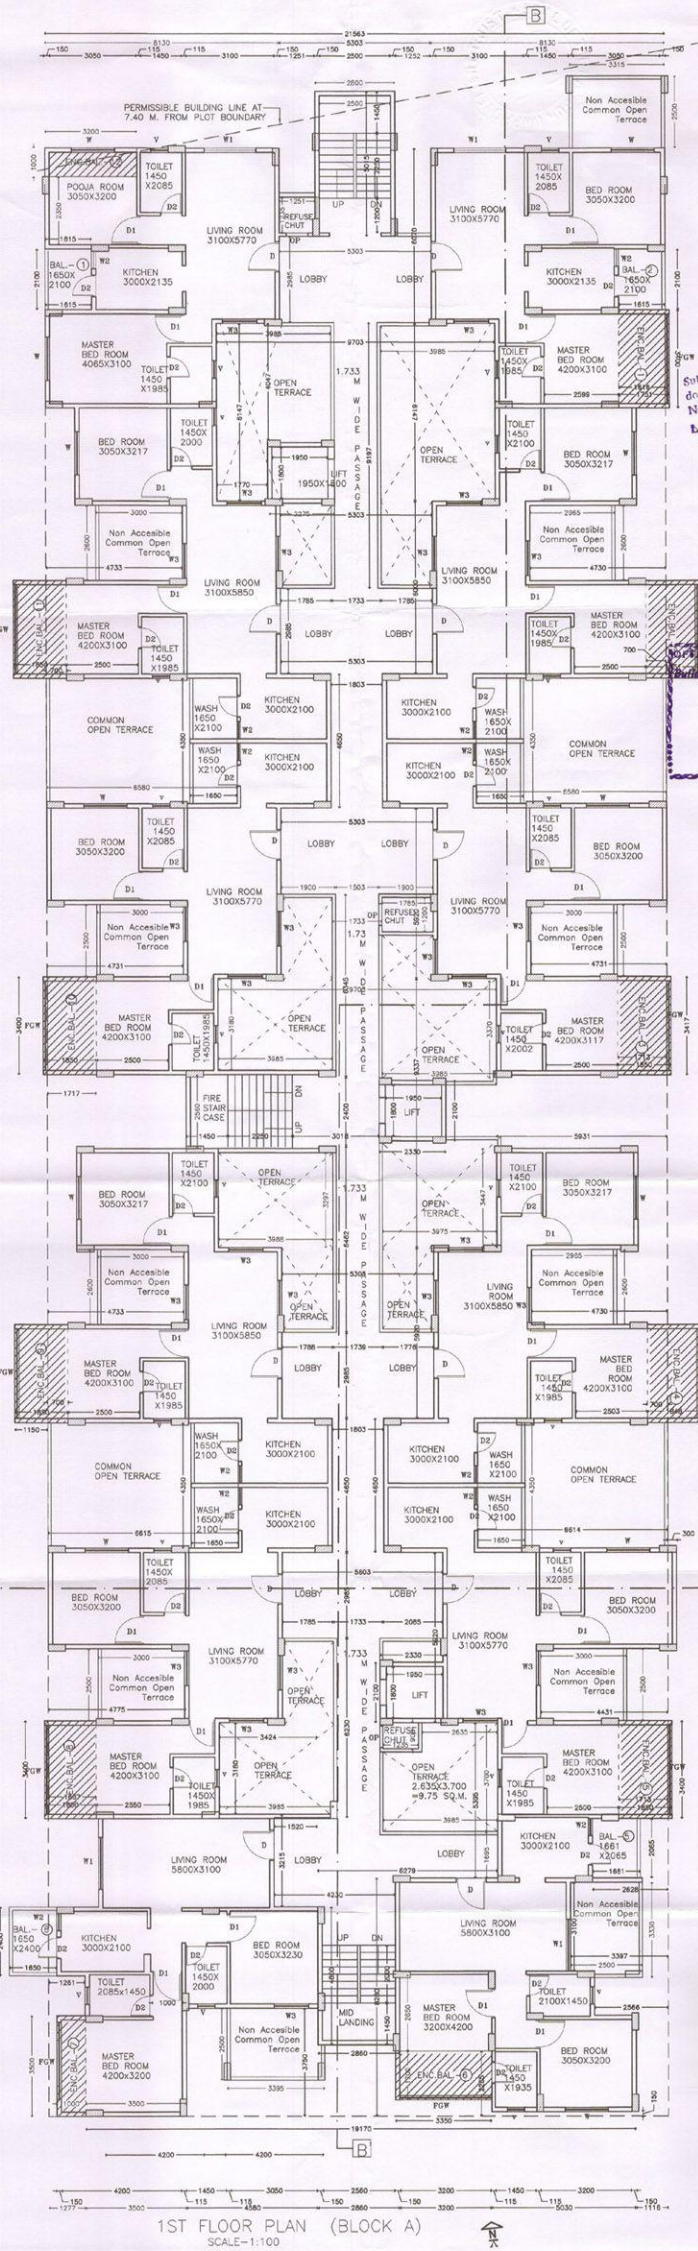


NIT
L.S. No. 1126
Serial No. 22534
Valid upto 21.12.2024

Subject to the condition
down to the State Bridge Dept.
Nagpur Improvement Trust
Letter No. 22534 dt. 22.12.24

Sanctioned as enclosed only
Nagpur Improvement Trust

Necessary arrangement for rain
water harvesting shall be done

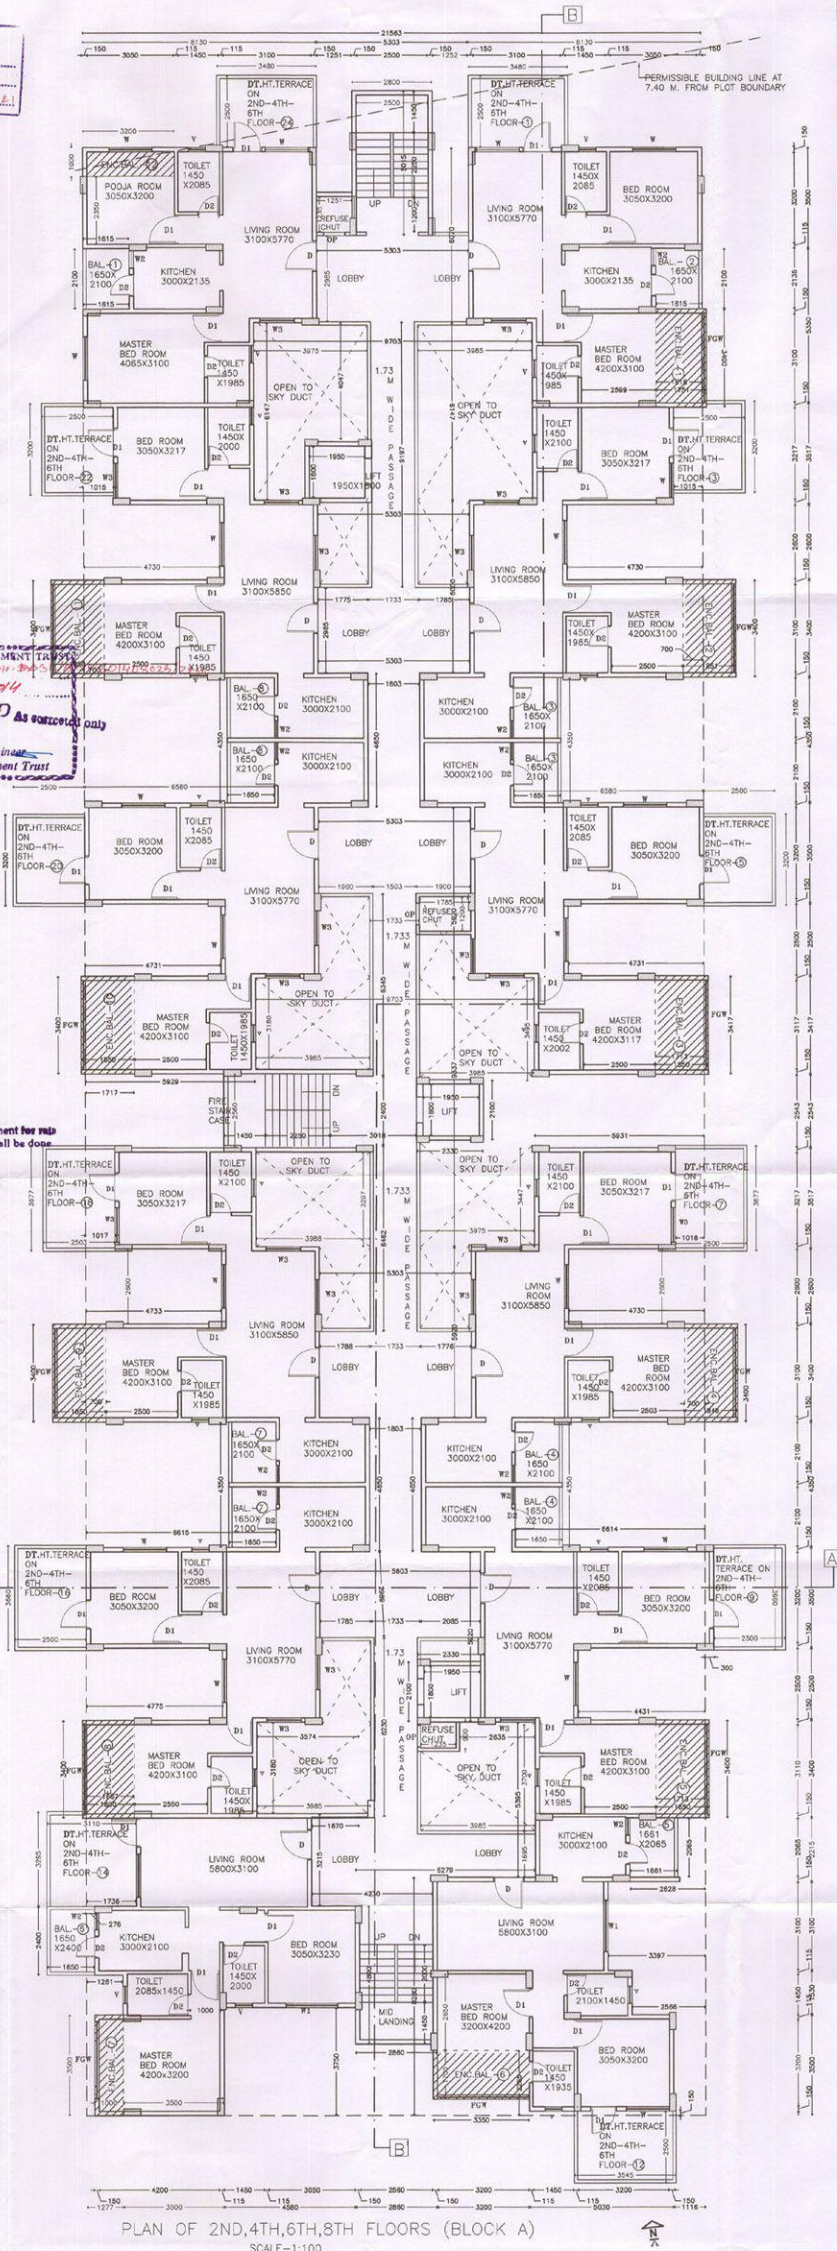

SCHEDULE OF OPENINGS

TYPE	SIZE	DESCRIPTION
D(a)	1.80X2.10	DOOR
D	1.05X2.10	DOOR
D1	1.0X2.10	DOOR
D2	0.75X2.10	DOOR
F.G.W.	W x1.20	WINDOW
W	1.80X1.20	WINDOW
W1	1.80X1.20	WINDOW
W2(KITCHEN)	1.00X1.20	WINDOW
W3	1.20X1.20	WINDOW
V	0.60X0.90	VENTILATOR

Scale Date

1:100, 1:200

Drawn By Checked By

AA AS

Drawing Title

SUBMISSION DRAWING

Architect's Sign Owner's Sign

Anand Sarda P9, SHREE APPT, LAXMINAGAR, NAGPUR, PH.- 2240367/982257125

ARCHITECT

ANAND SARDA

P9, SHREE APPT, LAXMINAGAR, NAGPUR, PH.- 2240367/982257125