


PROPOSED PLAN FOR
RESIDENTIAL SCHEME OF MULTI
FAMILY TENANTS GROUP
HOUSING ON LAND IN KHASRA
NO:-53/2, 54, 58, 59/3
MOUZA DABHA, MALIKMAKBUJA
LAYOUT,
TAH. DIST:- NAGPURUNDER
GREEN BELT CONTROL SCHEME
BELONGING TO M/S SANDEEP
DWELLERS PVT LTD TROUGH
ITS DIRECTOR SHRI ANIL
KUMAR, SUBHASH KUMAR
AGARWALA

NOTE-SANCTION IS SUBJECT
TO 15(FIFTEEN) CONDITIONS
MENTIONED IN PLAN SHEET
NO.-13

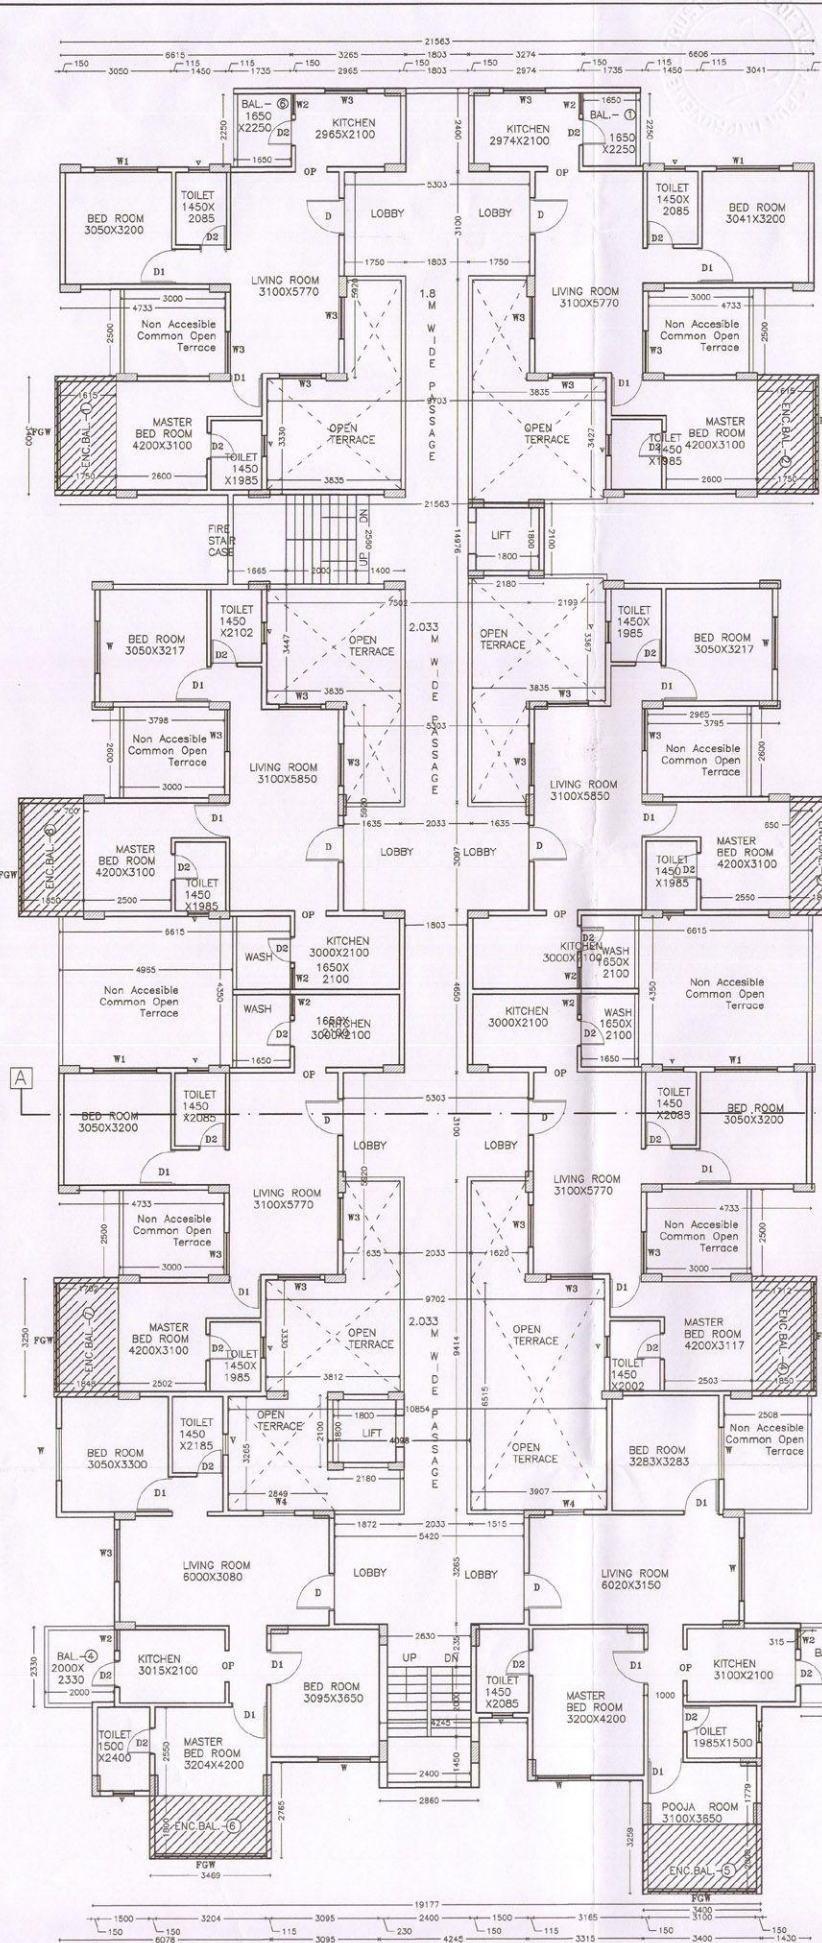


NIT
L.S. No. 1175
Serial No. 1175
Valid upto 31-12-2021

OFFICE OF THE NAGPUR IMPROVEMENT TRUST
Building Permit No. 88/2014 dated 08/02/2015
Date 04/08/2014
SANCTIONED
As corrected only
Nagpur Improvement Trust
Nagpur

Necessary arrangement for water harvesting shall be done.

Subject to the Condition Late
down by Fire Brigade Deptt.
Nagpur Mpl Corporation Vldo
Letter No. 582, dt. 22.6.2014
4.5.83

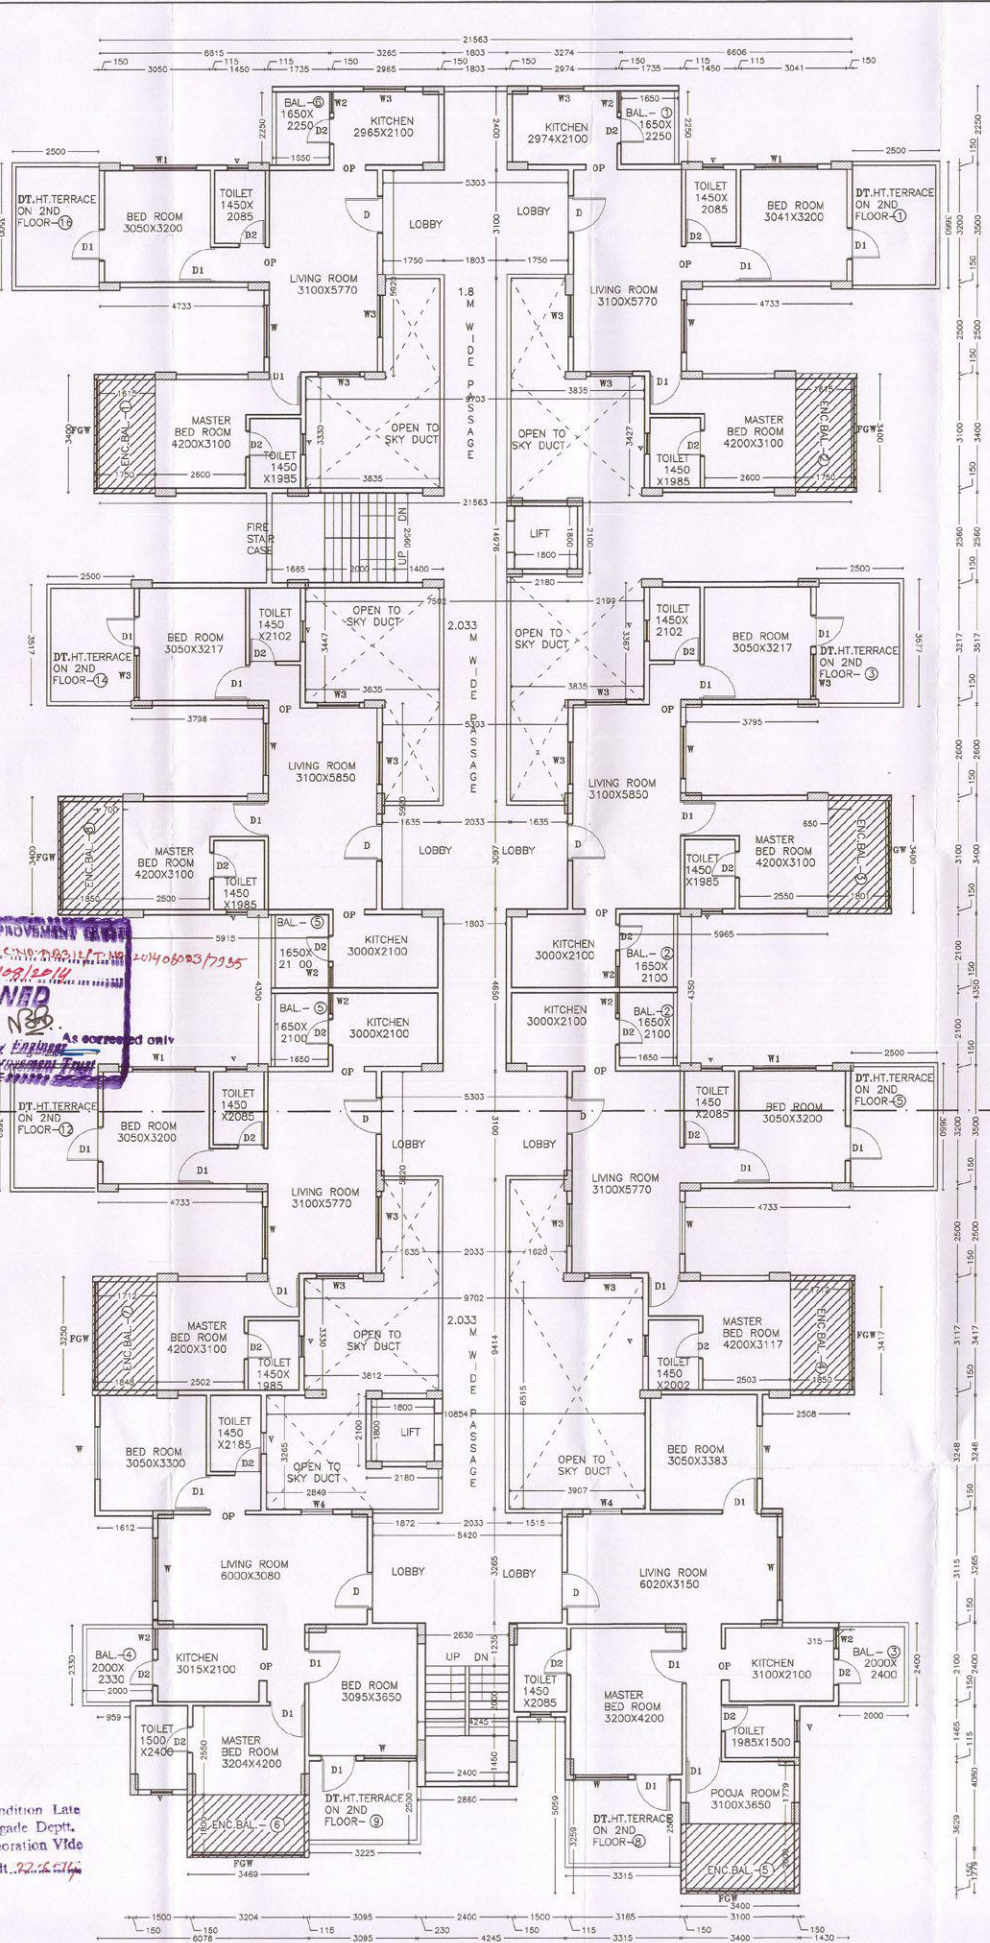

SCHEDULE OF OPENINGS

TYPE	SIZE	DESCRIPTION
D(a)	1.80X2.10	DOOR
D	1.05X2.10	DOOR
D1	1.0X2.10	DOOR
D2	0.75X2.10	DOOR
F.G.W.	W x1.20	WINDOW
W	1.80x1.20	WINDOW
W1	1.60x1.20	WINDOW
W2(KITCHEN)	1.20x1.20	WINDOW
W3	1.20x1.20	WINDOW
V	0.60x0.90	VENTILATOR

Scale	Date
1:100, 1:200	
Drawn By	Checked By
AA	AS

Drawing Title

SUBMISSION DRAWING

Architect's Sign

Owner's Sign

For Sandeep Dwellers Pvt. Ltd.

Architect & Interior Designer

C.O.A. Reg. No. - CA/99/2464

N.I.T. L.S. No. - 1196

Director

ARCHITECT

ANAND SARDA

F9 SHREE APPT.

LAXMINAGAR, NAGPUR. PH.- 2240367/982577125