
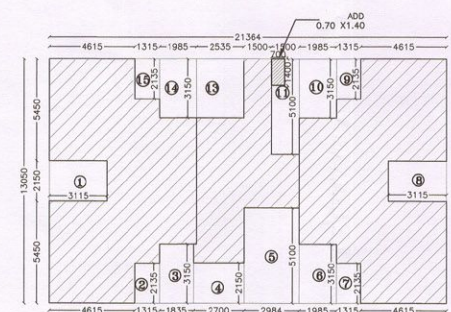


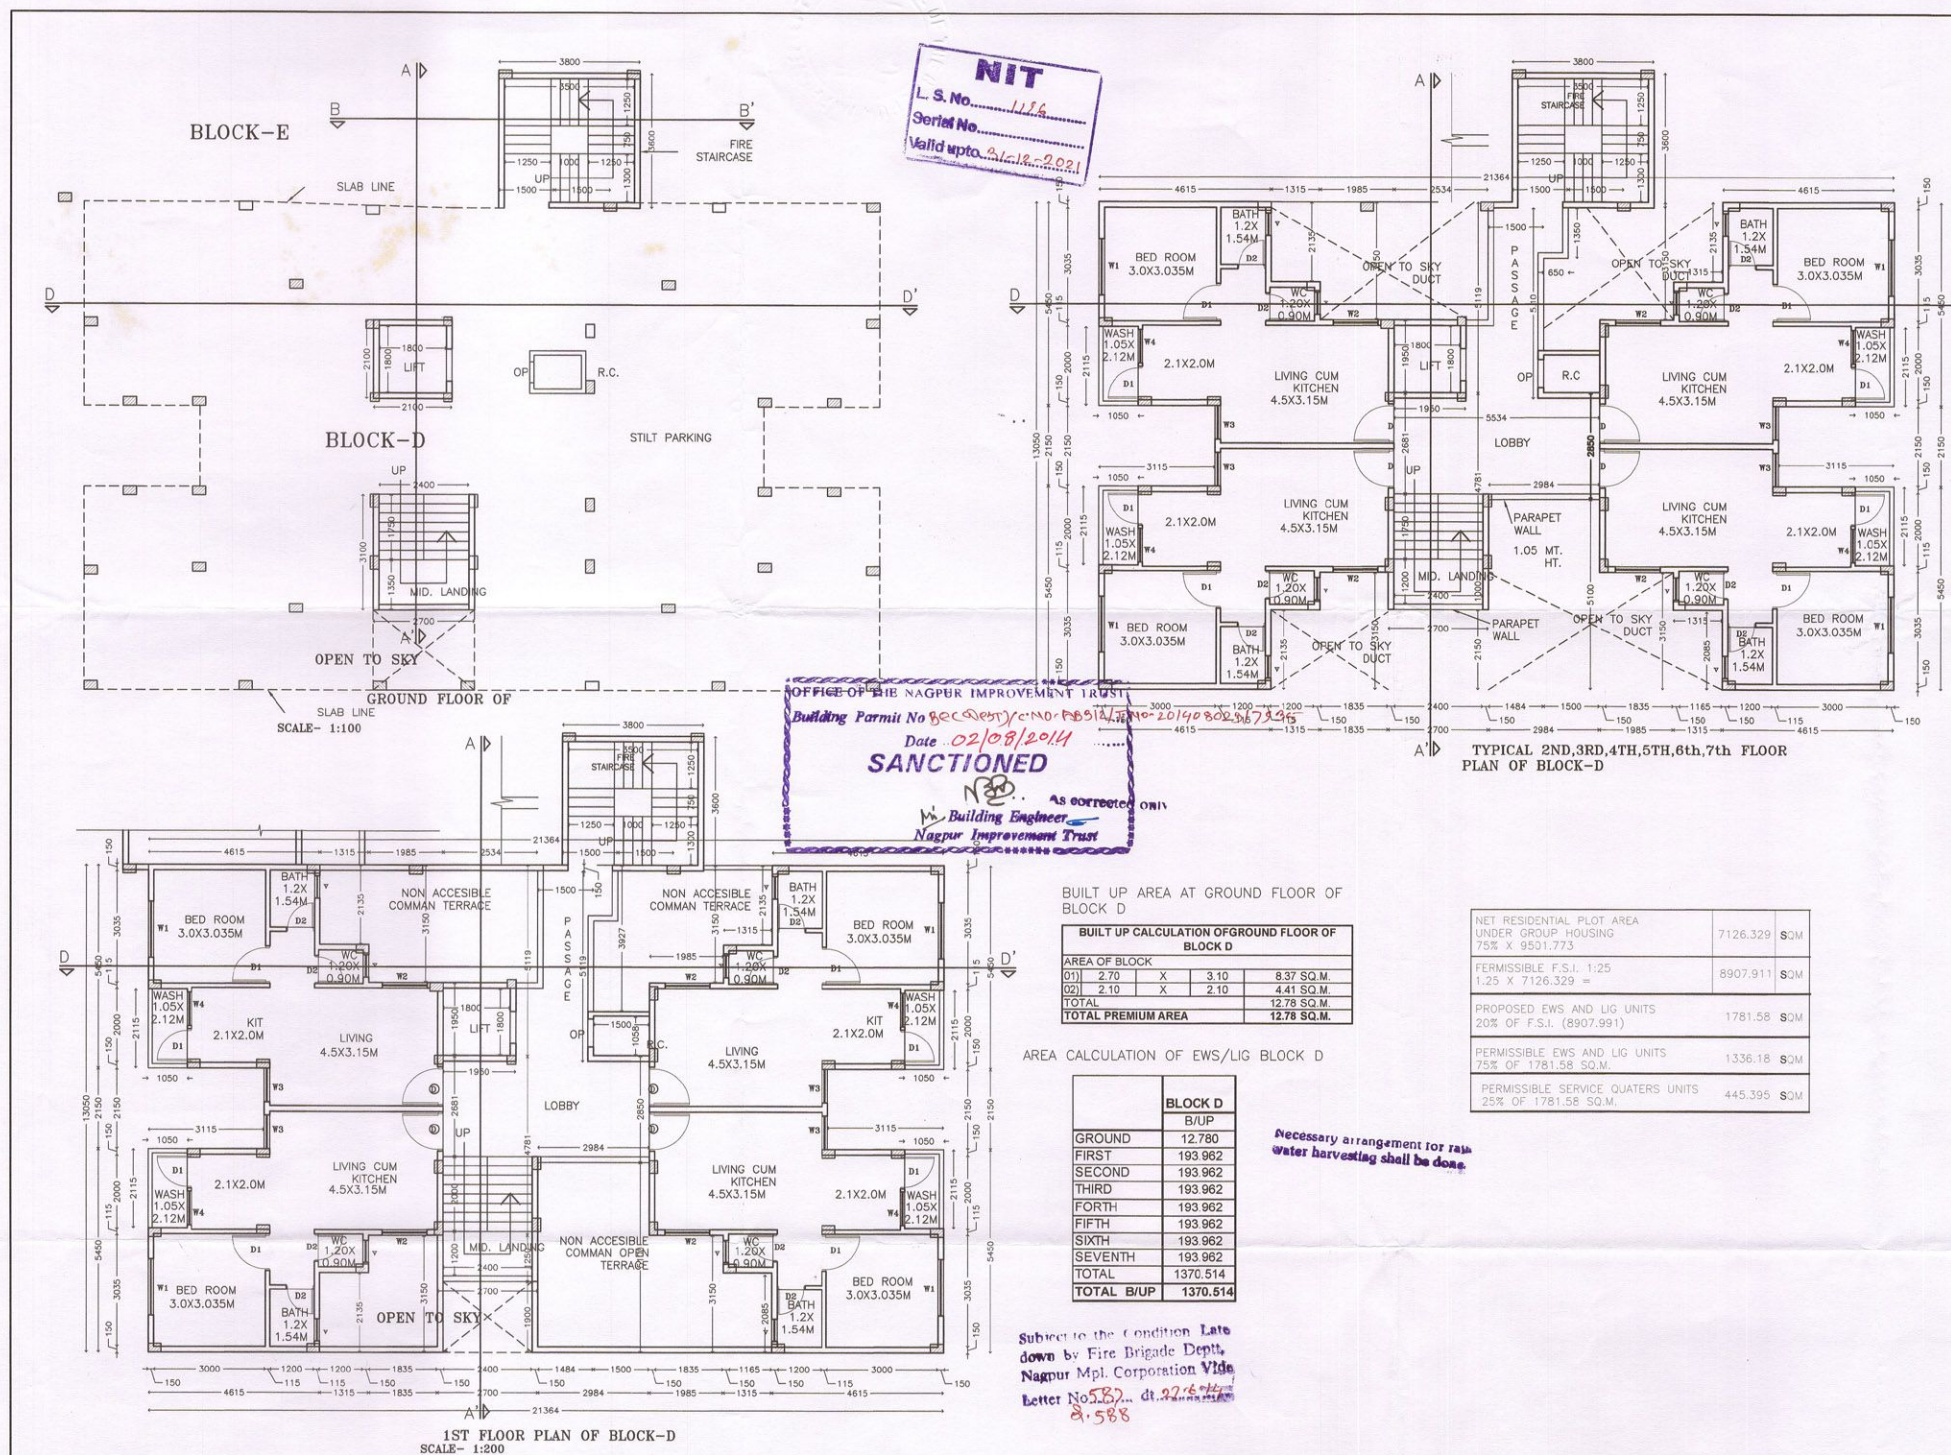

BUILT UP AREA AT 1ST, 2ND, 3RD, 4TH, 5TH, 6TH, 7TH FLOOR OF BLOCK D

BUILT UP AREA CALCULATION OF 1ST, 2ND, 3RD, 4TH, 5TH, 6TH, 7TH FLOOR OF BLOCK D

| AREA OF BLOCK |        |   |               |
|---------------|--------|---|---------------|
| 01)           | 21.364 | X | 13.050        |
| DEDUCTION     |        |   |               |
| 01)           | 3.115  | X | 2.150         |
| 02)           | 1.315  | X | 2.135         |
| 03)           | 1.835  | X | 3.150         |
| 04)           | 2.700  | X | 2.150         |
| 05)           | 2.984  | X | 5.100         |
| 06)           | 1.985  | X | 3.150         |
| 07)           | 1.315  | X | 2.135         |
| 08)           | 3.115  | X | 2.150         |
| 09)           | 1.315  | X | 2.135         |
| 10)           | 1.985  | X | 3.150         |
| 11)           | 1.500  | X | 5.100         |
| 12)           | 2.534  | X | 3.150         |
| 13)           | 1.985  | X | 3.150         |
| 14)           | 1.315  | X | 2.135         |
| 15)           | 1.315  | X | 2.135         |
| TOTAL         |        |   | 85.819 SQ.M.  |
| TOTAL AREA    |        |   | 192.982 SQ.M. |
| 16)           | 0.700  | X | 1.400         |
| TOTAL AREA    |        |   | 193.962 SQ.M. |

SHEET NO.- 7/13

PROPOSED PLAN FOR RESIDENTIAL SCHEME OF MULTI FAMILY TENANTS GROUP HOUSING ON LAND IN KHASRA NO:-53/2, 54, 58, 59/3 MOUZA DABHA, MALIKMAKBUJA LAYOUT, TAH. DIST:- NAGPUR UNDER GREEN BELT CONTROL SCHEME BELONGING TO M/S SANDEEP DWELLERS PVT LTD THROUGH ITS DIRECTOR SHRI ANIL KUMAR, SUBHASH KUMAR

AGARWALA  
NOTES: SANCTION IS SUBJECT TO 15 (FIFTEEN) CONDITION MENTIONED IN PLAN SHEET NO- 13

#### SCHEDULE OF OPENINGS

| TYPE | SIZE      | DESCRIPTION |
|------|-----------|-------------|
| D    | 1.05X2.10 | DOOR        |
| D1   | 1.0X2.10  | DOOR        |
| D2   | 0.75X2.10 | DOOR        |
| D3   | 0.75X2.10 | DOOR        |
| W    | 3.00X1.20 | WINDOW      |
| W1   | 1.50X1.20 | WINDOW      |
| W2   | 1.20X1.20 | WINDOW      |
| W3   | 1.00X1.20 | WINDOW      |
| V    | 0.60X0.90 | VENTILATOR  |

Scale Date

1:100, 1:200

Drawn By

Checked By

AA

AS

Drawing Title

SUBMISSION DRAWING

Architect's Sign

Owner's Sign

For Sandeep Dwellers Pvt. Ltd.  
Anand N. Sarda  
Architect & Interior Designer  
C.O.A. Reg. No. - CK/799/4614  
N.T.T.L.S. No. - 1196  
N.M.C.L.S. No. - 635  
Director

#### ARCHITECT

ANAND SARDA  
F9, SHREE APPT.,  
LAXMINAGAR, NAGPUR. PH.-  
2240367/9822577125