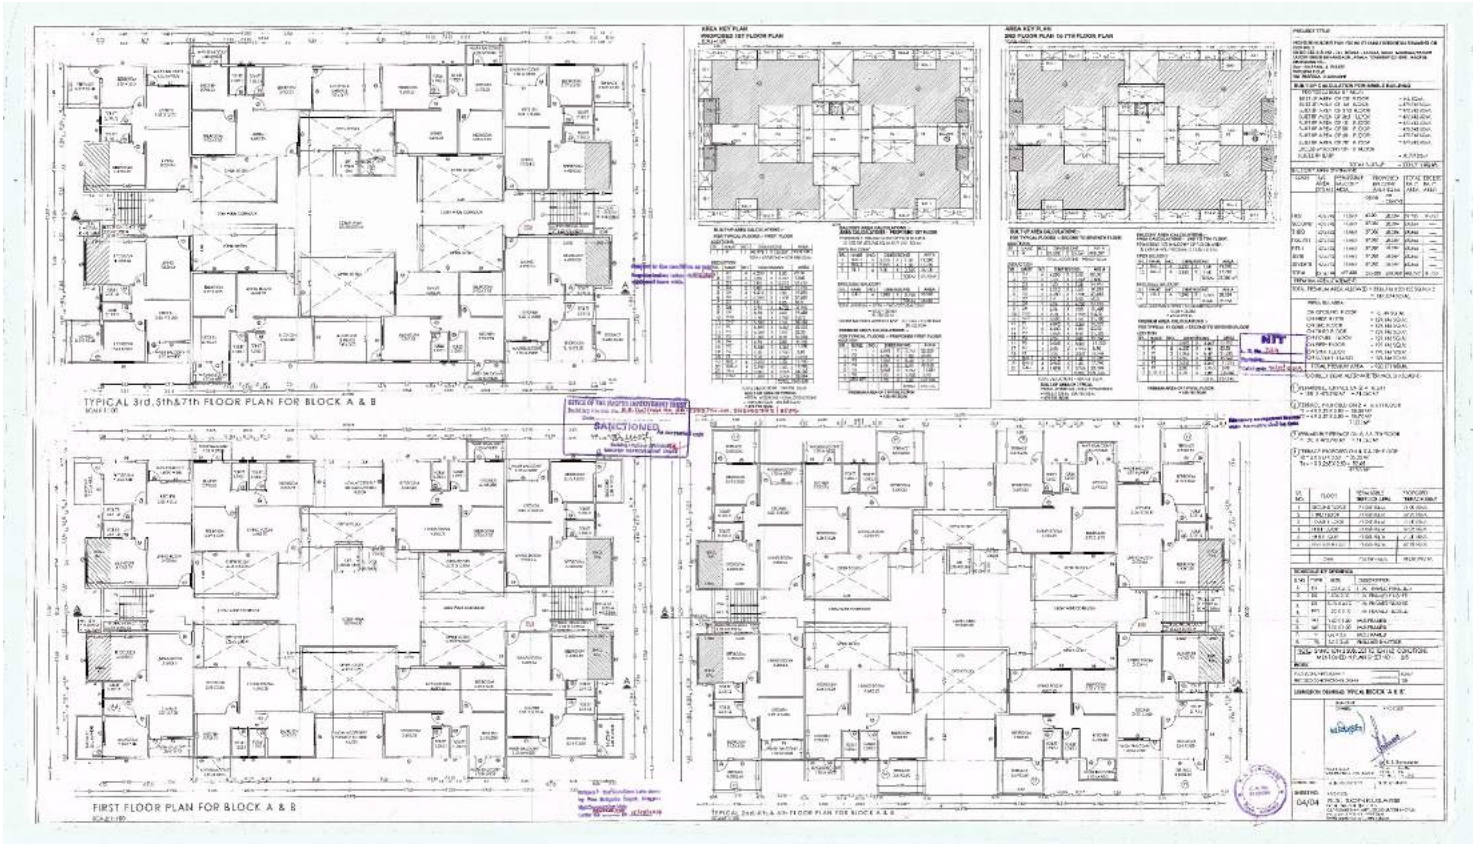

TYPICAL 3rd,5th&7th FLOOR PLAN FOR BLOCK A & B
FIRST FLOOR PLAN FOR BLOCK A & B
TYPICAL 2nd,4th & 6th FLOOR PLAN FOR BLOCK A & B
SANCTIONED
NIT