




"Approved Tentatively for Fire NOC only"

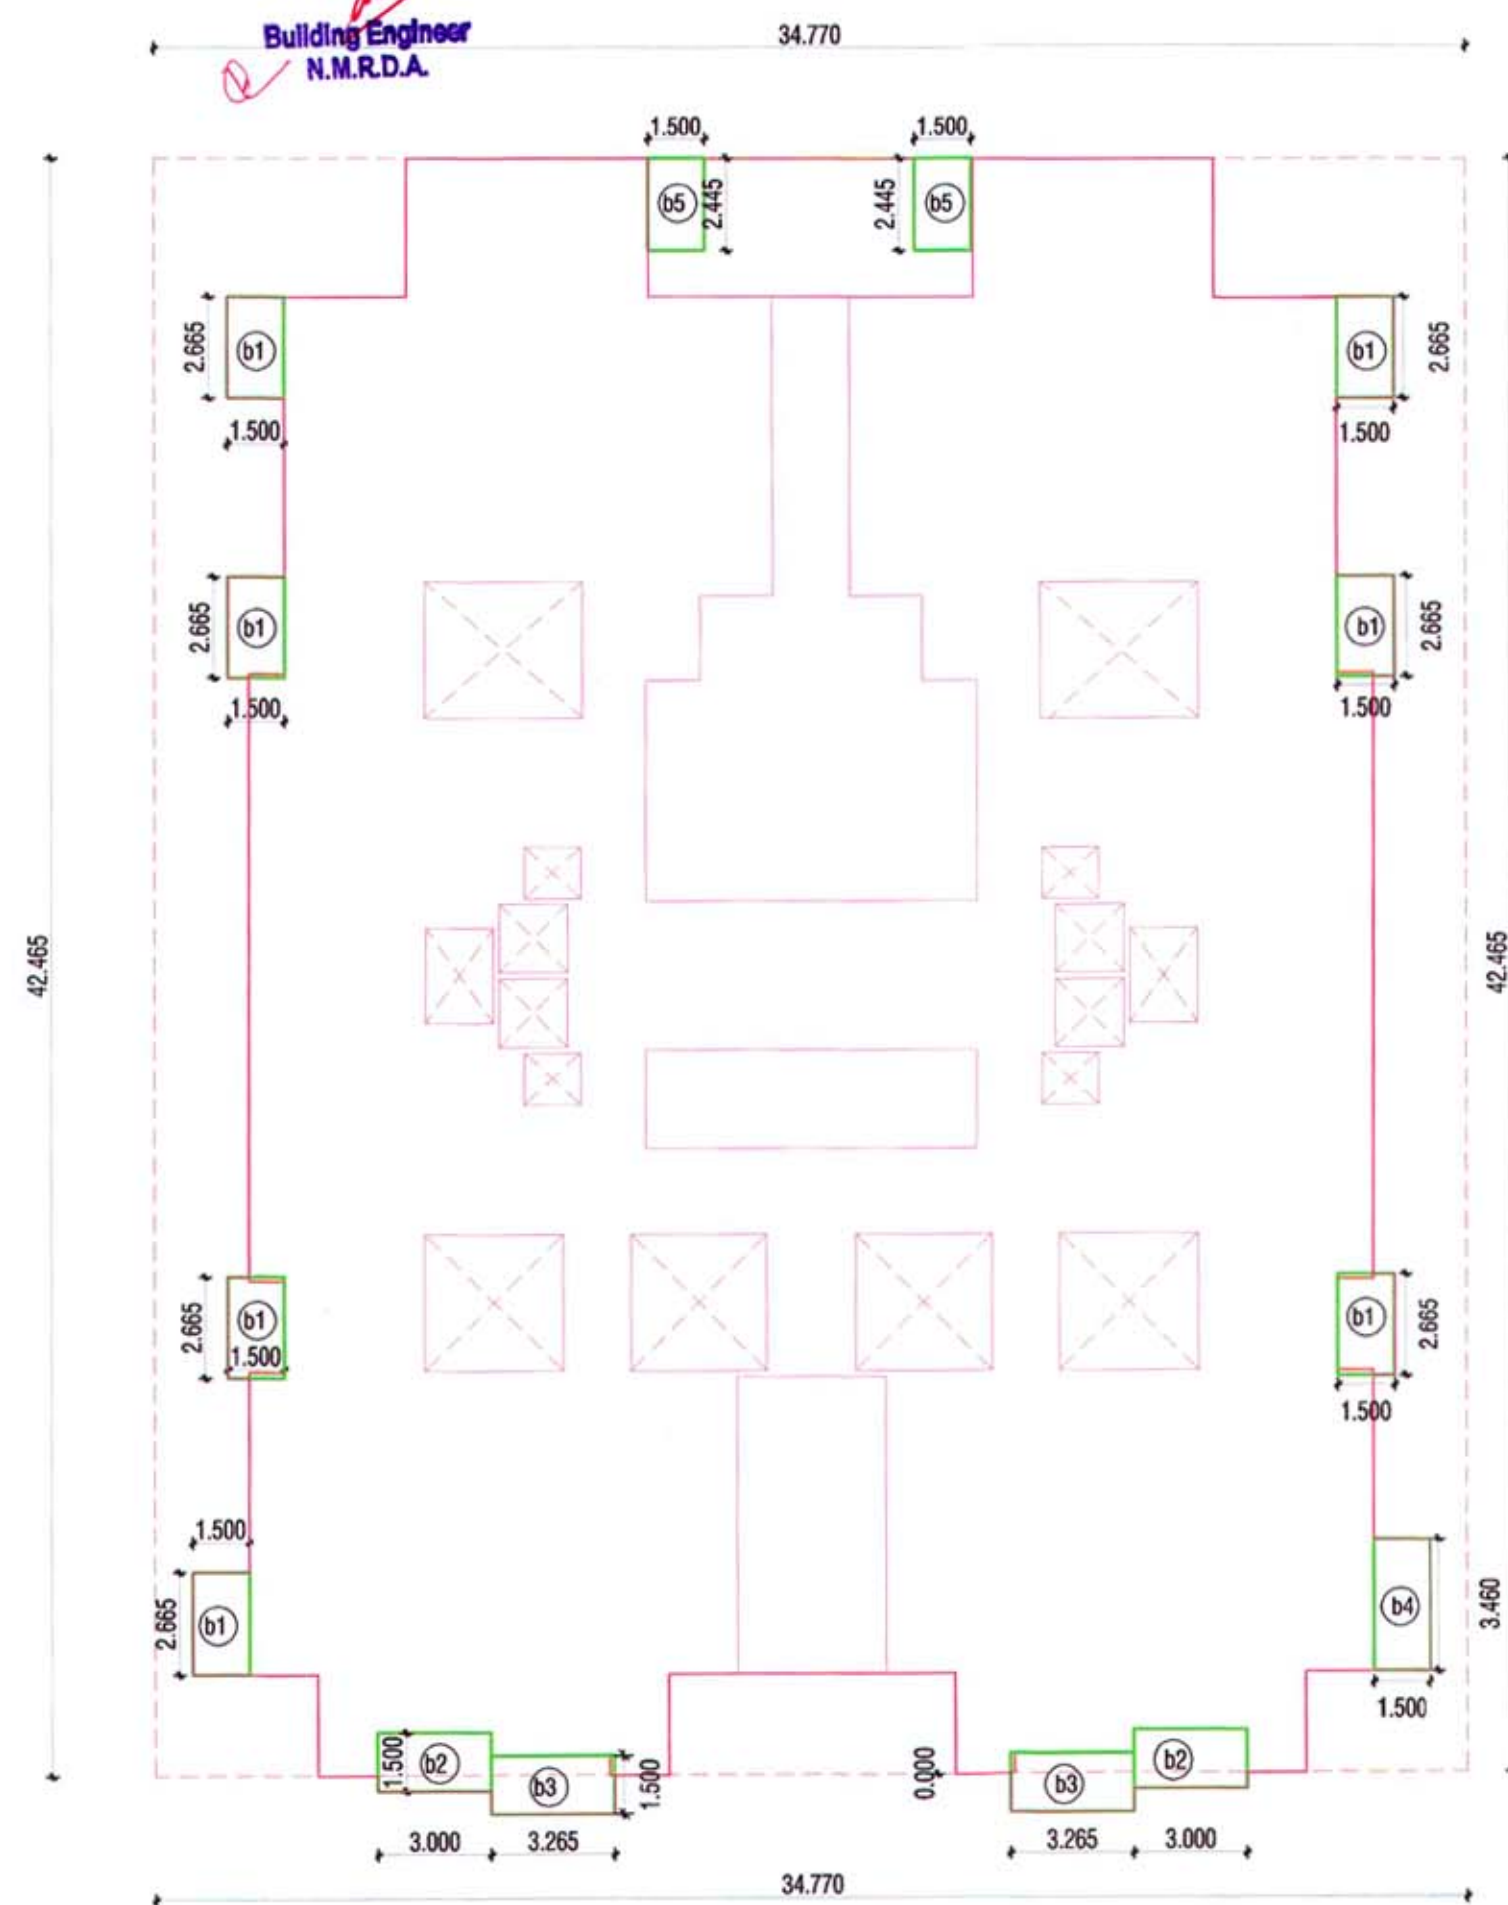


TYPICAL FLOOR BALC. AREA BLOCK PLAN
(1ST TO 5TH FLOOR)
SCALE - 1:200

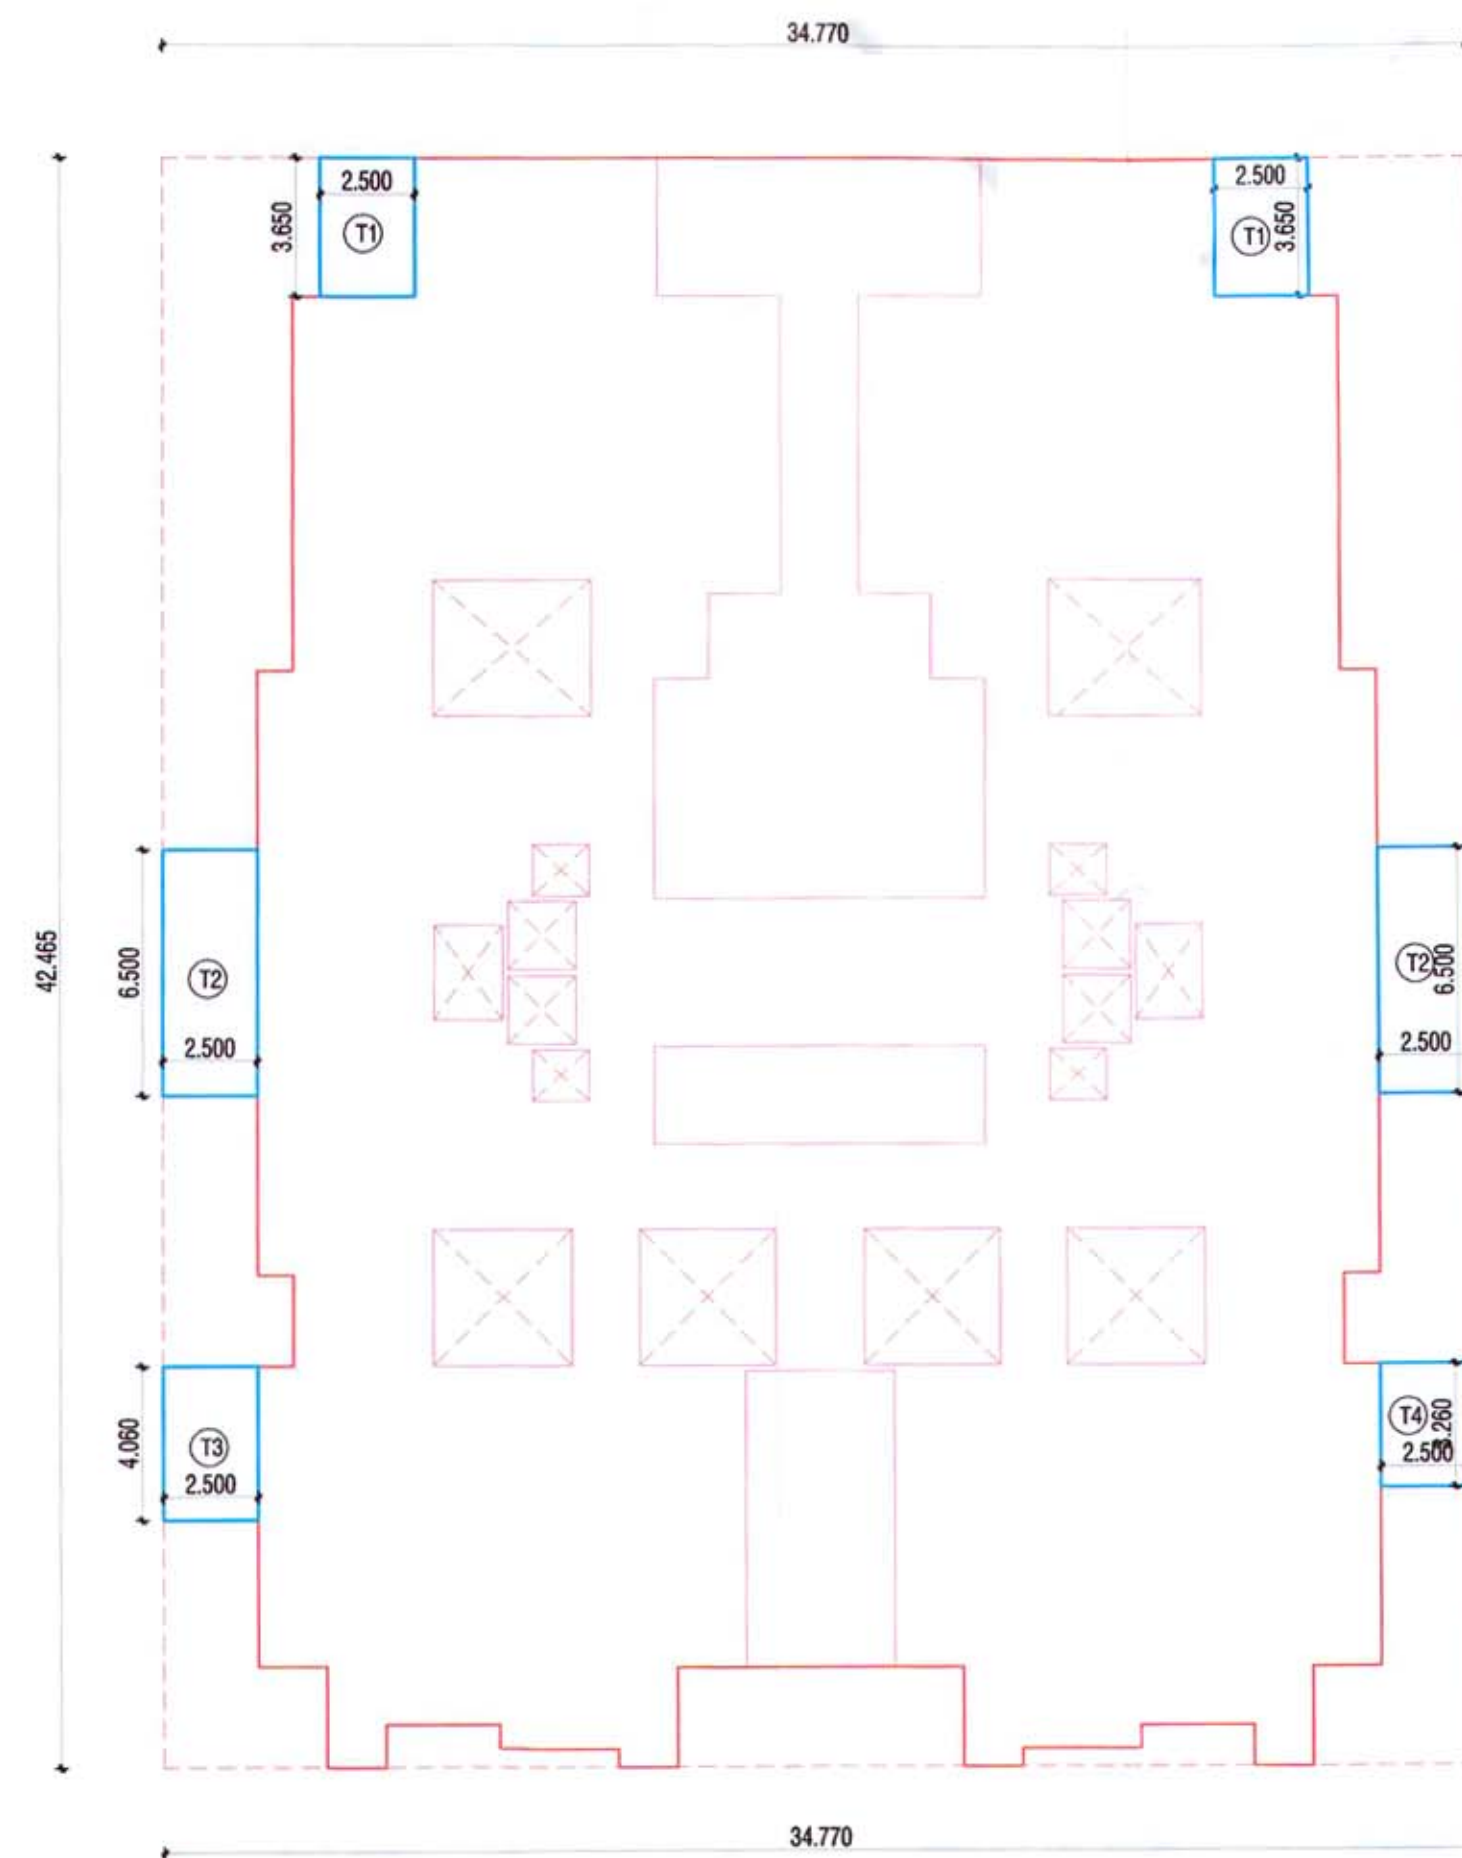


TYPICAL FLOOR TERRACE AREA BLOCK PLAN
(2ND & 4TH FLOOR)
SCALE - 1:200

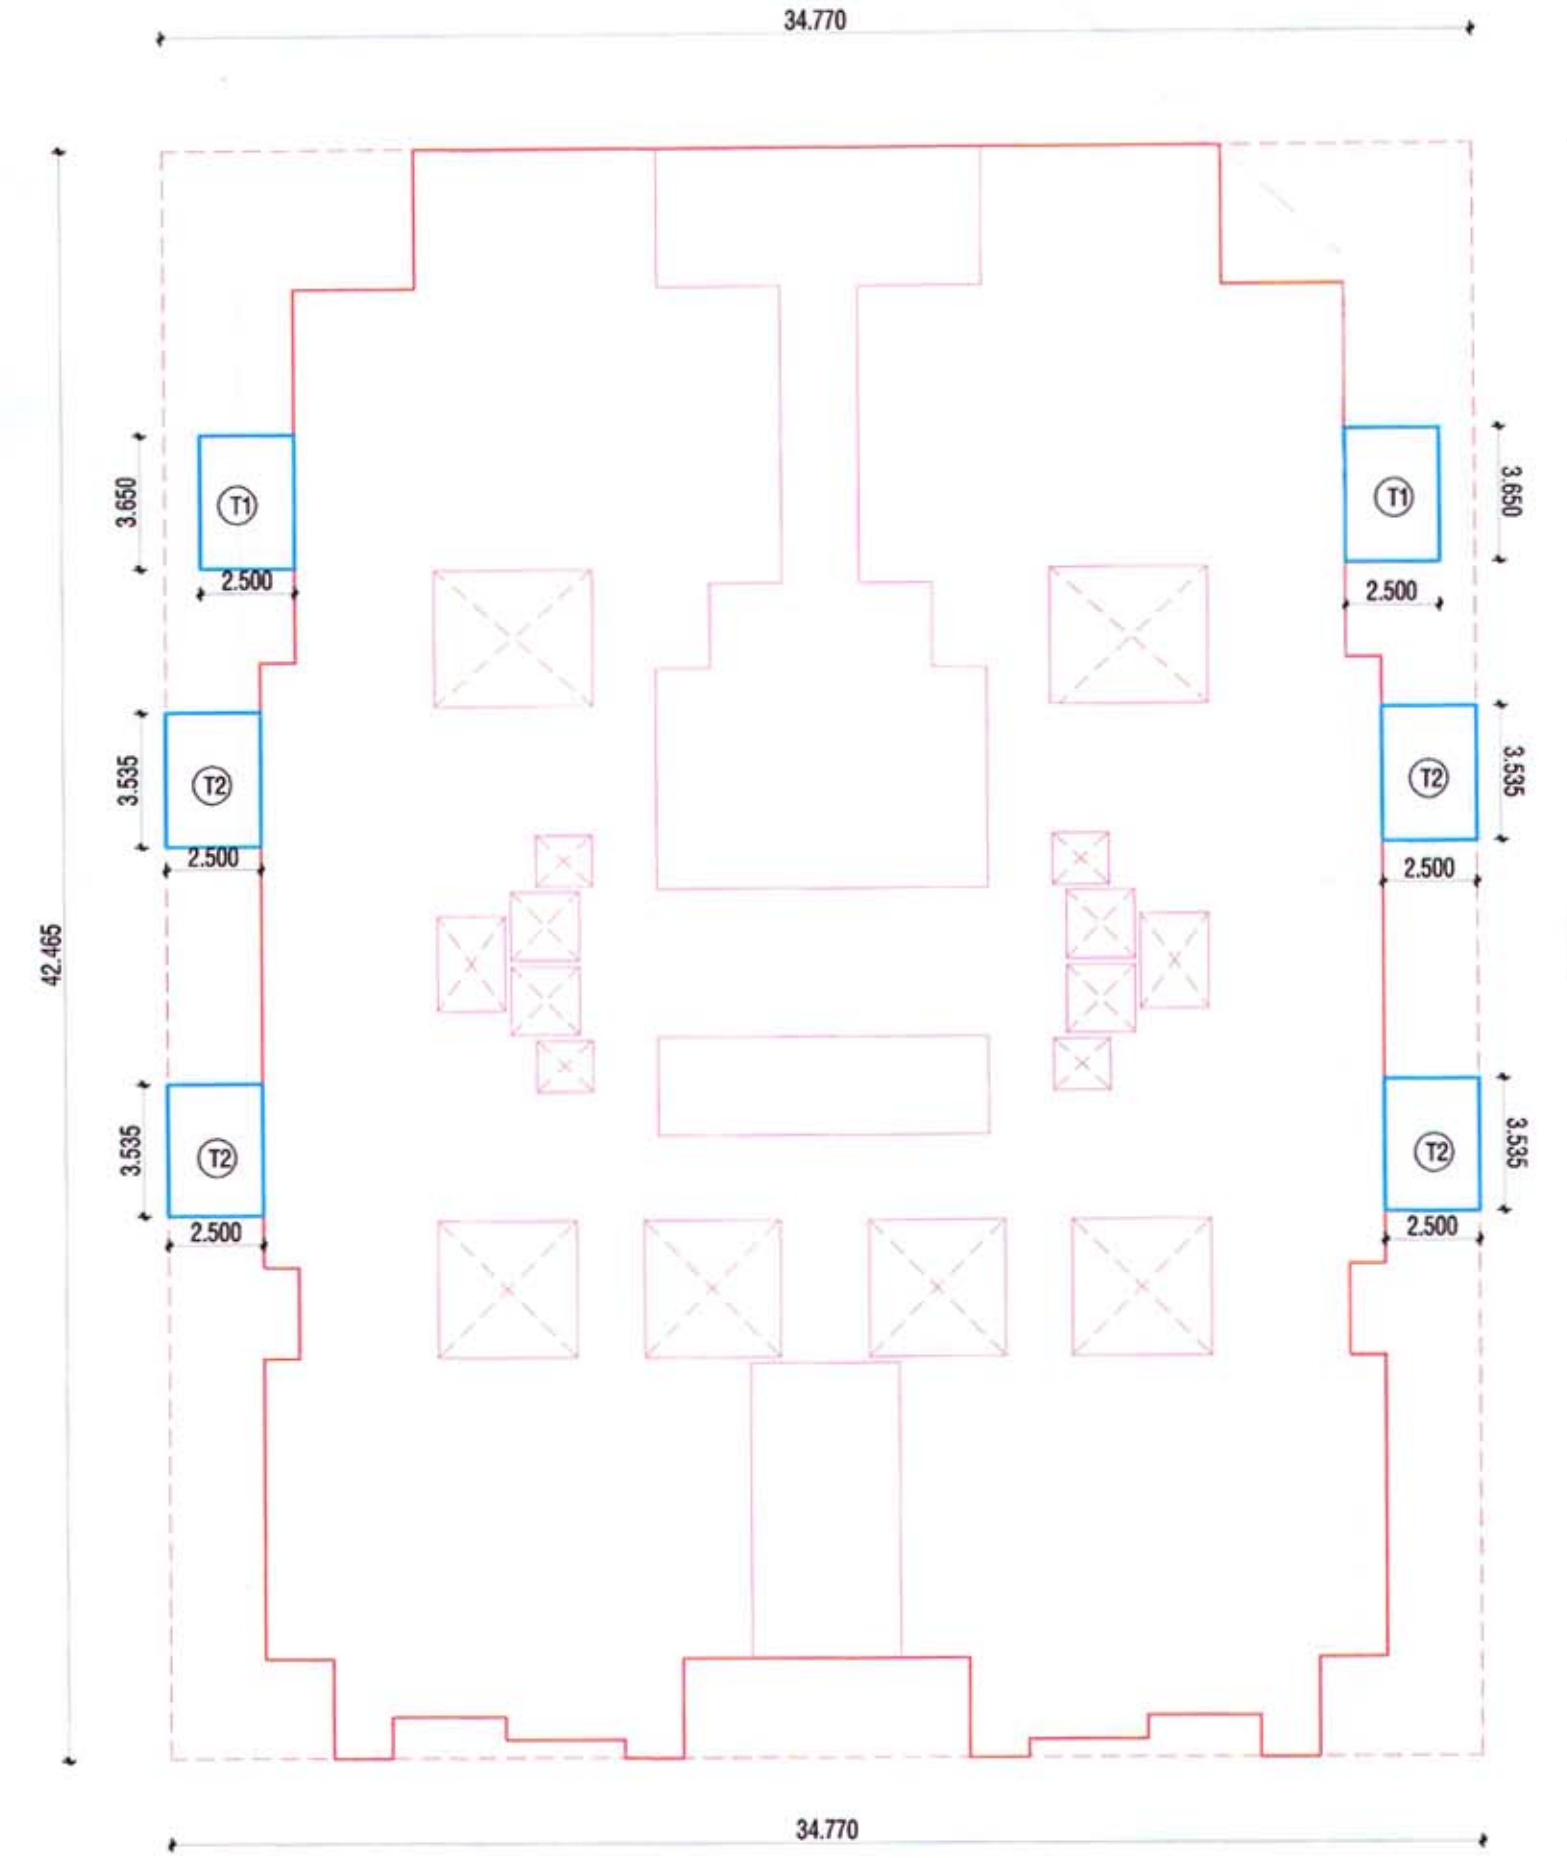

TYPICAL FLOOR TERRACE AREA BLOCK PLAN
(3RD & 5TH FLOOR)
SCALE - 1:200

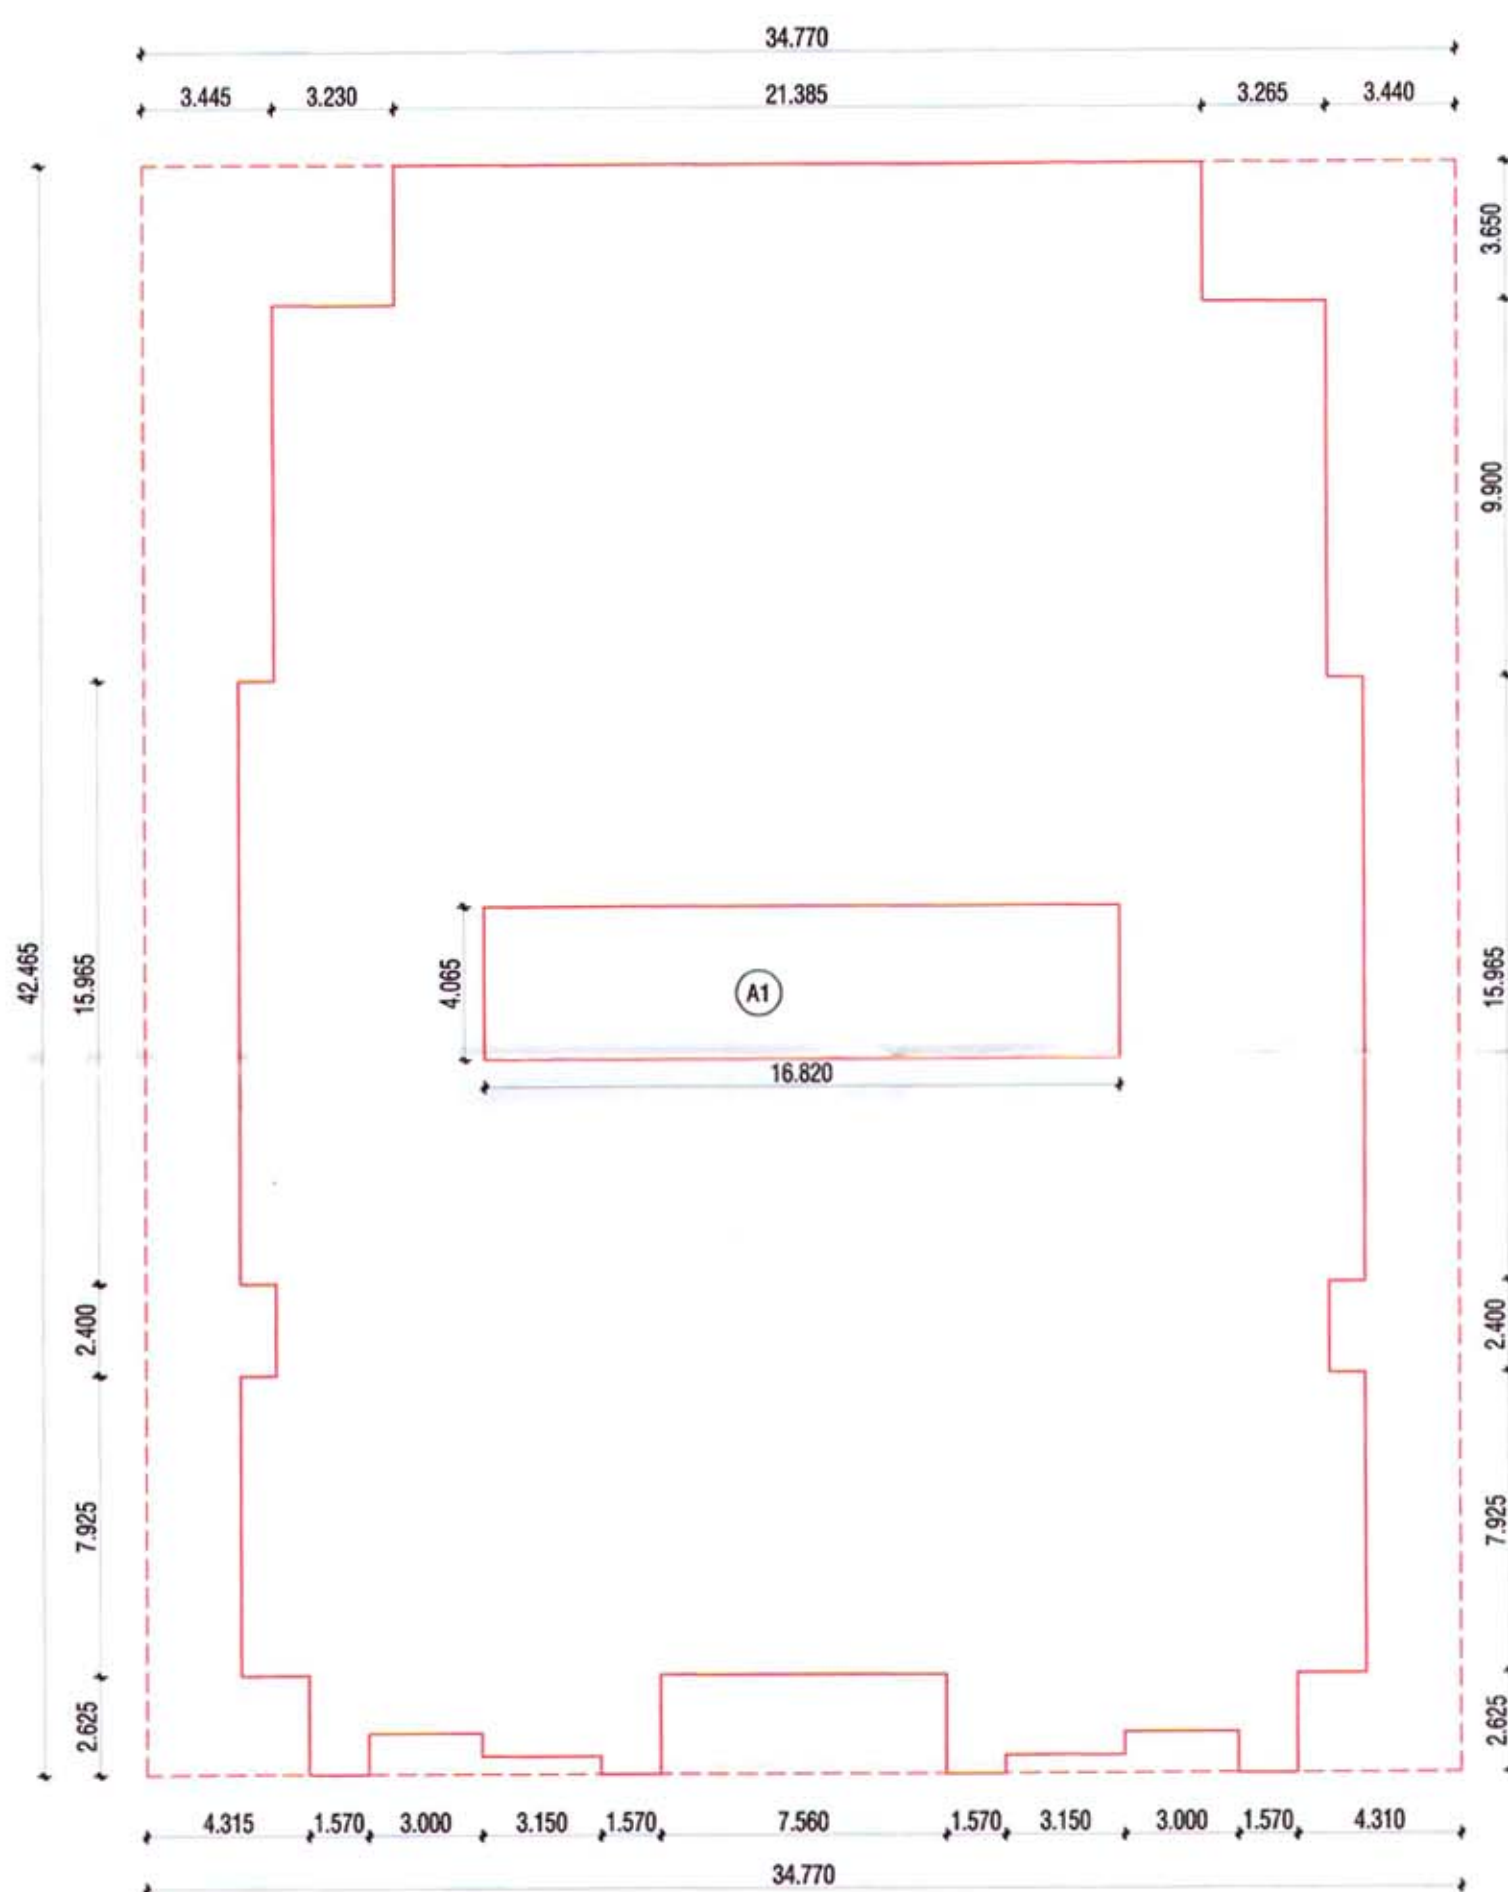

GROUND FLOOR B/UP AREA BLOCK PLAN
SCALE - 1:200

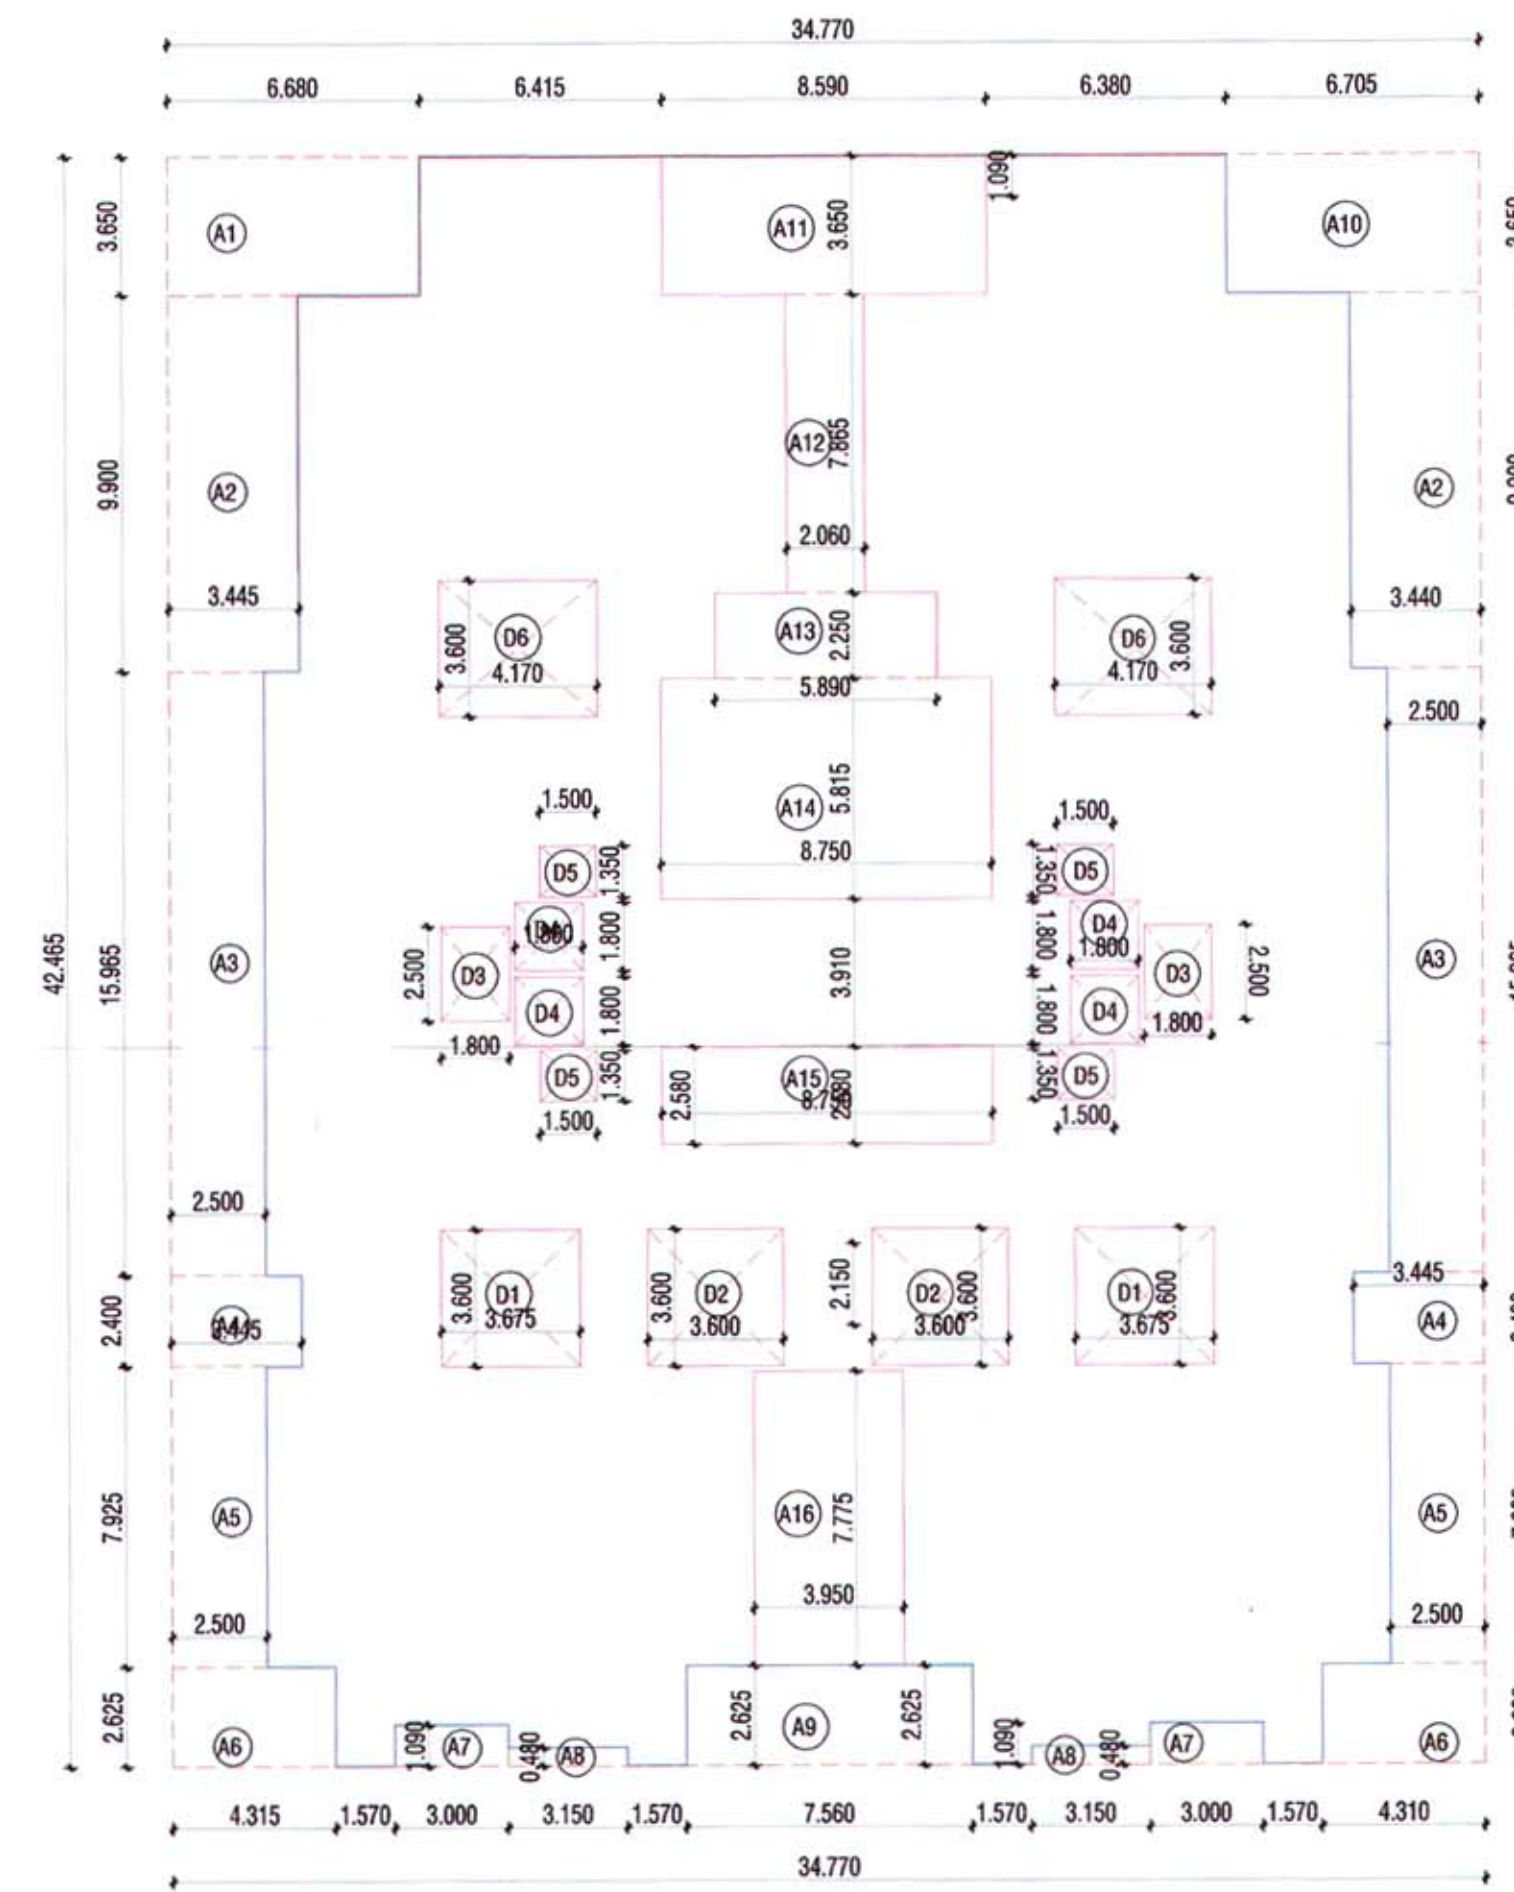

TYPICAL FLOOR B/UP AREA BLOCK PLAN
(1ST TO 5TH FLOOR)
SCALE - 1:200

TRACKING/CASE NO. 20161209120

SUBMISSION DWG

PROPOSED CONSTRUCTION OF MULTI FAMILY
RESIDENTIAL TENAMENT ON PLOT NO 7,KH. NO.:
17, MOUZA - GHOTAD PANJRI, TH., DIST.NAGPUR.
(RURAL)

BELONGING TO:-

M/S DHL INFRABULLS THROUGH PARTNER

- (1) NISHIT ARUN JAISWAL
- (2) SANTOSH KUMAR SINGH
- (3) SANJEEV JAISWAL
- (4) RISHIT ARUN JAISWAL

BUILDING NO. - 01 (WING - A)

SHEET TITLE

BLOCK AREA PLAN FOR B/U CALCULATION WING A

AREA STATEMENT



AREA CALCULATION

GROUND FLOOR B/UP AREA CALCULATION				
BLOCK	NO.	CALCULATION	AREA	
A1	1	16.820 X 4.065	68.373	
TYPICAL FLOOR B/UP AREA CALCULATION (1ST TO 5TH)				
TOTAL AREA = 34.770 X 42.465 = 1476.508 SQ.M				
TOTAL DEDUCTION				
BLOCK	NO.	CALCULATION	AREA	
A1	1	6.680 X 3.650	24.382	
A2	2	3.445 X 9.900	68.211	
A3	2	2.500 X 15.965	79.825	
A4	2	3.445 X 2.400	16.536	
A5	2	2.500 X 7.925	39.625	
A6	2	4.315 X 2.625	22.654	
A7	2	3.000 X 1.090	6.540	
A8	2	3.150 X 0.480	3.024	
A9	1	7.560 X 2.625	19.865	
A10	1	6.705 X 3.650	24.473	
A11	1	8.590 X 3.650	31.354	
A12	1	2.060 X 7.865	16.202	
A13	1	5.890 X 2.250	13.253	
A14	1	8.750 X 5.815	50.881	
A15	1	8.750 X 2.580	22.575	
A16	1	3.950 X 7.775	30.711	
D1	2	3.675 X 3.600	26.460	
D2	2	3.600 X 3.600	25.920	
D3	2	1.800 X 2.500	9.000	
D4	4	1.800 X 1.800	12.960	
D5	4	1.500 X 1.350	8.100	
D6	2	4.170 X 3.600	30.024	
TOTAL			582.555	
TOTAL AREA = 1476.508 - 582.555 = 893.953 SQ.M.				

TYPICAL FLOOR BALC. AREA CALCULATION (1ST TO 5TH)				
PERM. 15% (893.940) = 134.091 SQ.M.				
BLOCK	NO.	CALCULATION	AREA	
b1	7	1.500 X 2.665	27.983	
b2	2	3.000 X 1.500	9.000	
b3	2	3.265 X 1.500	9.795	
b4	1	1.500 X 3.460	5.190	
b5	1	1.500 X 2.445	3.668	
TOTQL			55.636	
TYPICAL FLOOR ALT. TERRACE AREA CALCULATION (2ND & 4TH FLOOR)				
PERM. 20% (893.940) = 178.788 SQ.M.				
BLOCK	NO.	CALCULATION	AREA	
T1	2	2.500 X 3.650	18.250	
T2	2	2.500 X 6.500	32.500	
T3	1	2.500 X 4.060	10.150	
T4	1	2.500 X 3.260	8.150	
TOTQL			69.050	
TYPICAL FLOOR ALT. TERRACE AREA CALCULATION (3RD & 5TH FLOOR)				
PERM. 20% (893.940) = 178.788 SQ.M.				
BLOCK	NO.	CALCULATION	AREA	
T1	2	2.500 X 3.650	18.250	
T2	4	2.500 X 3.535	35.350	
TOTQL			53.600	

INDEX :-

- * PLOT BOUNDARY IS SHOWN IN - - - - -
- * PROPOSED CONSTRUCTION IS SHOWN IN - - - - -
- * EXISTING CONSTRUCTION TO BE DEMOLISHED - - - - -

NORTH		SCALE	AS SPECIFIED
		DATE	21/05/2017
		DEALT BY	Meena

Architect Signature

Owner Signature

ARCHITECTS :
S K A CONSORTIUM
01, R.P.T.S. - ROAD, LAXMI NAGAR,
NAGPUR - 440 014, M.S.
Telefax: +91-712-224-5333, 222-1082.

SHEET NO.