
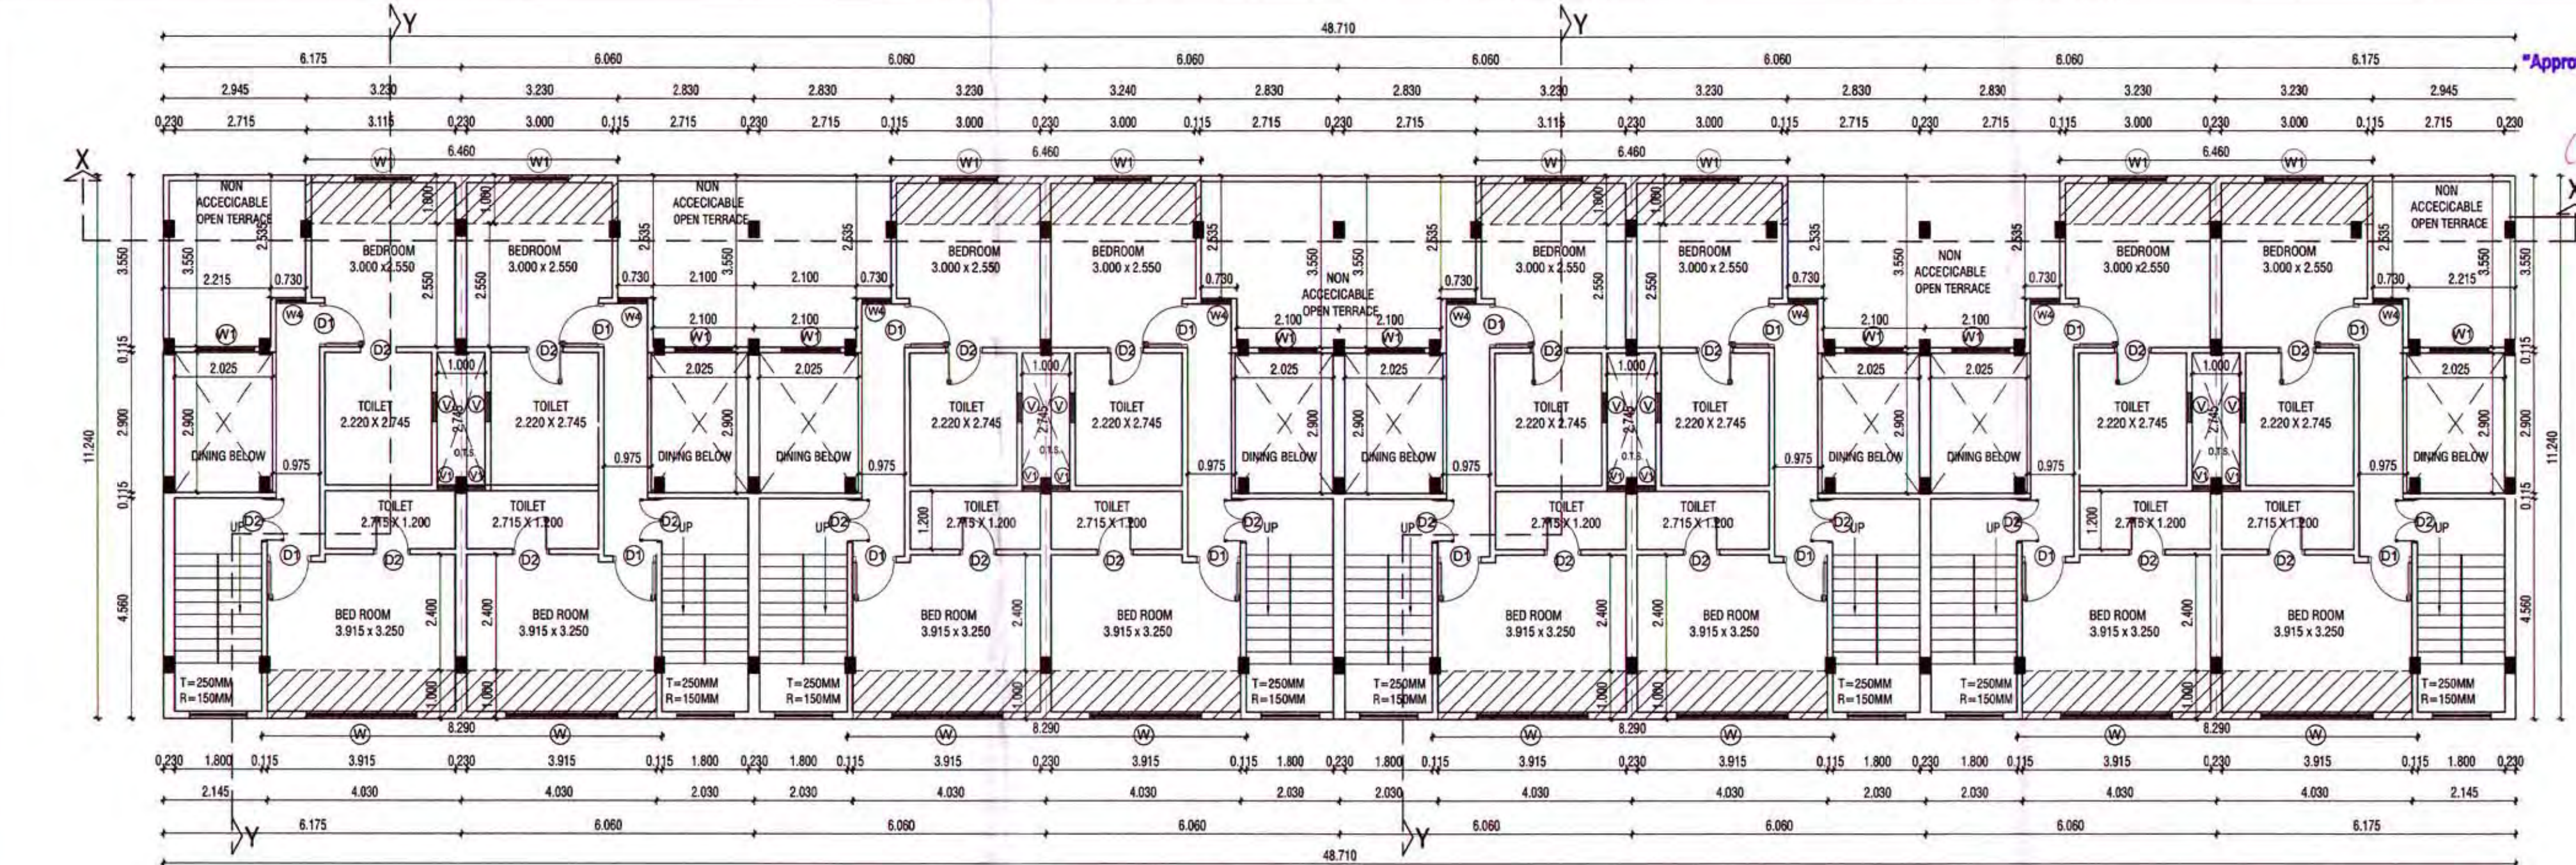
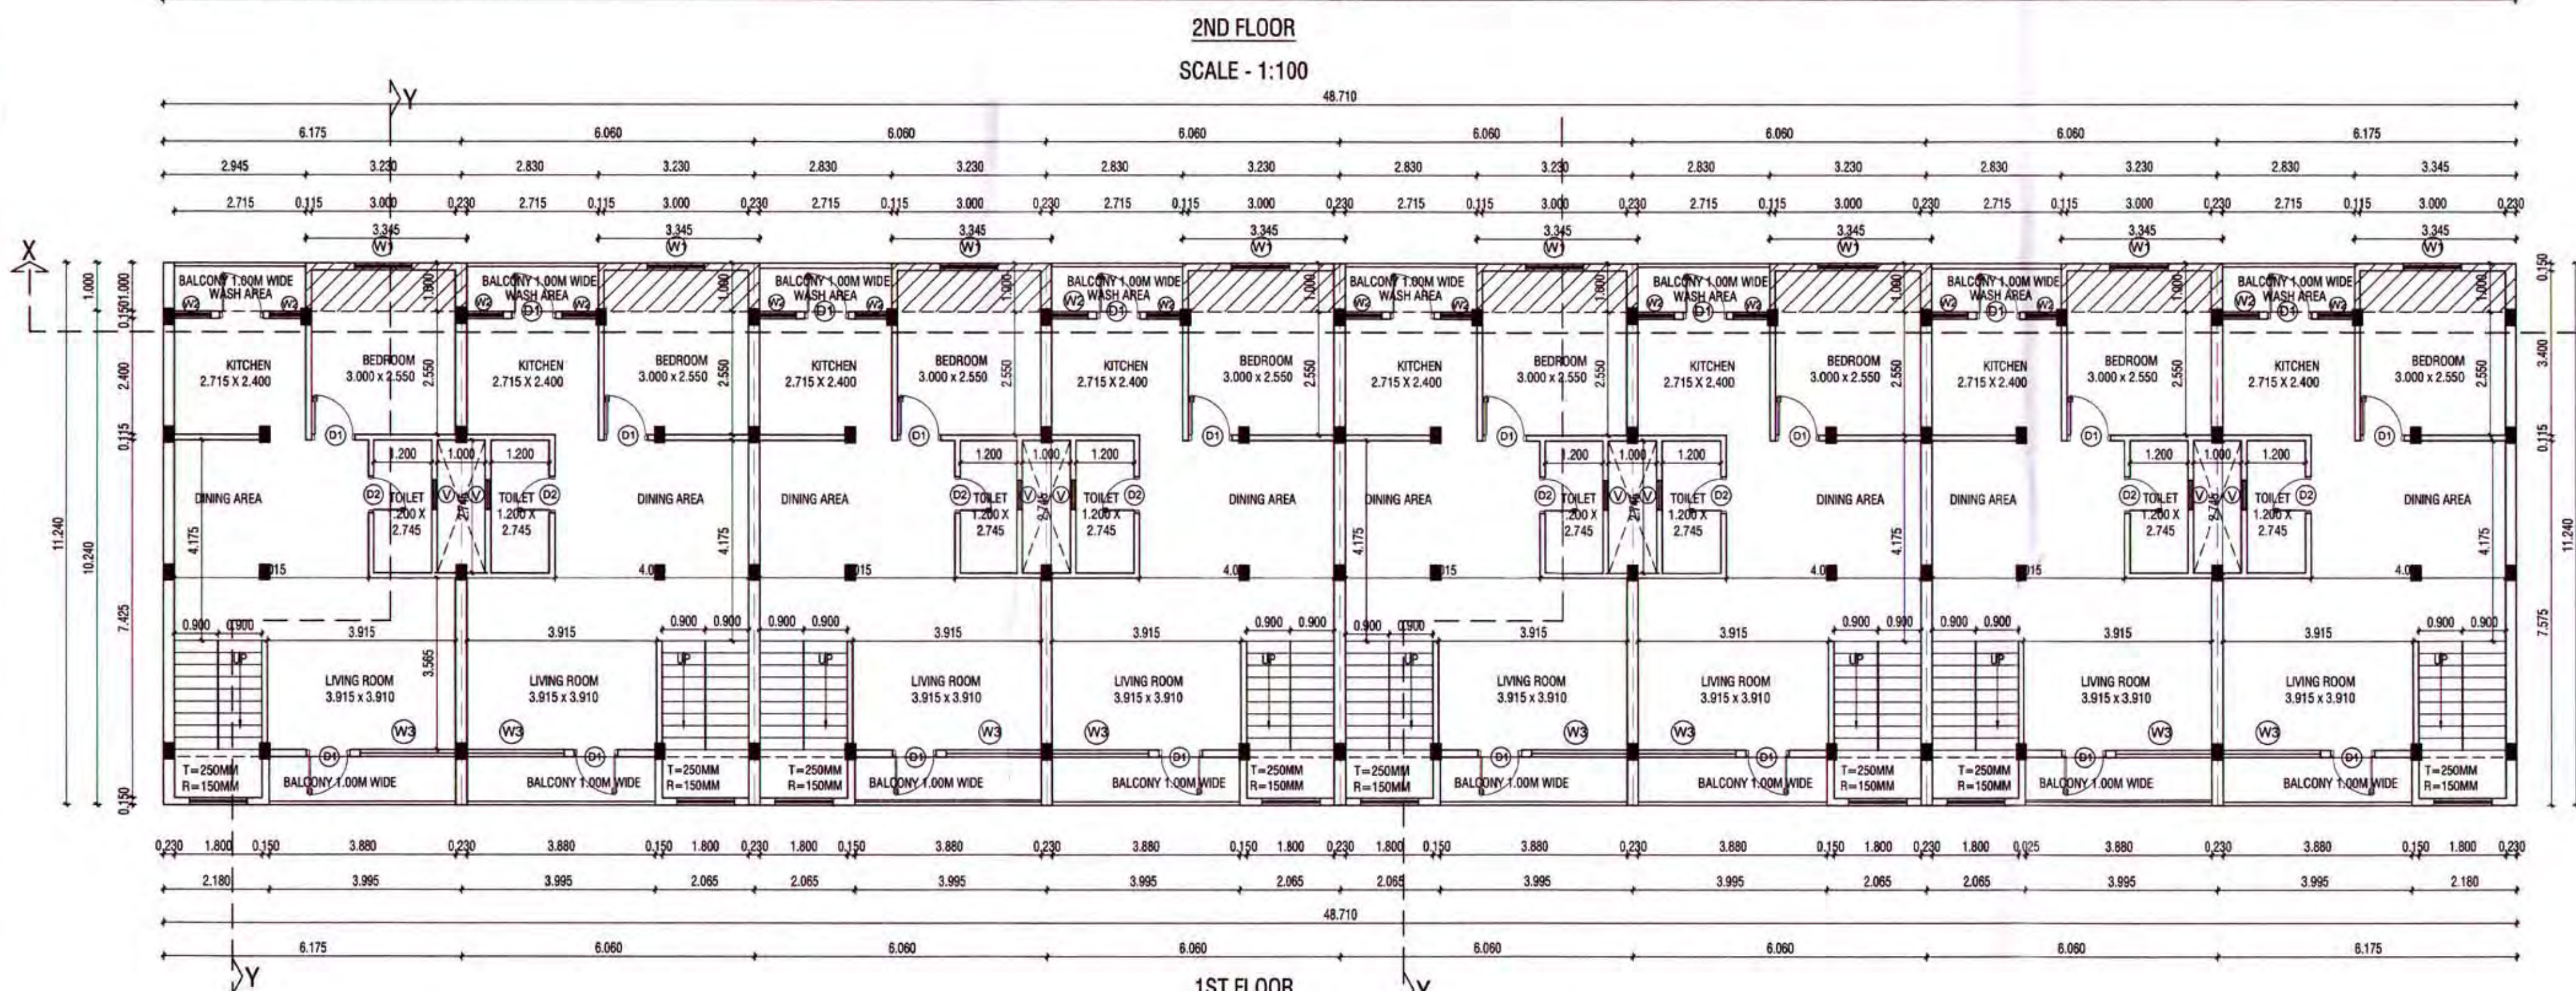
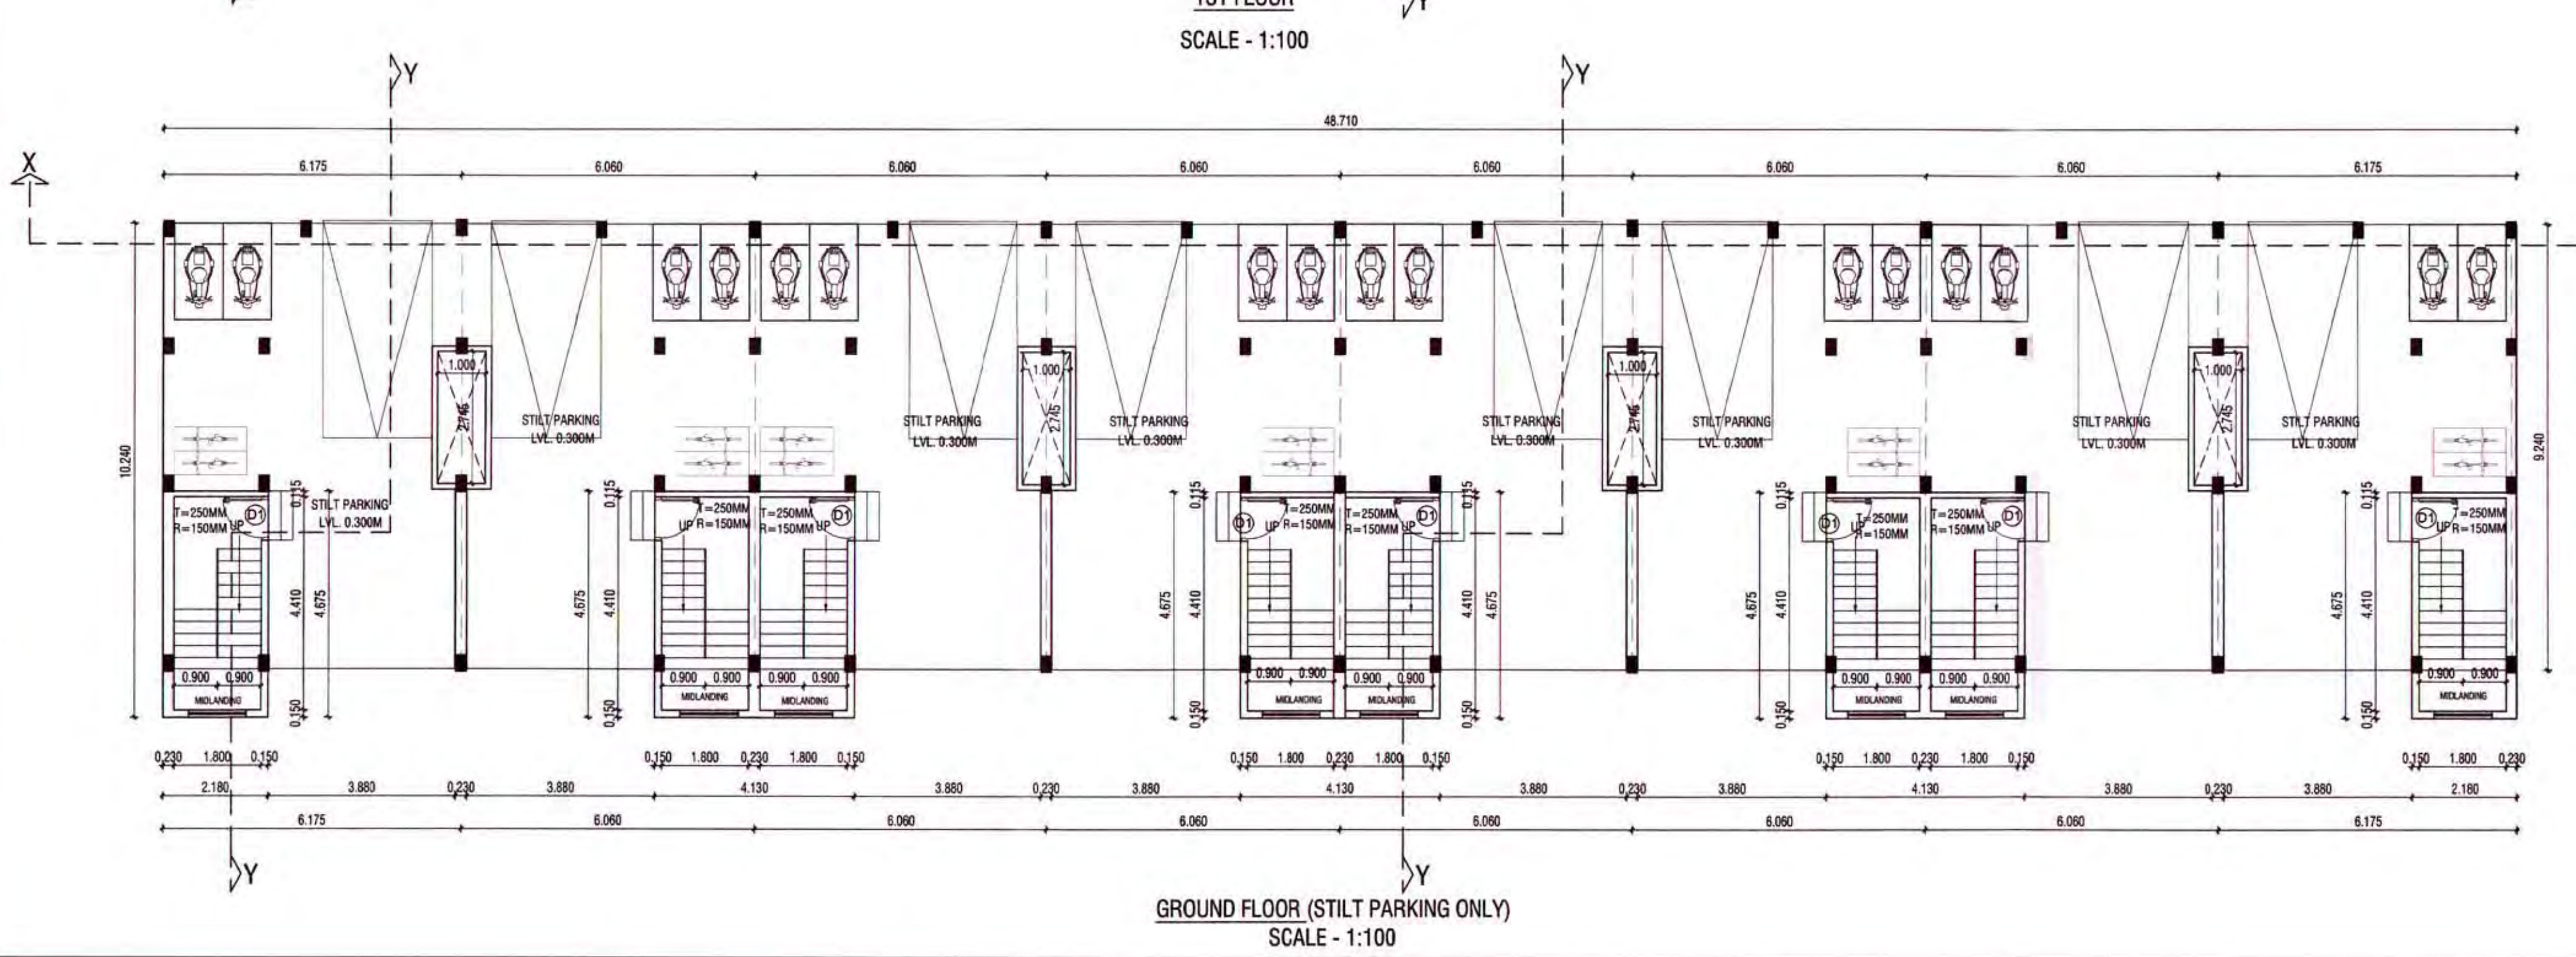
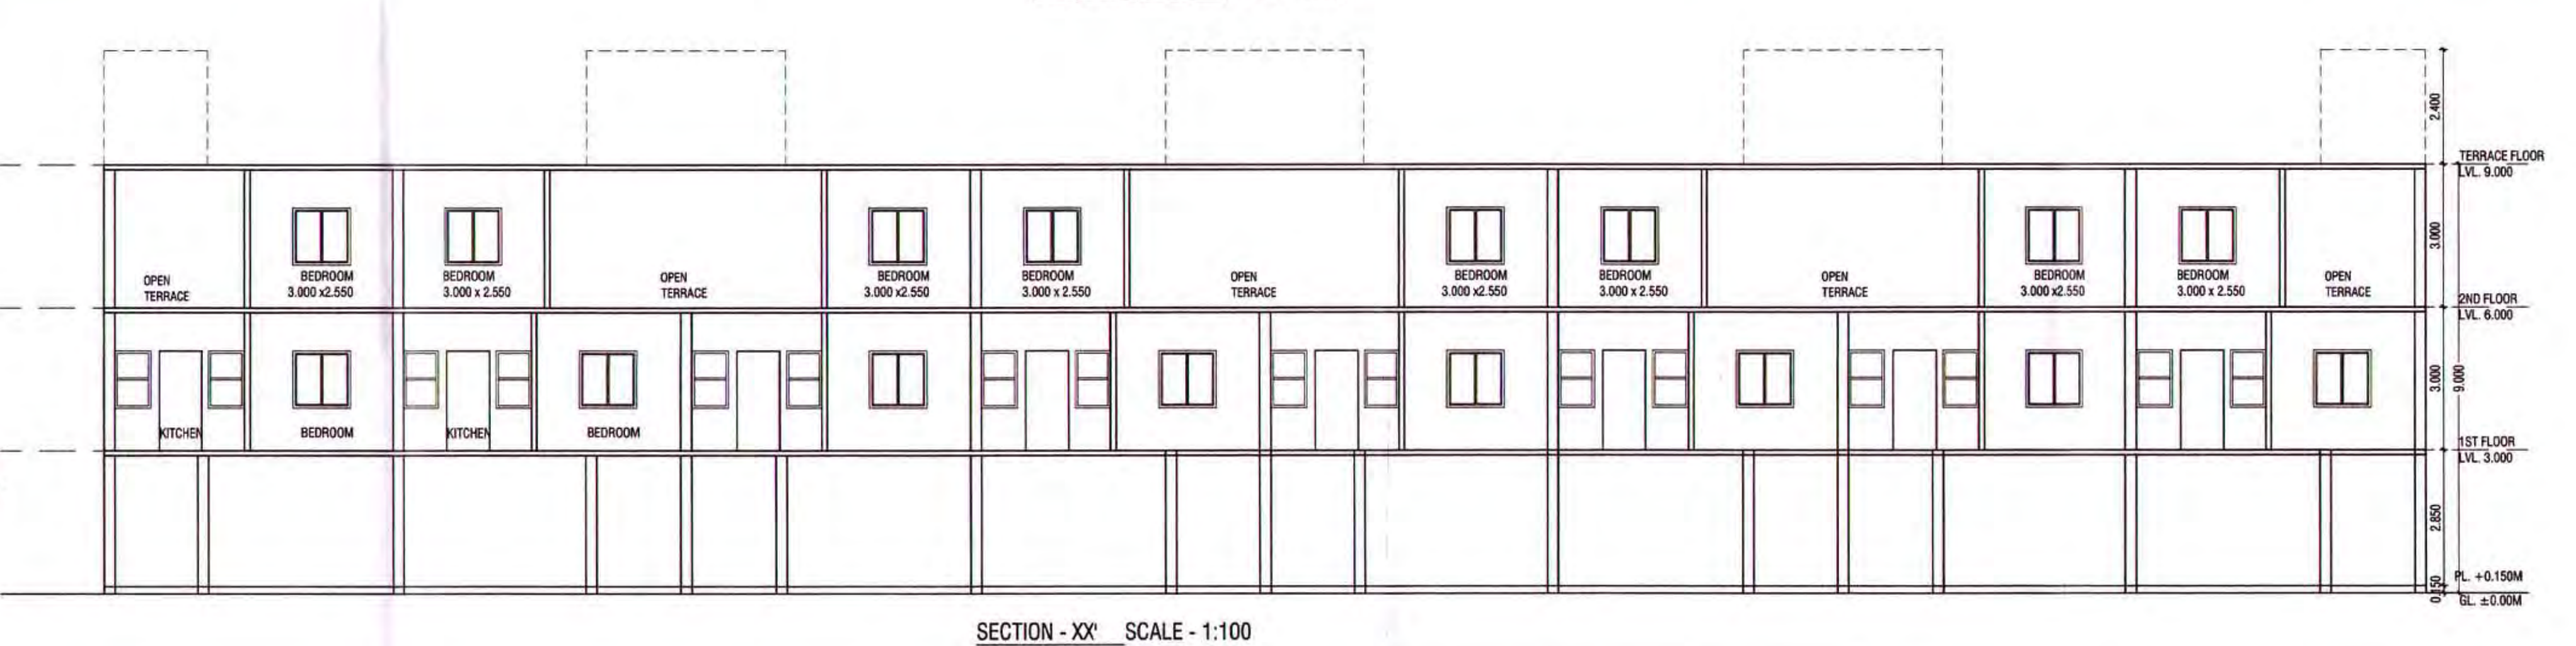
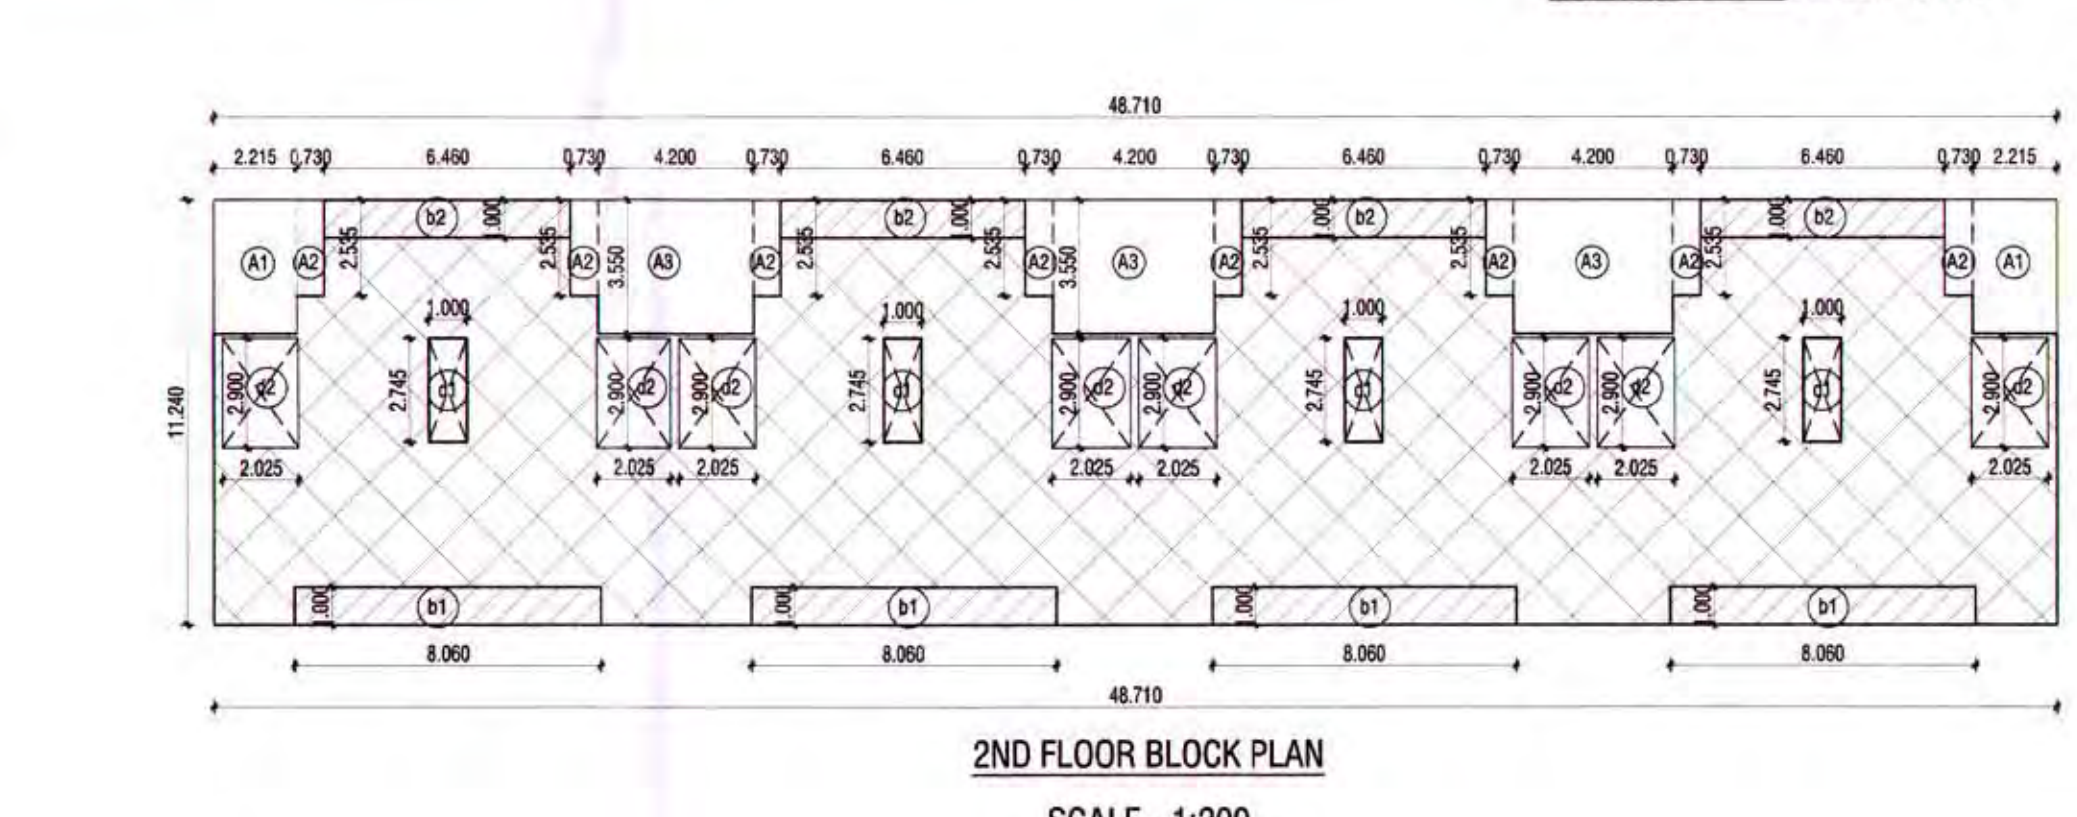
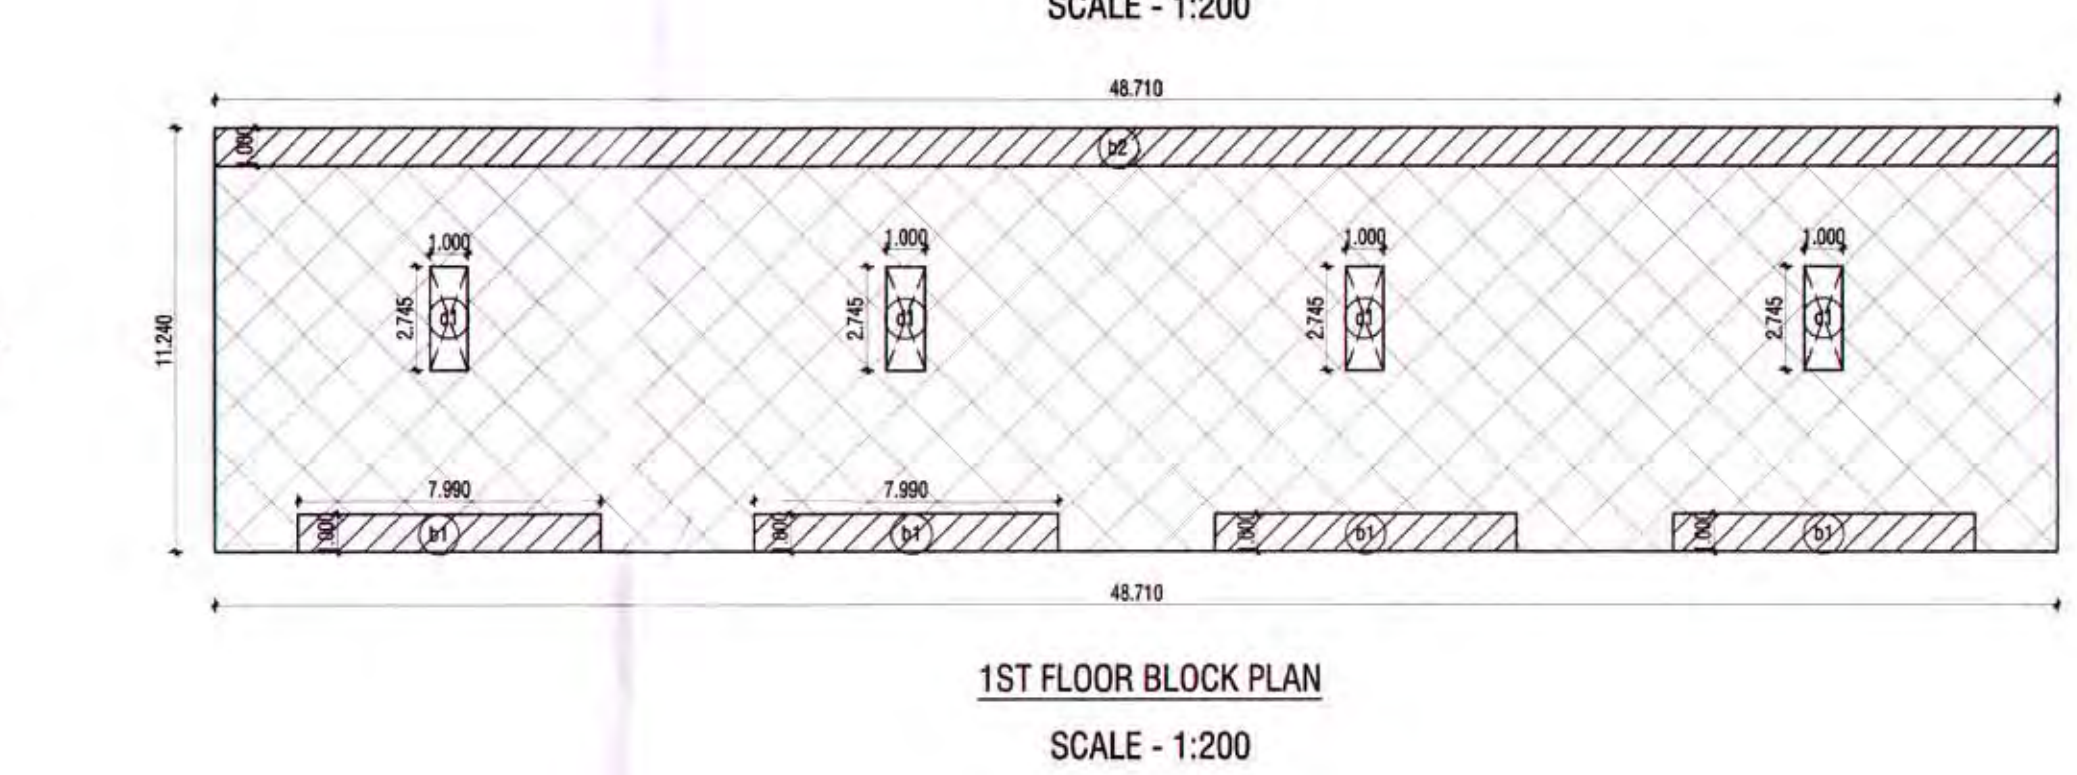


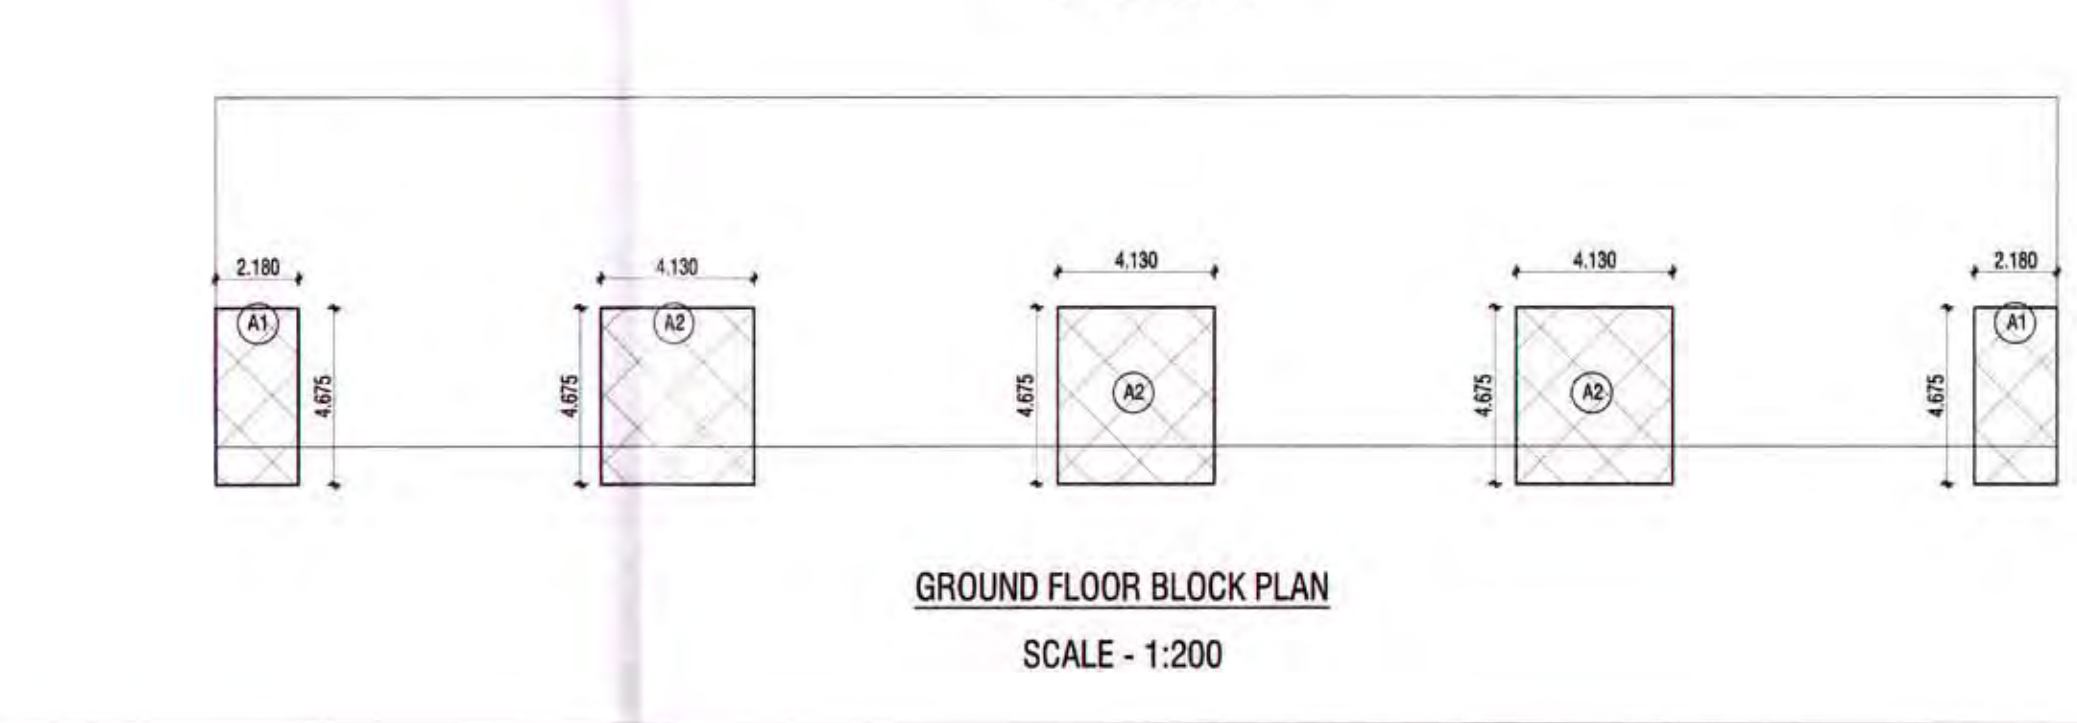

AREA CALCULATION			
GROUND FLOOR B/U/P AREA CALCULATION.			
BLOCK	NO.	CALCULATION	AREA
A1	2	2.180 X 4.675	20.383
A2	3	4.130 X 4.675	57.923
TOTAL			78.306
TOTAL AREA = 78.306 SQ.M.			


1ST FLOOR B/U/P AREA CALCULATION.			
TOTAL AREA = 48.710 X 11.240 = 547.500 SQ.M.			
DEDUCTION AREA			
BLOCK	NO.	CALCULATION	AREA
b1	4	7.990 X 1.000	31.960
b2	1	48.710 X 1.000	48.710
d1	4	1.000 X 2.745	10.980
TOTAL			91.650
TOTAL AREA = (547.500 - 91.650) = 455.850 SQ.M.			

BALCONY AREA CALCULATION.			
PERM. 15% BALC. AREA (455.850) = 68.378 SQ.M.			
PROVIDED BALCONY AREA			
BLOCK	NO.	CALCULATION	AREA
b1	4	7.990 X 1.000	31.960
b2	1	48.710 X 1.000	48.710
TOTAL			80.670

2ND FLOOR B/U/P AREA CALCULATION.			
TOTAL AREA = 48.710 X 11.240 = 547.500 SQ.M.			
DEDUCTION AREA			
BLOCK	NO.	CALCULATION	AREA
b1	4	8.060 X 1.000	32.240
b2	1	6.460 X 1.000	25.840
d1	4	1.000 X 2.745	10.980
d2	8	2.025 X 2.900	46.980
A1	2	2.215 X 3.550	15.727
A2	8	0.730 X 2.535	14.804
A3	3	4.200 X 3.550	44.730
TOTAL			191.301
TOTAL AREA = (547.500 - 191.301) = 356.199 SQ.M.			

BALCONY AREA CALCULATION.			
PERM. 15% BALC. AREA (356.199) = 53.430 SQ.M.			
PROVIDED BALCONY AREA			
BLOCK	NO.	CALCULATION	AREA
b1	4	8.060 X 1.000	32.240
b2	4	6.460 X 1.000	25.840
TOTAL			58.080

COVERED BALCONY AREA =
AT FIRST FLOOR = 3 X 3.345 = 26.76 SQ.M.
AT SECOND FLOOR = 4 X 8.29 = 33.16 SQ.M.
4 X 6.46 = 25.84 SQ.M.
85.76 SQ.M.

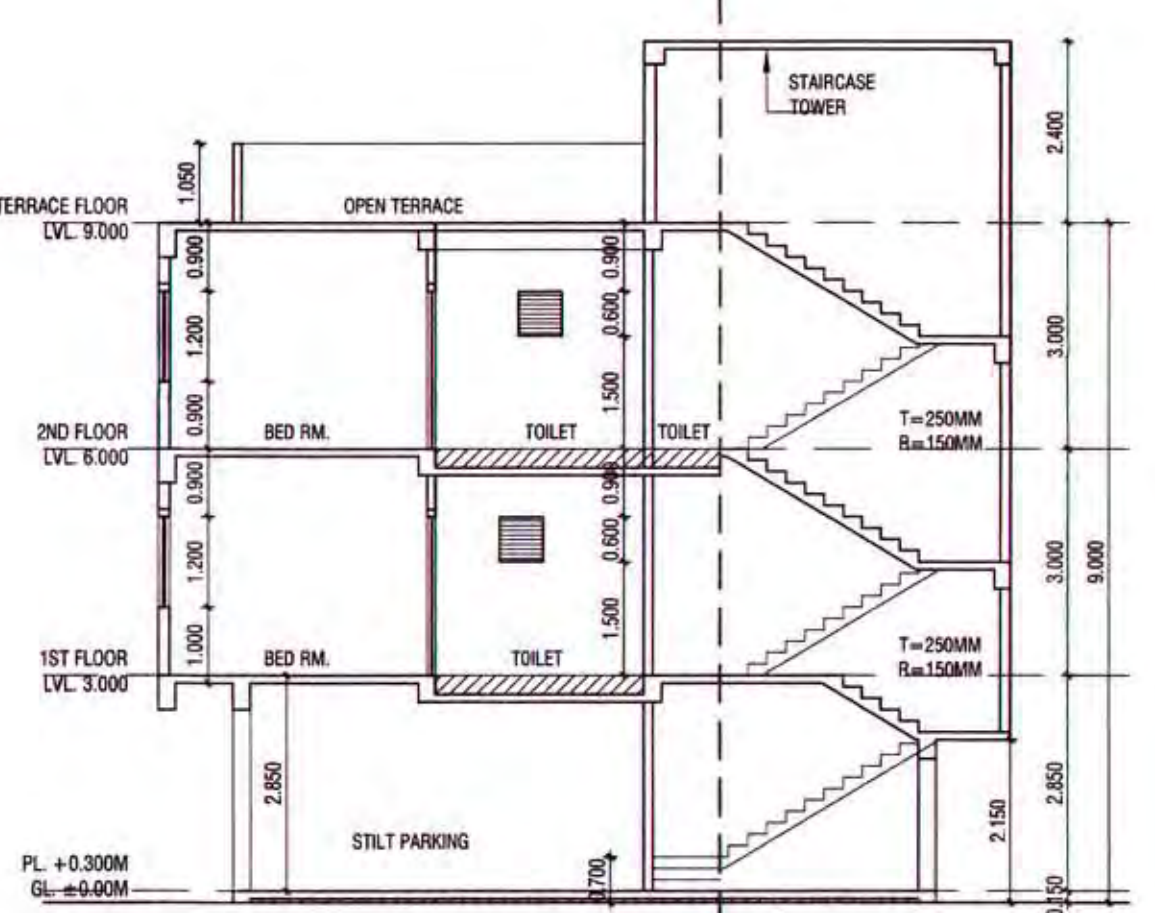

SECTION - YY
SCALE - 1:100

SUBMISSION DWG
PROPOSED CONSTRUCTION OF MULTIFAMILY
RESIDENTIAL TENAMENT ON PLOT NO 7, KH. NO. :
17, MOUZA - GHOTAD PANJRI,
TH. DIST. NAGPUR (RURAL)
BELONGING TO:-
M/S DHL INFRABULLS THROUGH PARTNER
(1) NISHIT ARUN JAISWAL
(2) SANTOSH KUMAR SINGH
(3) SANJEEV JAISWAL
(4) RISHIT ARUN JAISWAL

AREA STATEMENT
BUILDING NO. 6

FLOOR	B/U/P AREA	15% BALC. AREA	PROVIDED BALC. AREA	EXCESS BALC. AREA	NET B/U/P. AREA
G. FLOOR	78.306				78.306
1ST. FLOOR	455.850	68.378	80.670	12.293	468.143
2ND. FLOOR	356.199	53.430	58.080	4.650	360.849
TOTAL	890.355	121.807	138.750	16.943	907.298
COVERED BALCONY AREA = 85.76M					

PARKING SCHEDULE			
PARKING	CAR	SCD.	CYL.
PARKING REQUIRED FOR 2 TENAMENTS HAVING BUILT UP AREA MORE THAN 100 SQ.M. IS	1	2	2
THEREFORE PARKING REQUIRED FOR 8 TENAMENTS	4	8	8
ADD 50% FOR METROPOLITAN AREA	2	4	4

TOTAL REQUIRED = 6 CARS + 12 SCOOTERS + 12 CYCLES

TOTAL PROVIDED = 8CARS + 24 SCOOTERS + 24 CYCLES

INSTILT PARKING

OPENING SCHEDULE :-		
TYPE	SIZE	SPECIFICATION
D1	0.900 X 2.100	
D2	0.750 X 2.100	
W	2.400 X 1.200	M.S. FULLY GLAZED WINDOW
W1	1.200 X 1.200	M.S. FULLY GLAZED WINDOW
W2	0.750 X 0.900	
W3	2.000 X 1.500	
V	0.600 X 0.750	VENTILATOR
V1	L X 0.750	VENTILATOR

INDEX :-
* PLOT BOUNDARY IS SHOWN IN ---
* PROPOSED CONSTRUCTION IS SHOWN IN ---

Architect Signature
Owner Signature
SCALE AS SPECIFIED
DATE 21/05/2017
DEALT BY Meena

ARCHITECTS :
S K A CONSORTIUM
01, R.P.T.S. - ROAD, LAXMI NAGAR,
NAGPUR - 440 014, M.S.
Telefax: +91-712-224-5333, 222-1082.