



"Approved Tentatively for Fire NOC only"


Building Engineer
MURDA

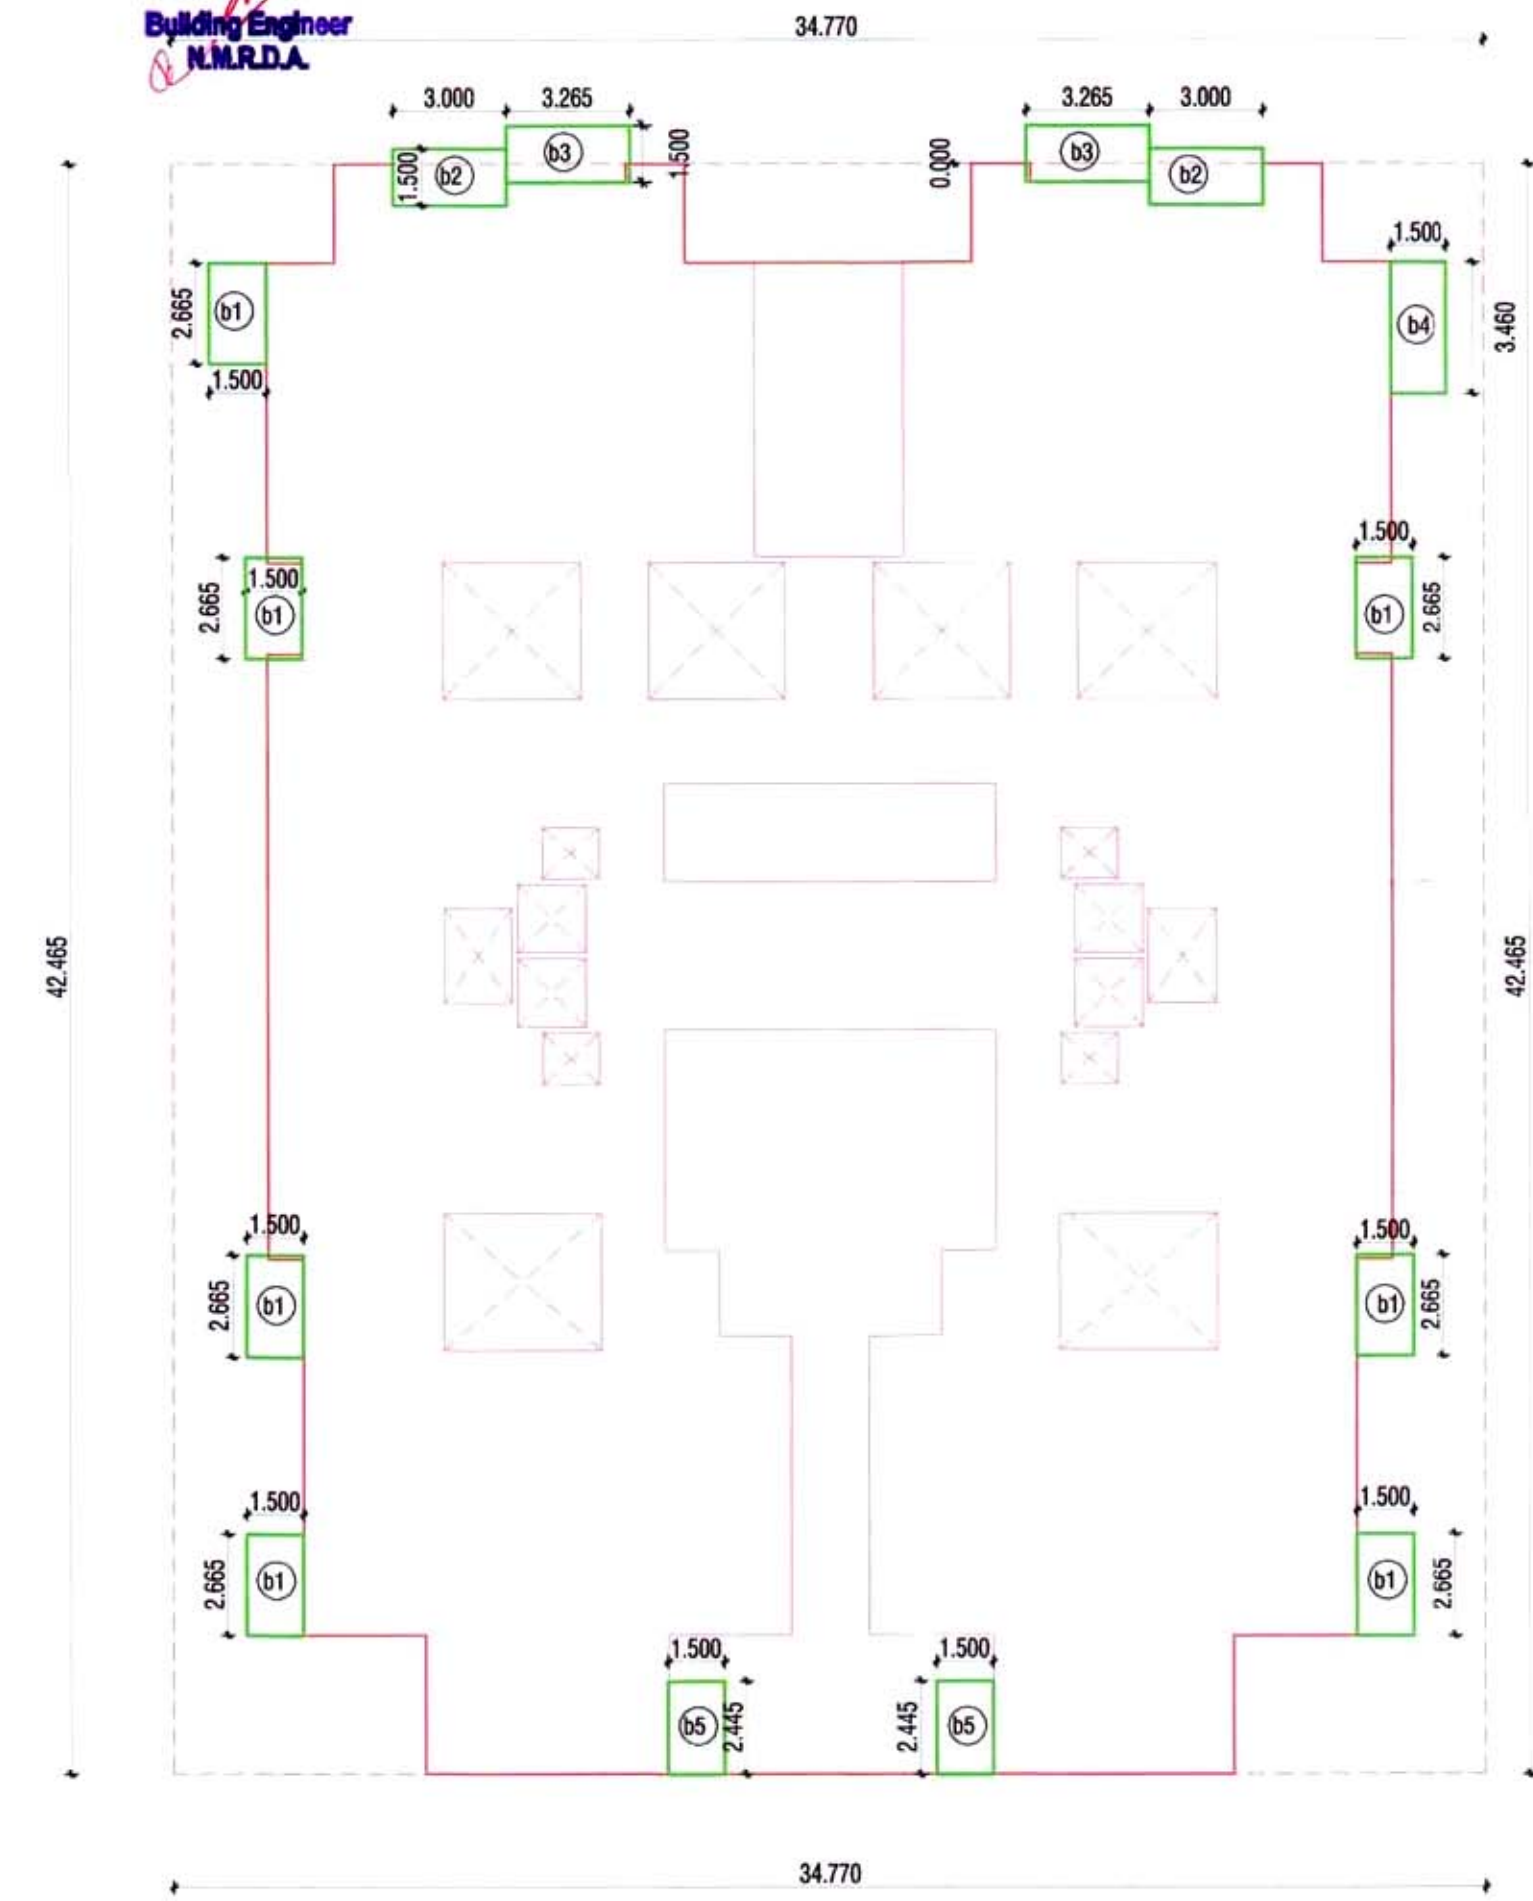


TYPICAL FLOOR BALC. AREA BLOCK PLAN
(1ST TO 5TH FLOOR)
SCALE - 1:200

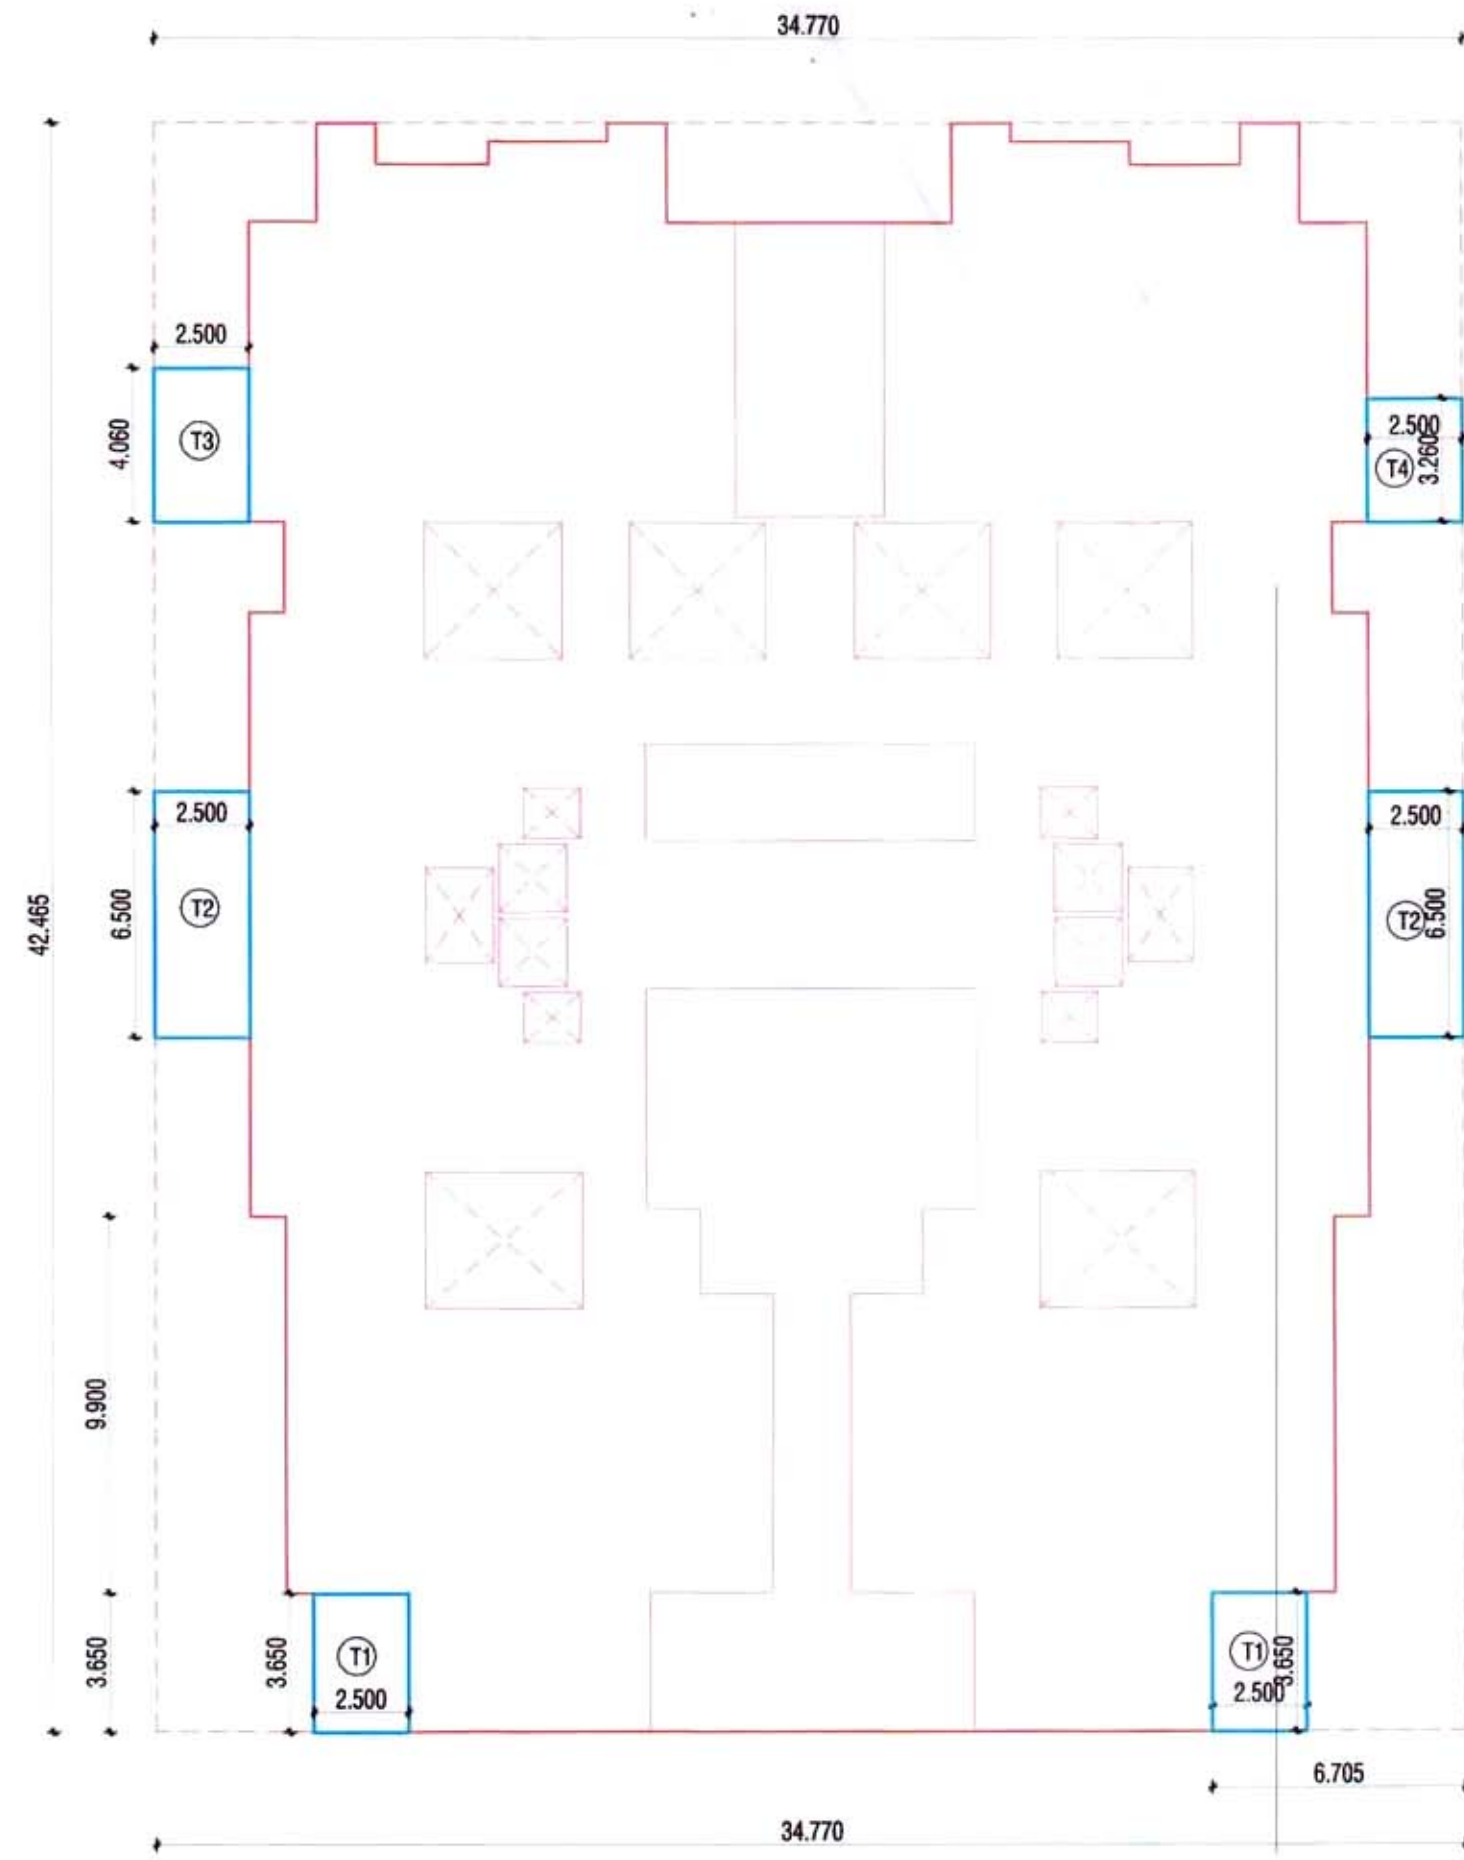


TYPICAL FLOOR TERRACE AREA BLOCK PLAN
(2ND & 4TH FLOOR)
SCALE - 1:200

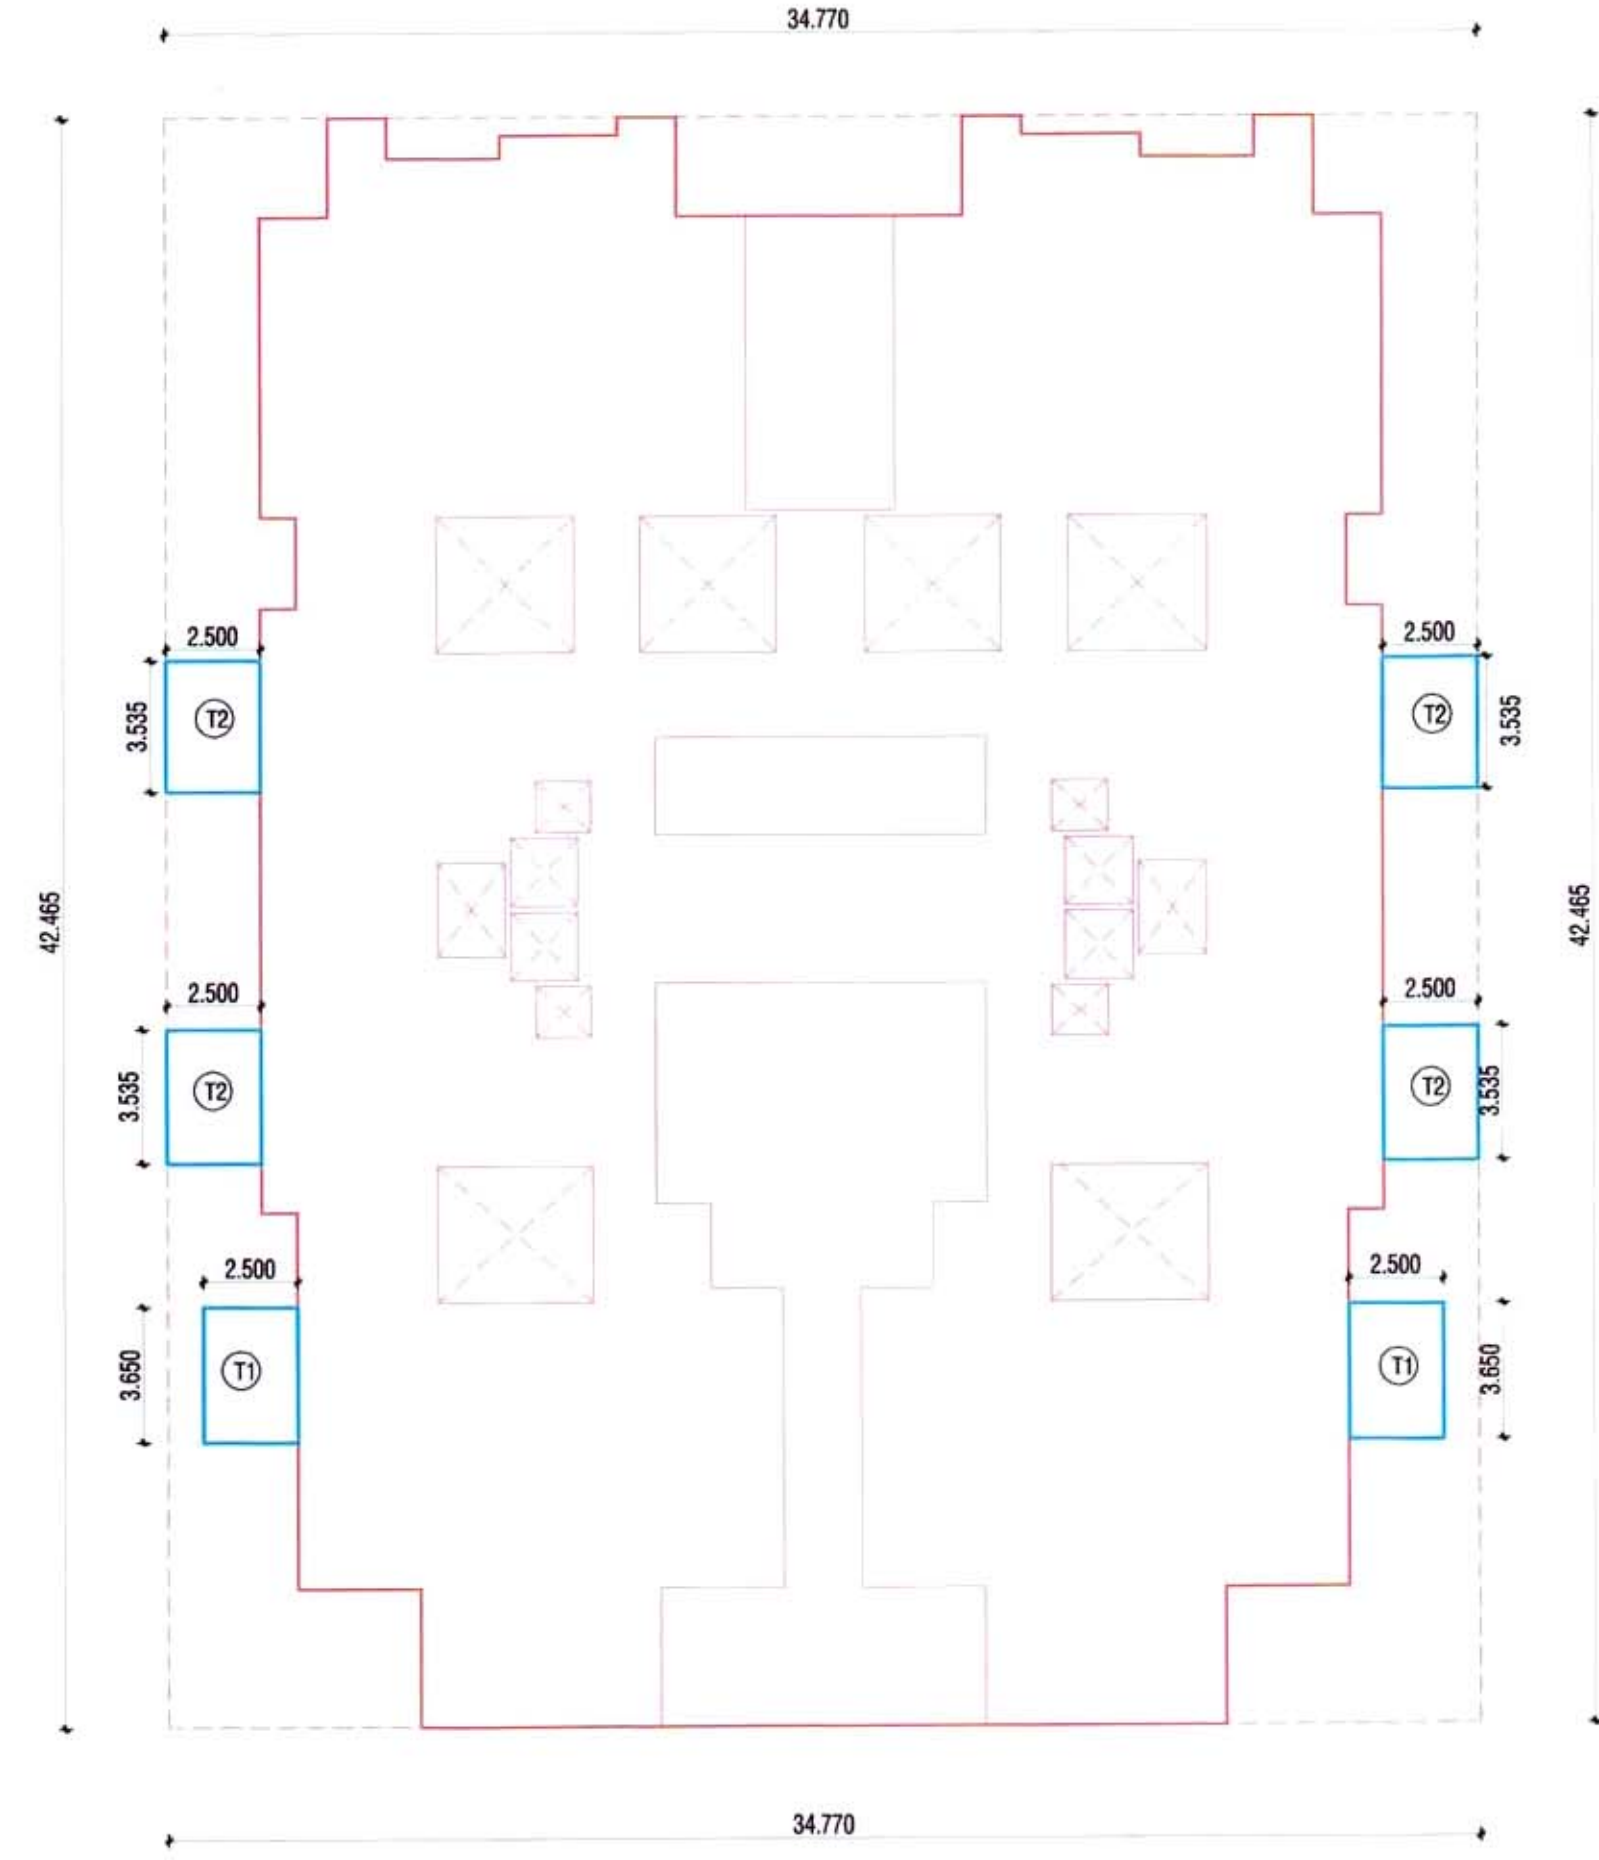

TYPICAL FLOOR TERRACE AREA BLOCK PLAN
(3RD & 5TH FLOOR)
SCALE - 1:200

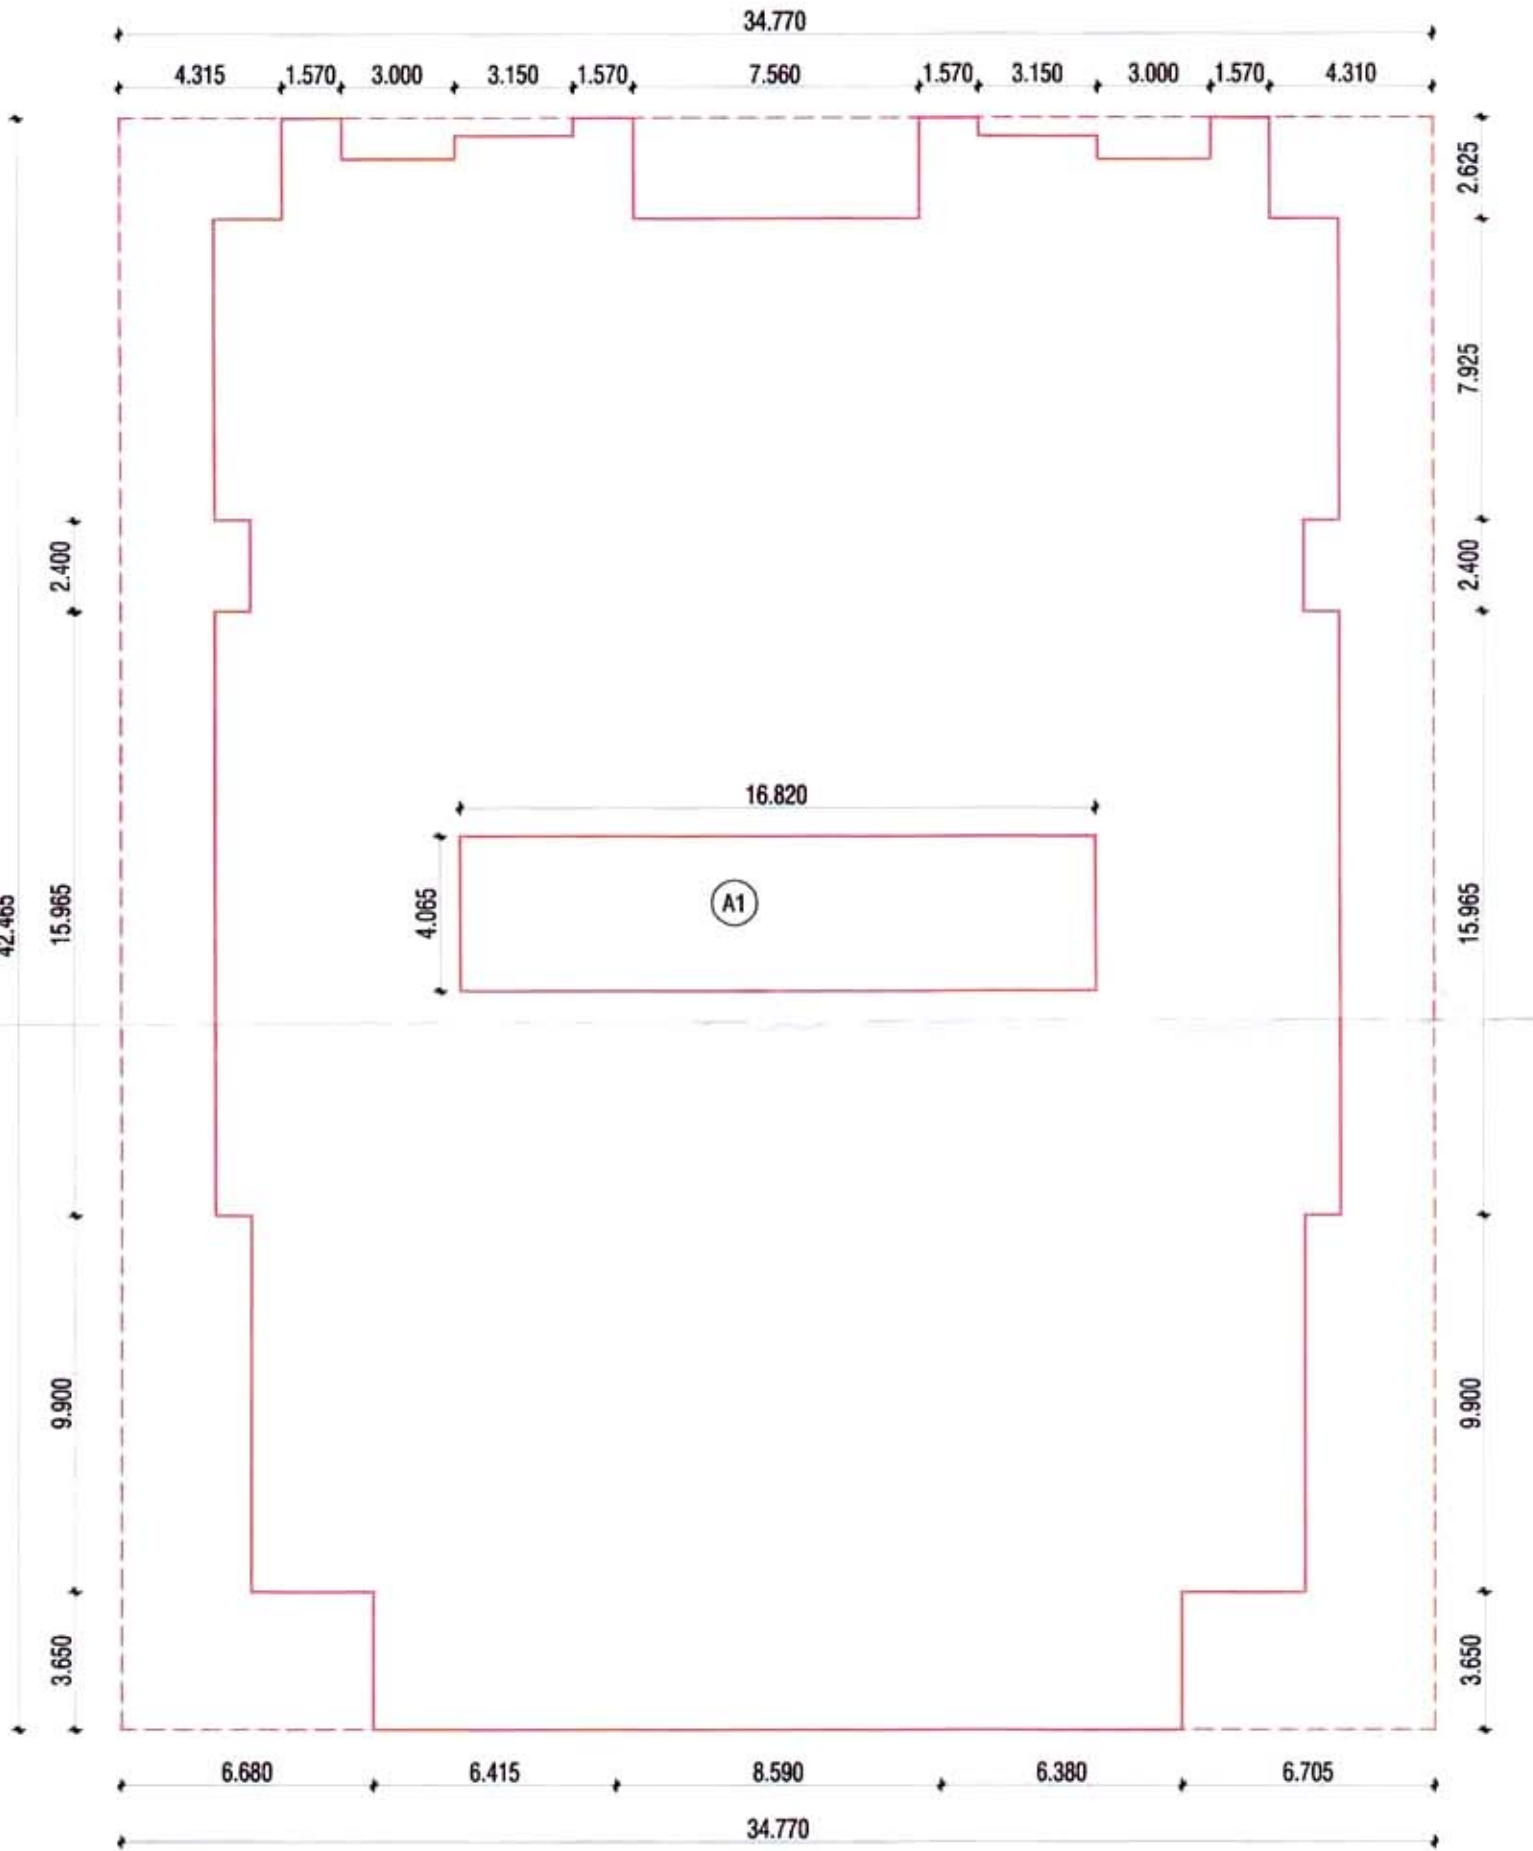

GROUND FLOOR B/U AREA BLOCK PLAN WING B
SCALE - 1:200

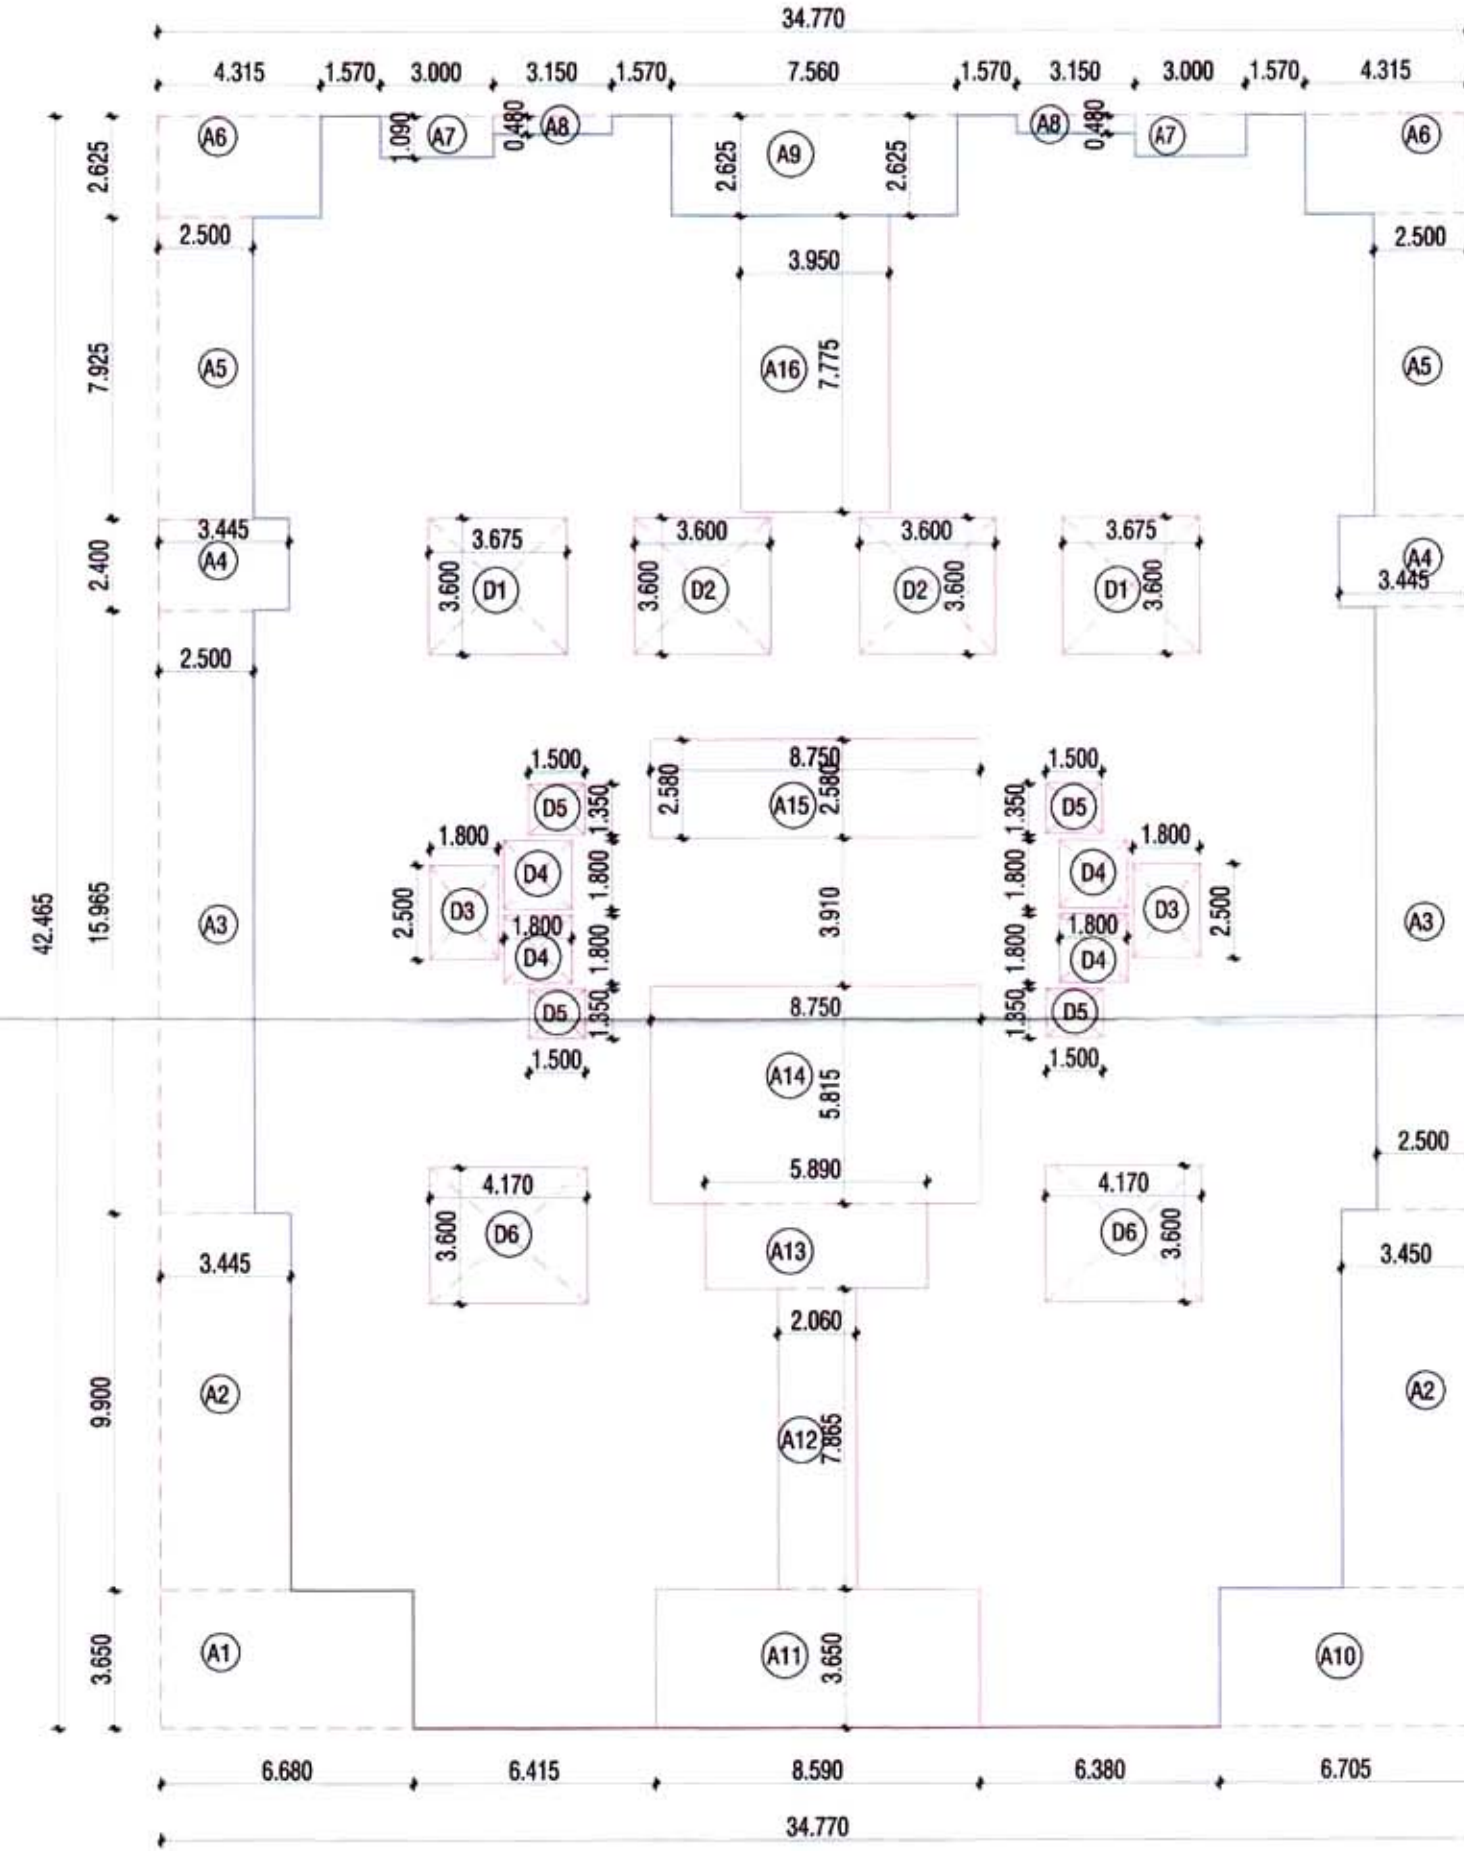

TYPICAL FLOOR B/U AREA BLOCK PLAN
(1ST TO 5TH FLOOR)
SCALE - 1:200

AREA CALCULATION

GROUND FLOOR B/UP AREA CALCULATION			
BLOCK	NO.	CALCULATION	AREA
A1	1	16.820 X 4.065	68.373

TYPICAL FLOOR B/UP AREA CALCULATION (1ST TO 5TH)			
TOTAL RREA = 34.770 X 42.465 = 1476.508 SQ.M			
TOTAL DEDUCTION			

BLOCK	NO.	CALCULATION	AREA
A1	1	6.680 X 3.650	24.382
A2	2	3.445 X 9.900	68.211
A3	2	2.500 X 15.965	79.825
A4	2	3.445 X 2.400	16.536
A5	2	2.500 X 7.925	39.625
A6	2	4.315 X 2.625	22.654
A7	2	3.000 X 1.090	6.540
A8	2	3.150 X 0.480	3.024
A9	1	7.560 X 2.625	19.865
A10	1	6.705 X 3.650	24.473
A11	1	8.590 X 3.650	31.354
A12	1	2.060 X 7.865	16.202
A13	1	5.890 X 2.250	13.253
A14	1	8.750 X 5.815	50.881
A15	1	8.750 X 2.580	22.575
A16	1	3.950 X 7.775	30.711
D1	2	3.675 X 3.600	26.460
D2	2	3.600 X 3.600	25.920
D3	2	1.800 X 2.500	9.000
D4	4	1.800 X 1.800	12.960
D5	4	1.500 X 1.350	8.100
D6	2	4.170 X 3.600	30.024
TOTAL			582.555
TOTAL AREA = 1476.508 - 582.555 = 893.953 SQ.M.			

TYPICAL FLOOR BALC. AREA CALCULATION (1ST TO 5TH)			
PERM. 15 % (893.940) = 134.091 SQ.M.			

BLOCK	NO.	CALCULATION	AREA
b1	7	1.500 X 2.665	27.983
b2	2	3.000 X 1.500	9.000
b3	2	3.265 X 1.500	9.795
b4	1	1.500 X 3.460	5.190
b5	1	1.500 X 2.445	3.668
TOTQL			55.636

TYPICAL FLOOR ALT. TERRACE AREA CALCULATION (2ND & 4TH FLOOR)			
PERM. 20 % (893.940) = 178.788 SQ.M.			

BLOCK	NO.	CALCULATION	AREA
T1	2	2.500 X 3.650	18.250
T2	2	2.500 X 6.500	32.500
T3	1	2.500 X 4.060	10.150
T4	1	2.500 X 3.260	8.150
TOTQL			69.050

TYPICAL FLOOR ALT. TERRACE AREA CALCULATION (3RD & 5TH FLOOR)			
PERM. 20 % (893.940) = 178.788 SQ.M.			

BLOCK	NO.	CALCULATION	AREA
T1	2	2.500 X 3.650	18.250
T2	4	2.500 X 3.535	35.350
TOTQL			53.600

SUBMISSION DWG

PROPOSED CONSTRUCTION OF MULTI FAMILY
RESIDENTIAL TENAMENT ON PLOT NO 7,KH. NO.:
17, MOUZA - GHOTAD PANJRI, TH., DIST.NAGPUR.
(RURAL)

BELONGING TO:-

M/S DHL INFRABULLS THROUGH PARTNER

(1) NISHIT ARUN JAISWAL

(2) SANTOSH KUMAR SINGH

(3) SANJEEV JAISWAL

(4) RISHIT ARUN JAISWAL

BUILDING NO. - 01 (WING - B)

SHEET TITLE

BLOCK AREA PLAN FOR B/U CALCULATION WING B

AREA STATEMENT



- INDEX :-
- * PLOT BOUNDARY IS SHOWN IN ---
 - * PROPOSED CONSTRUCTION IS SHOWN IN ---
 - * EXISTING CONSTRUCTION TO BE DEMOLISHED IN ---

NORTH		SCALE	AS SPECIFIED
		DATE	21/05/2017
		DEALT BY	Meena

Architect Signature

Owner Signature

SKA CONSORTIUM
CA 78 4376
CA 78 4306
CA 88 23483
ARCHITECT

ARCHITECTS :

S K A CONSORTIUM
01, R.P.T.S. - ROAD, LAXMI NAGAR,
NAGPUR - 440 014, M.S.
Telefax: +91-712-224-5333, 222-1082.

06/12

SHEET NO.