Note:–The Fire Fighting System are design as per Table 23 of NBC2005 Part IV (Residential Build. 'C' Sub Division 'A–3' part 2 for Gr. Floor to 5th Floor).

Approved Tentatively for Fire NOC only
Building Engineer
N.M.R.D.A.

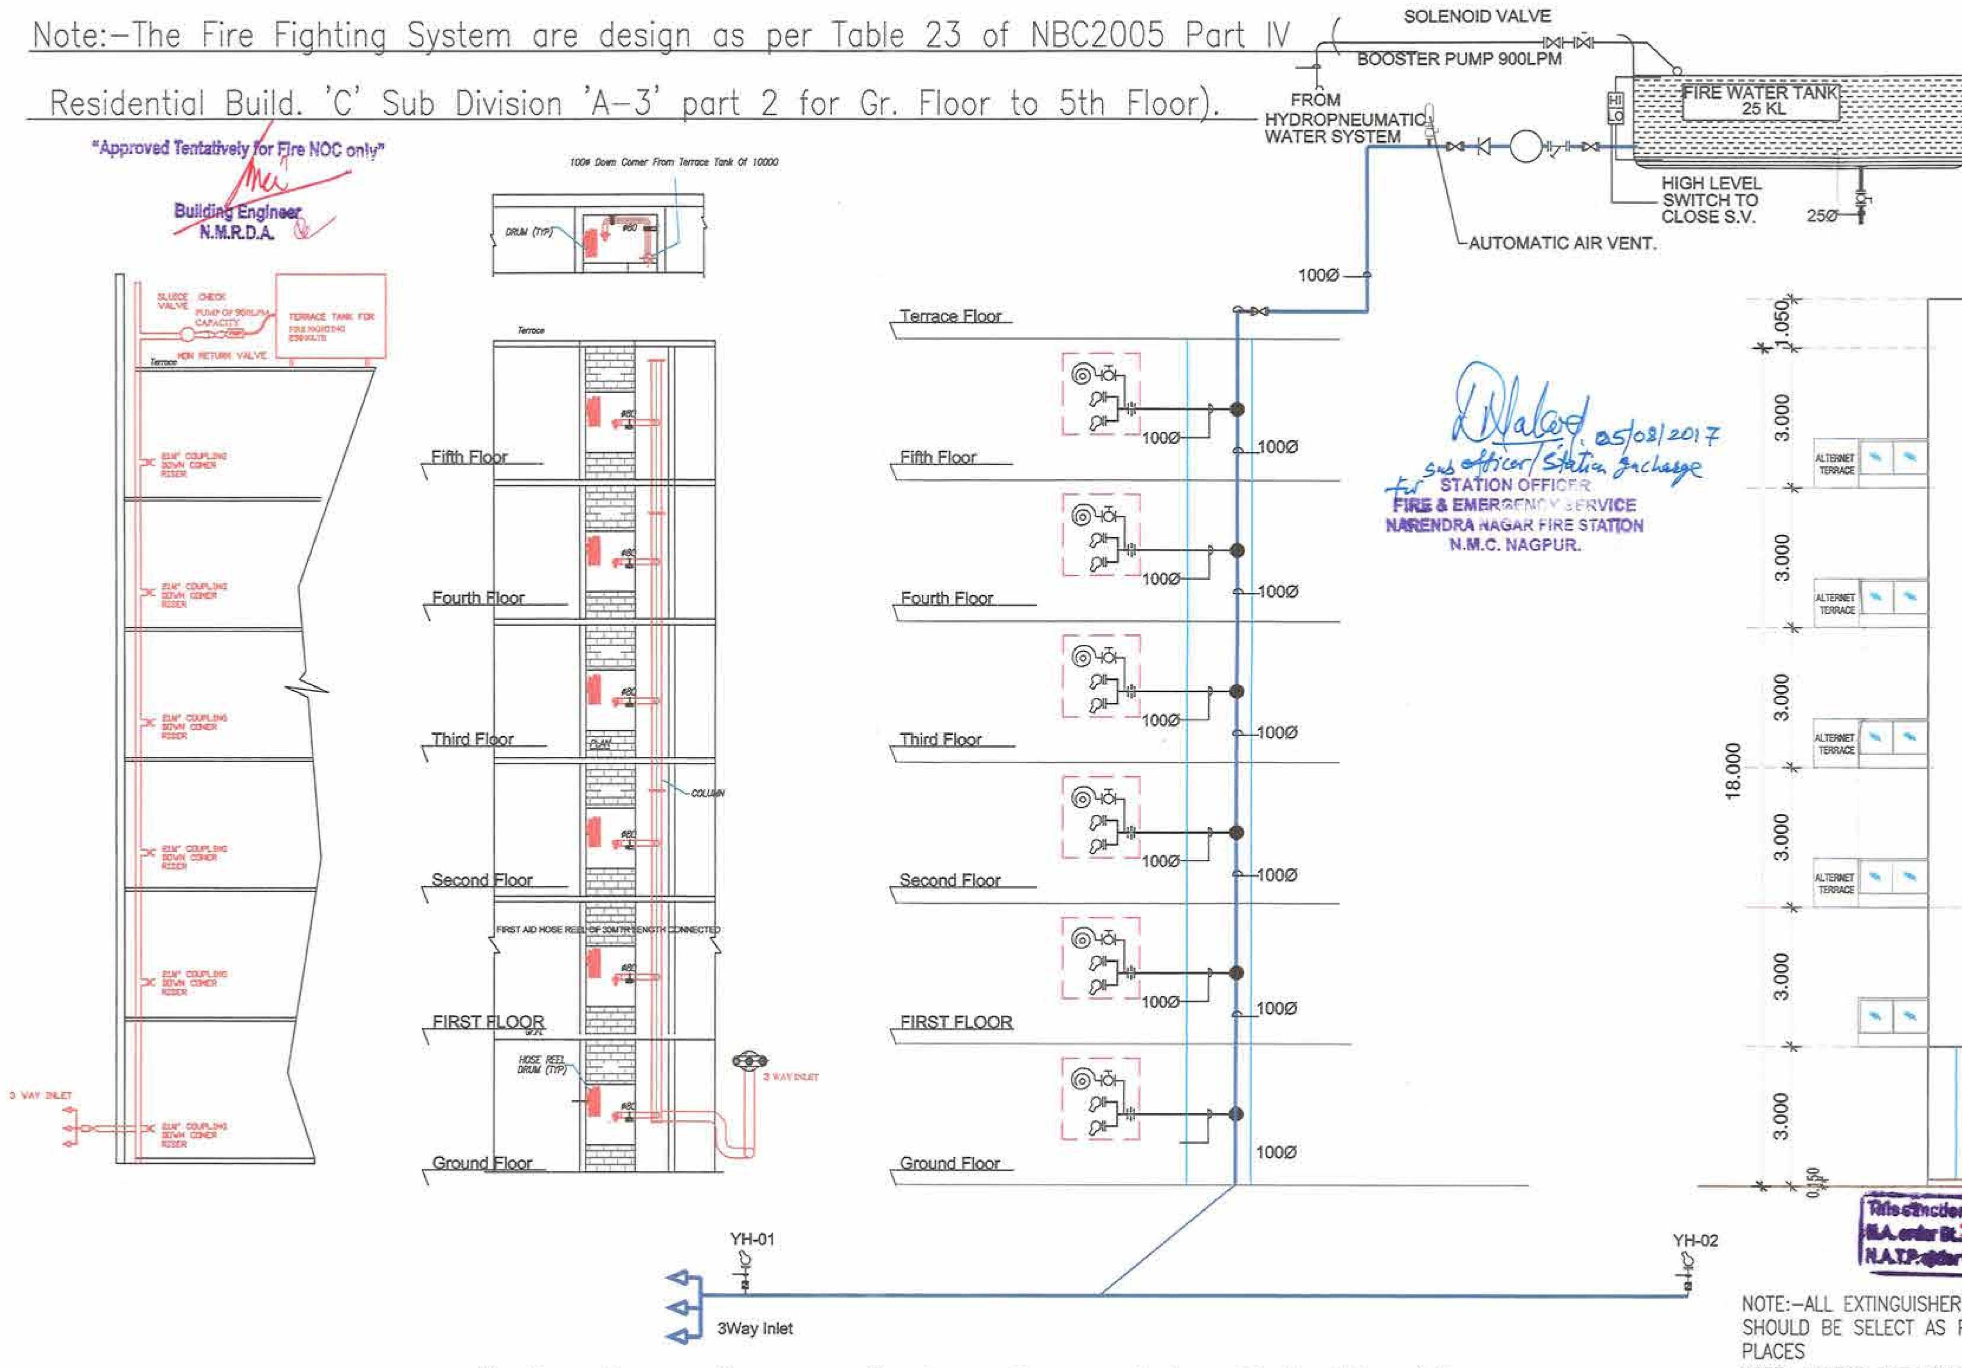

2 No. Down Comer System Propsed for Both The Wings (Each For One Wing)

Sub officer/Station Incharge 05/08/2017
STATION OFFICER
FIRE & EMERGENCY SERVICE
NARENDRA NAGAR FIRE STATION
N.M.C. NAGPUR.

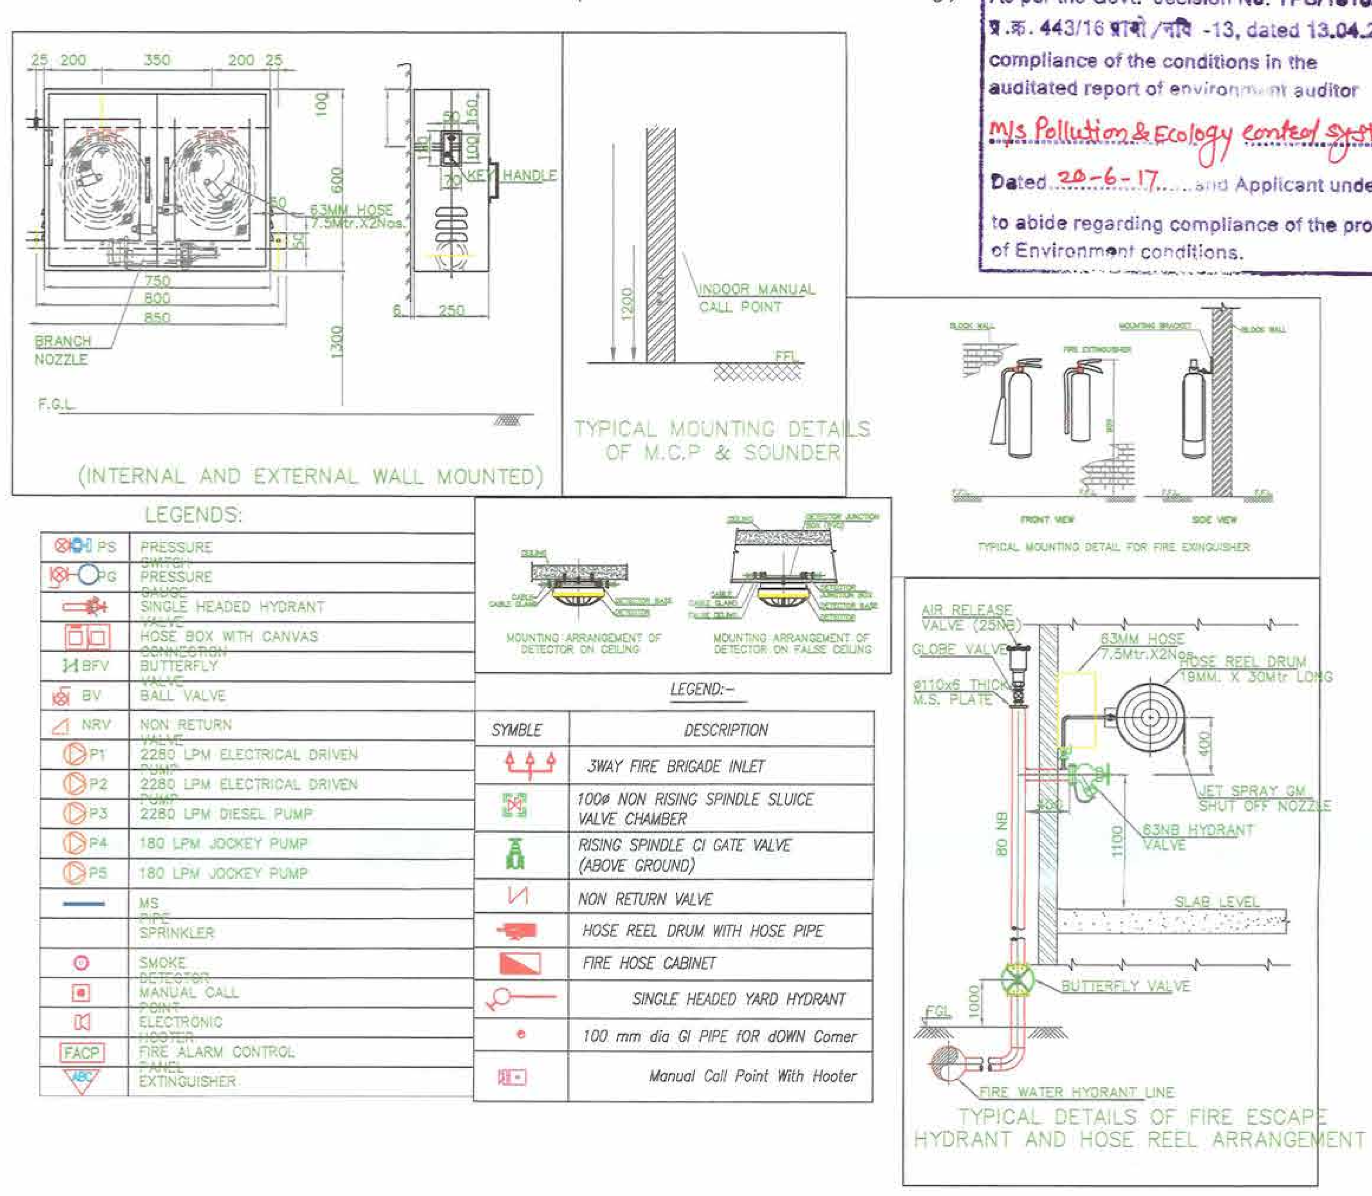

As per the Govt. decision No. TPS/1816/ प्र.क्र. 443/16 प्रयो/नवि -13, dated 13.04.2017 compliance of the conditions in the auditated report of environment auditor M/s Pollution & Ecology control system Dated 20-6-17 and Applicant undertaking to abide regarding compliance of the provisions of Environment conditions.

N.M.R.D.A.
L.S. No. 170
L.S. Valid
Up to 31-12-2025

NORTH SIDE ELEVATION

SCALE - 1:100

This sanction is subject to conditions of
N.A. order Dt. 31-12-14
N.A.T.P. order Dt. –

NOTE:–ALL EXTINGUISHER ARE ISI MARK AND OF RELEVANT STANDARD AND SHOULD BE SELECT AS PER THE CLASS OF FIRE AND AT APPROPRIATE PLACES

NOTE:–ACCESS PATH SHOULD BE KEEP OBSTRUCTION FREE

NOTE:–SINAGES ARE INSTALLED AS PER RELEVANT IS AND AT APPROPRIATE PLACES

OFFICE OF THE
NAGPUR METROPOLITAN REGION DEVELOPMENT AUTHORITY
Building Permit No. BE(NMRDA)/south/Ngp(R)/MB2039/2016/209/20/1043
29/8/2017
SANCTIONED
Building Engineer
Nagpur Metropolitan Region Development Authority

SECTION Y-Y'

SCALE - 1:100

SUBJECT TO THE PROVISIONS OF STRUCTURAL DESIGN SUFFICIENCY CERTIFICATE DATED 22/6/2017 OF STRUCTURAL DESIGNER AND APPLICANT

Necessary arrangement for rain water harvesting shall be done.

This Sanction is Subject to Conditions Mentioned in Development Agreement Dt 4/4/16

This Sanction is Subject to Conditions mentioned in Development Agreement Dt 4/8/16

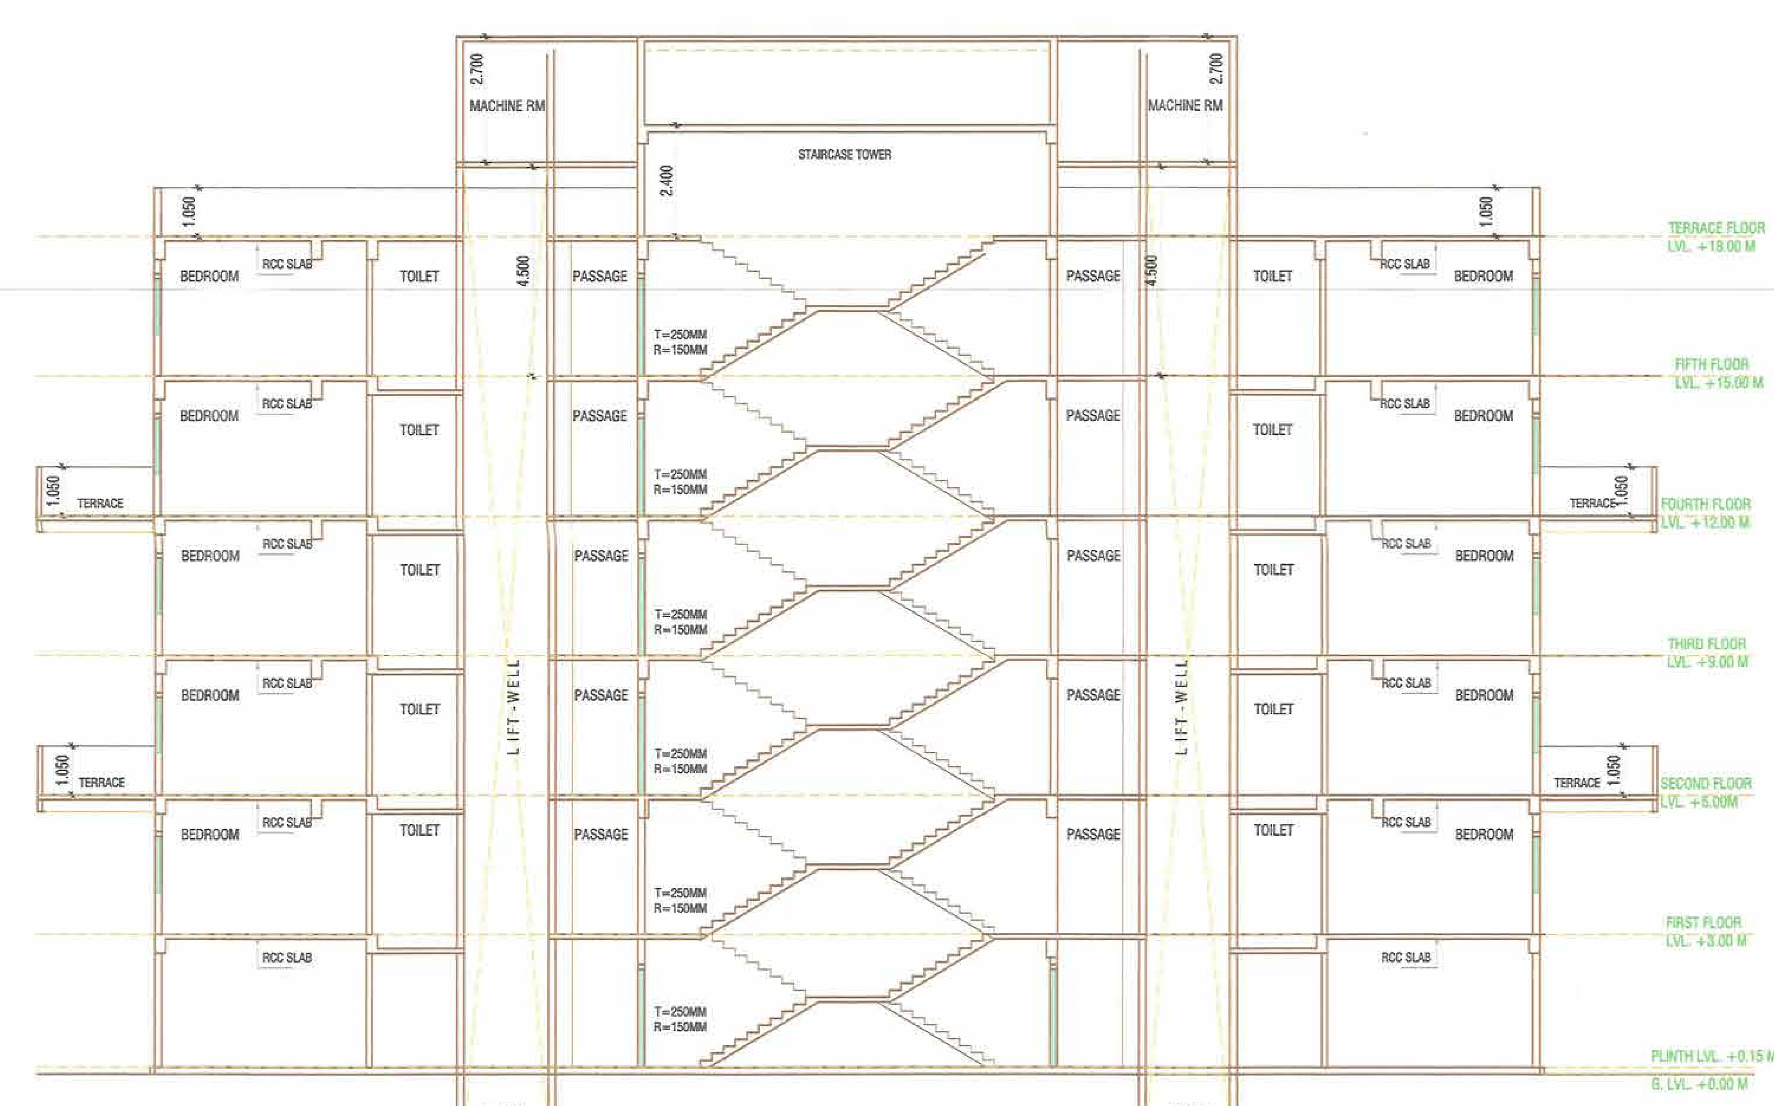

SECTION Y-Y'

SCALE - 1:100

SUBMISSION DWG
PROPOSED CONSTRUCTION OF MULTI FAMILY RESIDENTIAL TENAMENT ON PLOT NO 7, KH. NO. : 17, MOUZA - GHOTAD PANJRI, TH., DIST. NAGPUR (RURAL)

BELONGING TO:-
MR. SANJEEV JAISWAL

BUILDING NO. - 01

SHEET TITLE

SECTION & ELEVATION

AREA STATEMENT

FLOOR	B/UP AREA	PERM. 15 % BALC. AREA	PROVIDED BALC. AREA	PERM. 20 % TERRACE AREA	PROVIDED TERRACE AREA
G. FLOOR	68.373				
1ST FLOOR	893.940	134.091	55.643		
2nd FLOOR	893.940	134.091	55.643	178.788	69.050
3rd FLOOR	893.940	134.091	55.643	178.788	53.600
4th FLOOR	893.940	134.091	55.643	178.788	69.050
5th FLOOR	893.940	134.091	55.643	178.788	53.600
TOTAL	4538.073	670.455	278.215	715.152	245.300

ABC FIRE EXTINGUISERS
FIRE PUMP
FIRE SPRINKLER
SMOKE DETECTOR
FIRE CONTROL PANEL
FIRE MANUAL CALL POINT
FIRE HOOTER
FIRE HYDRANT VALVE
HP = HYDRANT PIPE
HR = HOSE REEL
HB = HOSE BOX
FIRE SERVICE INLET
BUTTERFLY VALVE
NON RETURN VALVE
FIRE HYDRANT STAND POST

Subject to the condition that Developer/ Applicant shall construct sewage treatment plant (STP) as per the required norms of Maharashtra Pollution Control Board and shall submit the NOC from MPCB without compliance of same occupation permission shall not be issued.

Subject to terms and condition of Government circular dated 30-01-2016 that Developer have to construct the temporary shade, toilet and arrangement of drinking water for the labours.

OFFICE OF THE CORPORATION
OF THE CITY OF NAGPUR.
(FIRE SERVICE)
No Objection Certificate hereby issued by Fire Service Deptt. for the proposed constructions.
The scope of this approval is Restricted to Fire Protection arrangements only.
Please See conditions mentioned 1 to 38 in N.O.C. Certificate No. G. A. / 1080/1081 /F.B dated 7/8/17
Chief Fire Officer
Fire Service N.M.C. Nagpur.

Subjcet to the Condition laid down by Fire Brigade Deptt. Nagpur Mpl. Corporation Vide Letter No. FES/1080/CFO dt. 7-8-17 & FES/1081/CFO dt. 7-8-17

INDEX :-
* PLOT BOUNDARY IS SHOWN IN
* PROPOSED CONSTRUCTION IS SHOWN IN
* EXISTING CONSTRUCTION TO BE DEMOLISHED

NORTH

SCALE	AS SPECIFIED
DATE	21/05/2017
DEALT BY	Meena

Architect Signature

Owner Signature

ARCHITECT S :
S K A CONSORTIUM
01, R.P.T.S. - ROAD, LAXMI NAGAR,
N A G P U R - 440 014, M.S.
Telefax: +91-712-224-5333, 222-1082.

SHEET NO. 07/12