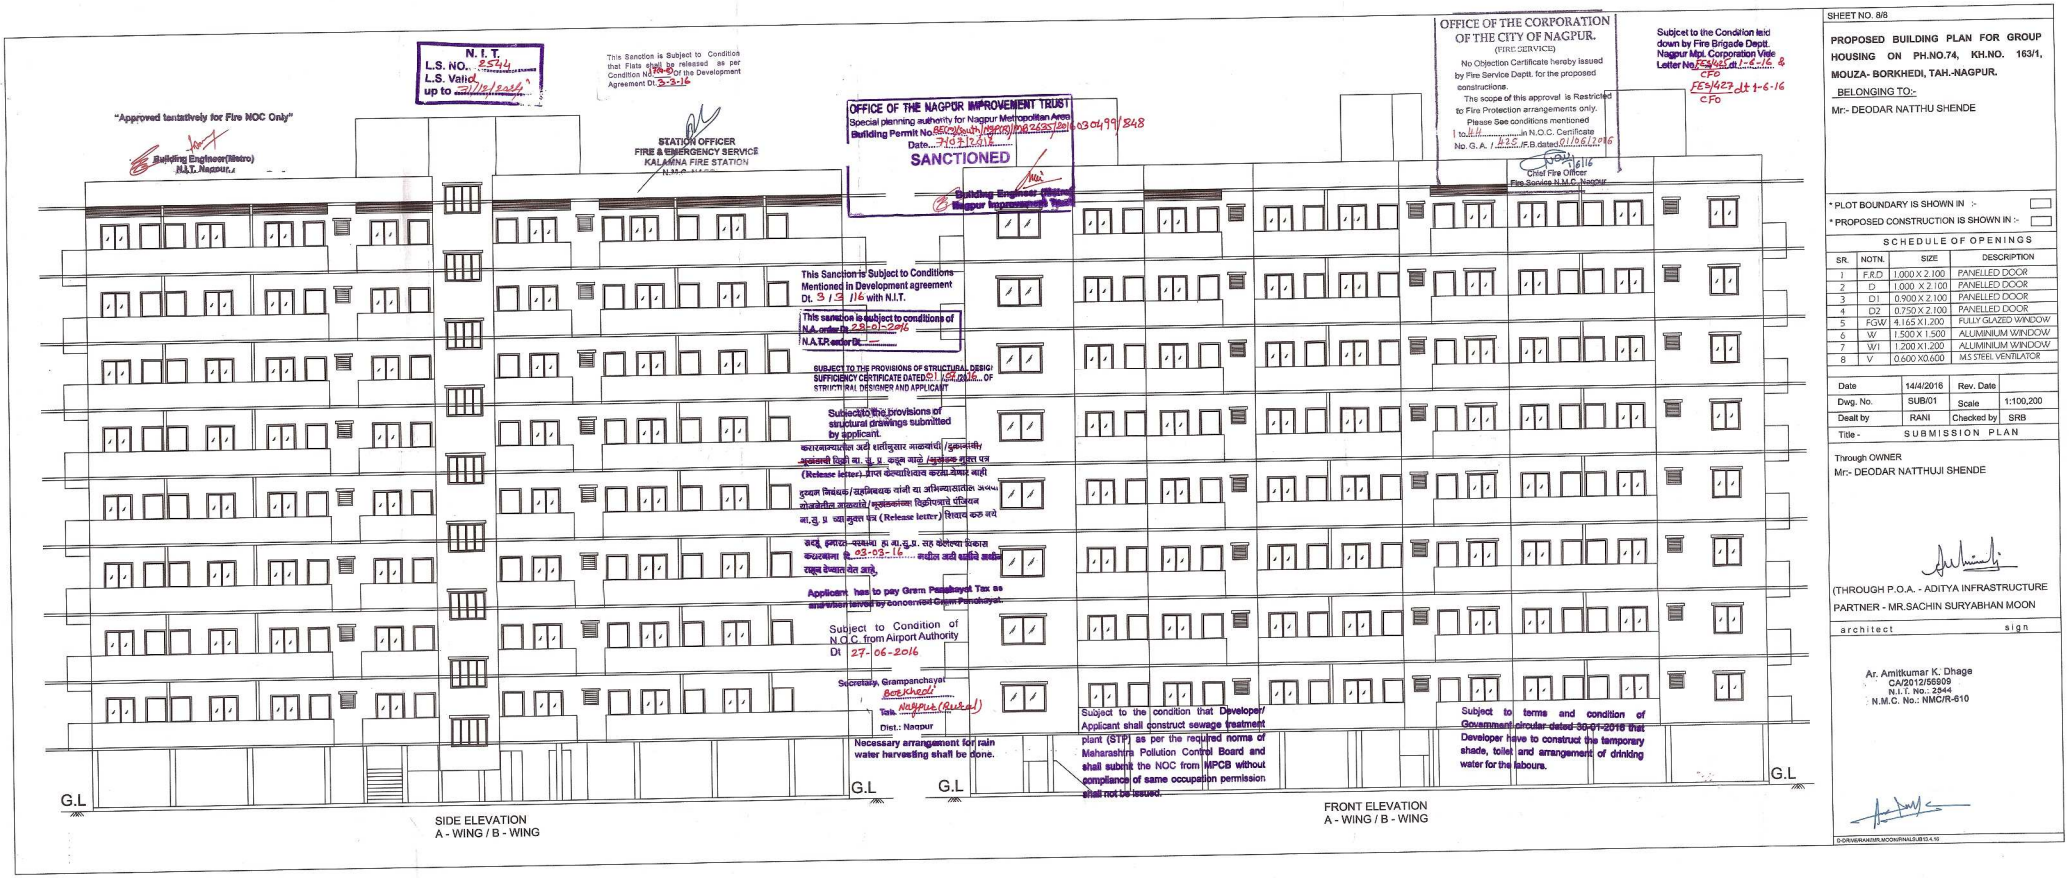


SHEET NO. 8/8

PROPOSED BUILDING PLAN FOR GROUP HOUSING ON PH.NO.74, KH.NO. 163/1, MOUZA- BORKHEDI, TAH.-NAGPUR.

BELONGING TO:-

Mr:- DEODAR NATTHU SHENDE

* PLOT BOUNDARY IS SHOWN IN :-
* PROPOSED CONSTRUCTION IS SHOWN IN :-

SCHEDULE OF OPENINGS

SR.	NOTN.	SIZE	DESCRIPTION
1	F.R.D	1.000 X 2.100	PANELLED DOOR
2	D	1.000 X 2.100	PANELLED DOOR
3	D1	0.900 X 2.100	PANELLED DOOR
4	D2	0.750 X 2.100	PANELLED DOOR
5	FGW	4.165 X1.200	FULLY GLAZED WINDOW
6	W	1.500 X 1.500	ALUMINIUM WINDOW
7	W1	1.200 X1.200	ALUMINIUM WINDOW
8	V	0.600 X0.600	M.S STEEL VENTILATOR

Date	14/4/2016	Rev. Date	
Dwg. No.	SUB/01	Scale	1:100,200
Dealt by	RANI	Checked by	SRB
Title -	SUBMISSION PLAN		

Through OWNER

Mr:- DEODAR NATTHUJI SHENDE

(THROUGH P.O.A. - ADITYA INFRASTRUCTURE PARTNER - MR.SACHIN SURYABHAN MOON

architect sign

Ar. Amitkumar K. Dhage
CA/2012/56909
N. I. T. No.: 2544
N.M.C. No.: NMC/R-610

D:\DRAWING\MR.MOON\FINAL\SUB\S3.4.10