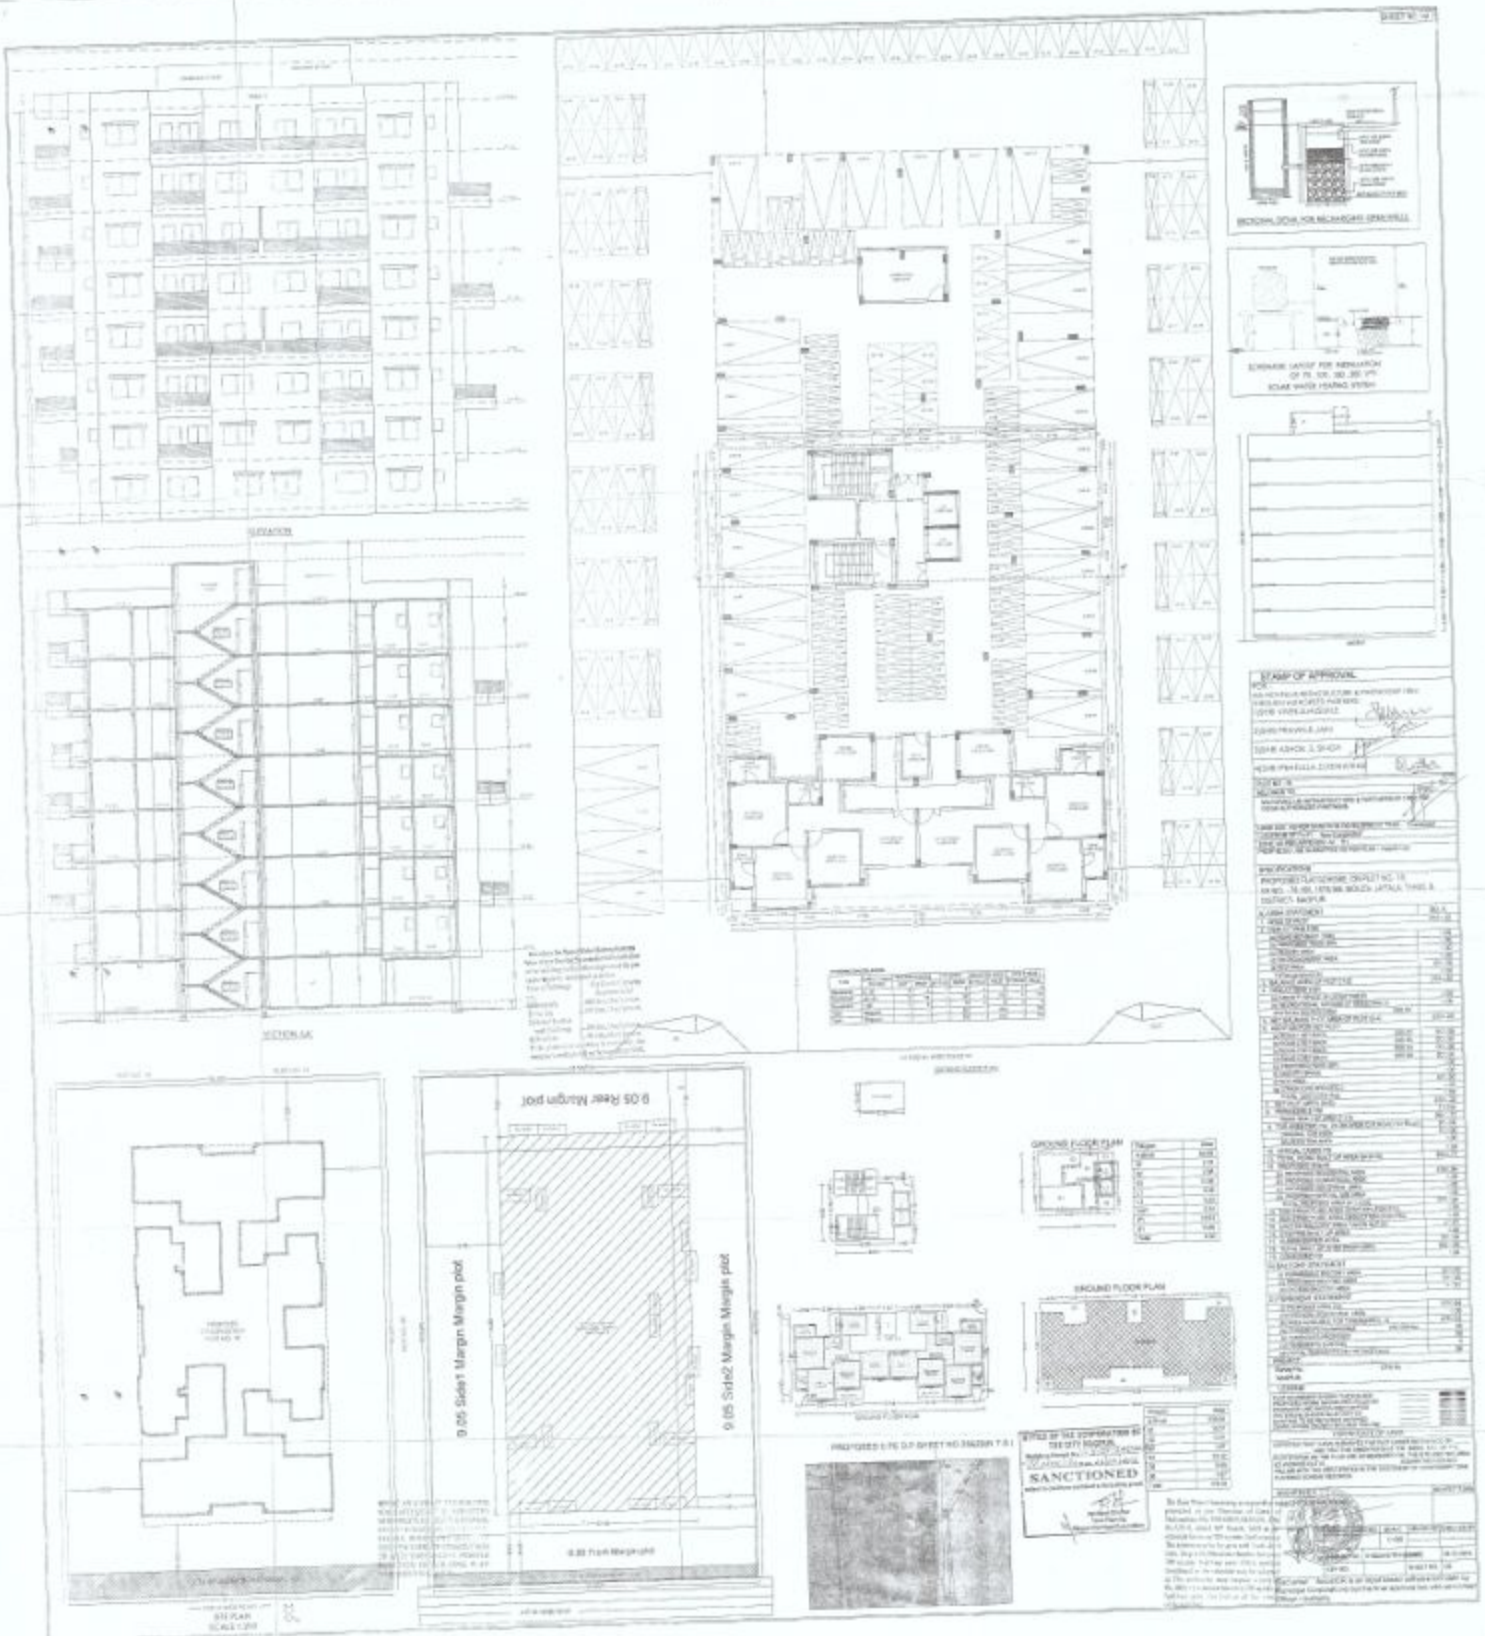
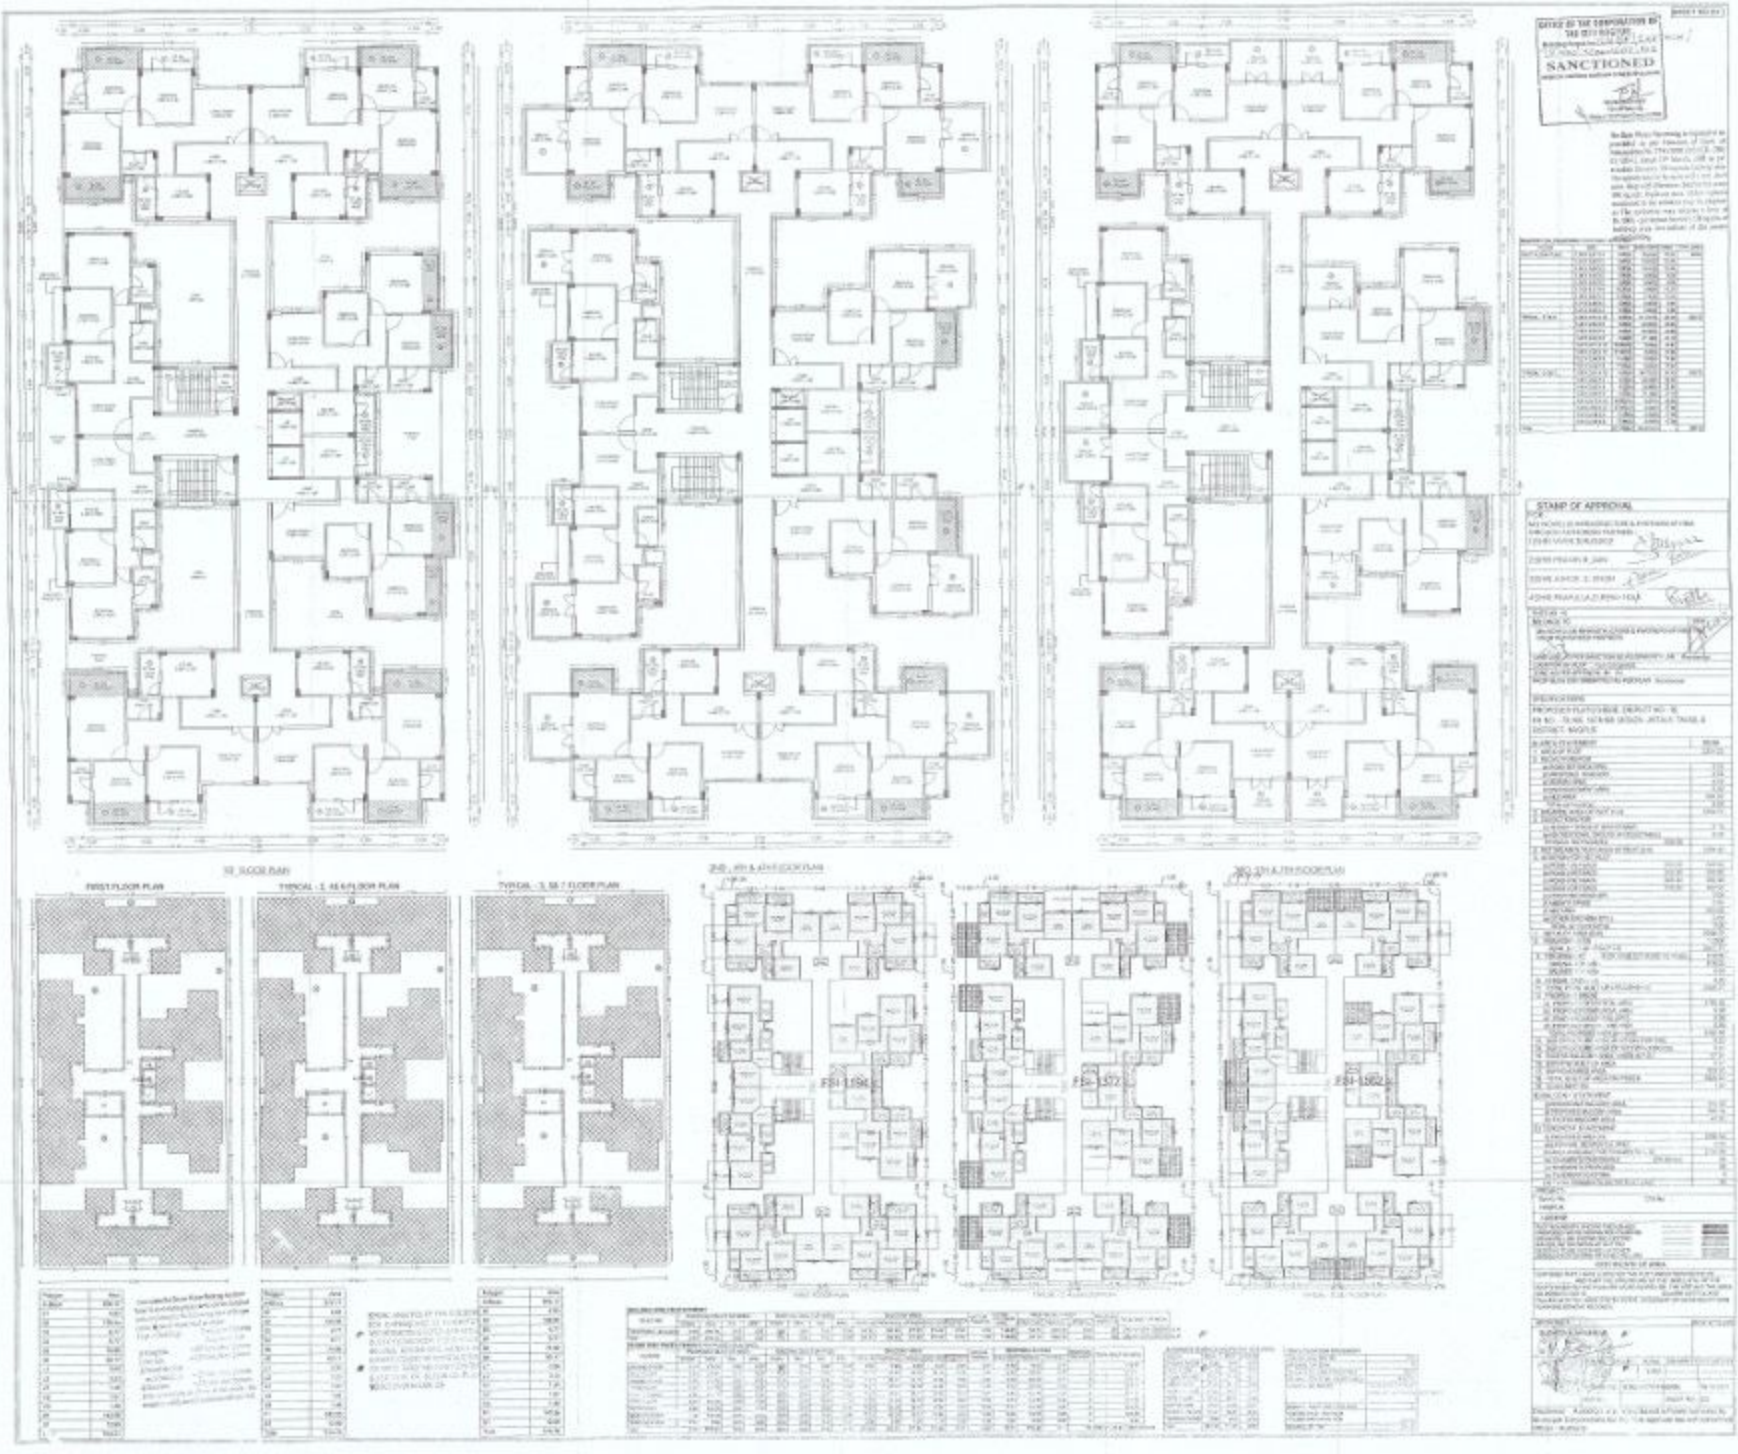

SANCTIONED
9.05 Rear Margin plot
9.05 Side1 Margin plot
9.05 Side2 Margin plot
GROUND FLOOR PLAN
STAMP OF APPROVAL


SANCTIONED
STAMP OF APPROVAL
FIRST FLOOR PLAN
TYPICAL - 2, 4 & 6 FLOOR PLAN
TYPICAL - 3, 5& 7 FLOOR PLAN
2ND , 4TH & 6TH FLOOR PLAN
3RD, 5TH & 7TH FLOOR PLAN