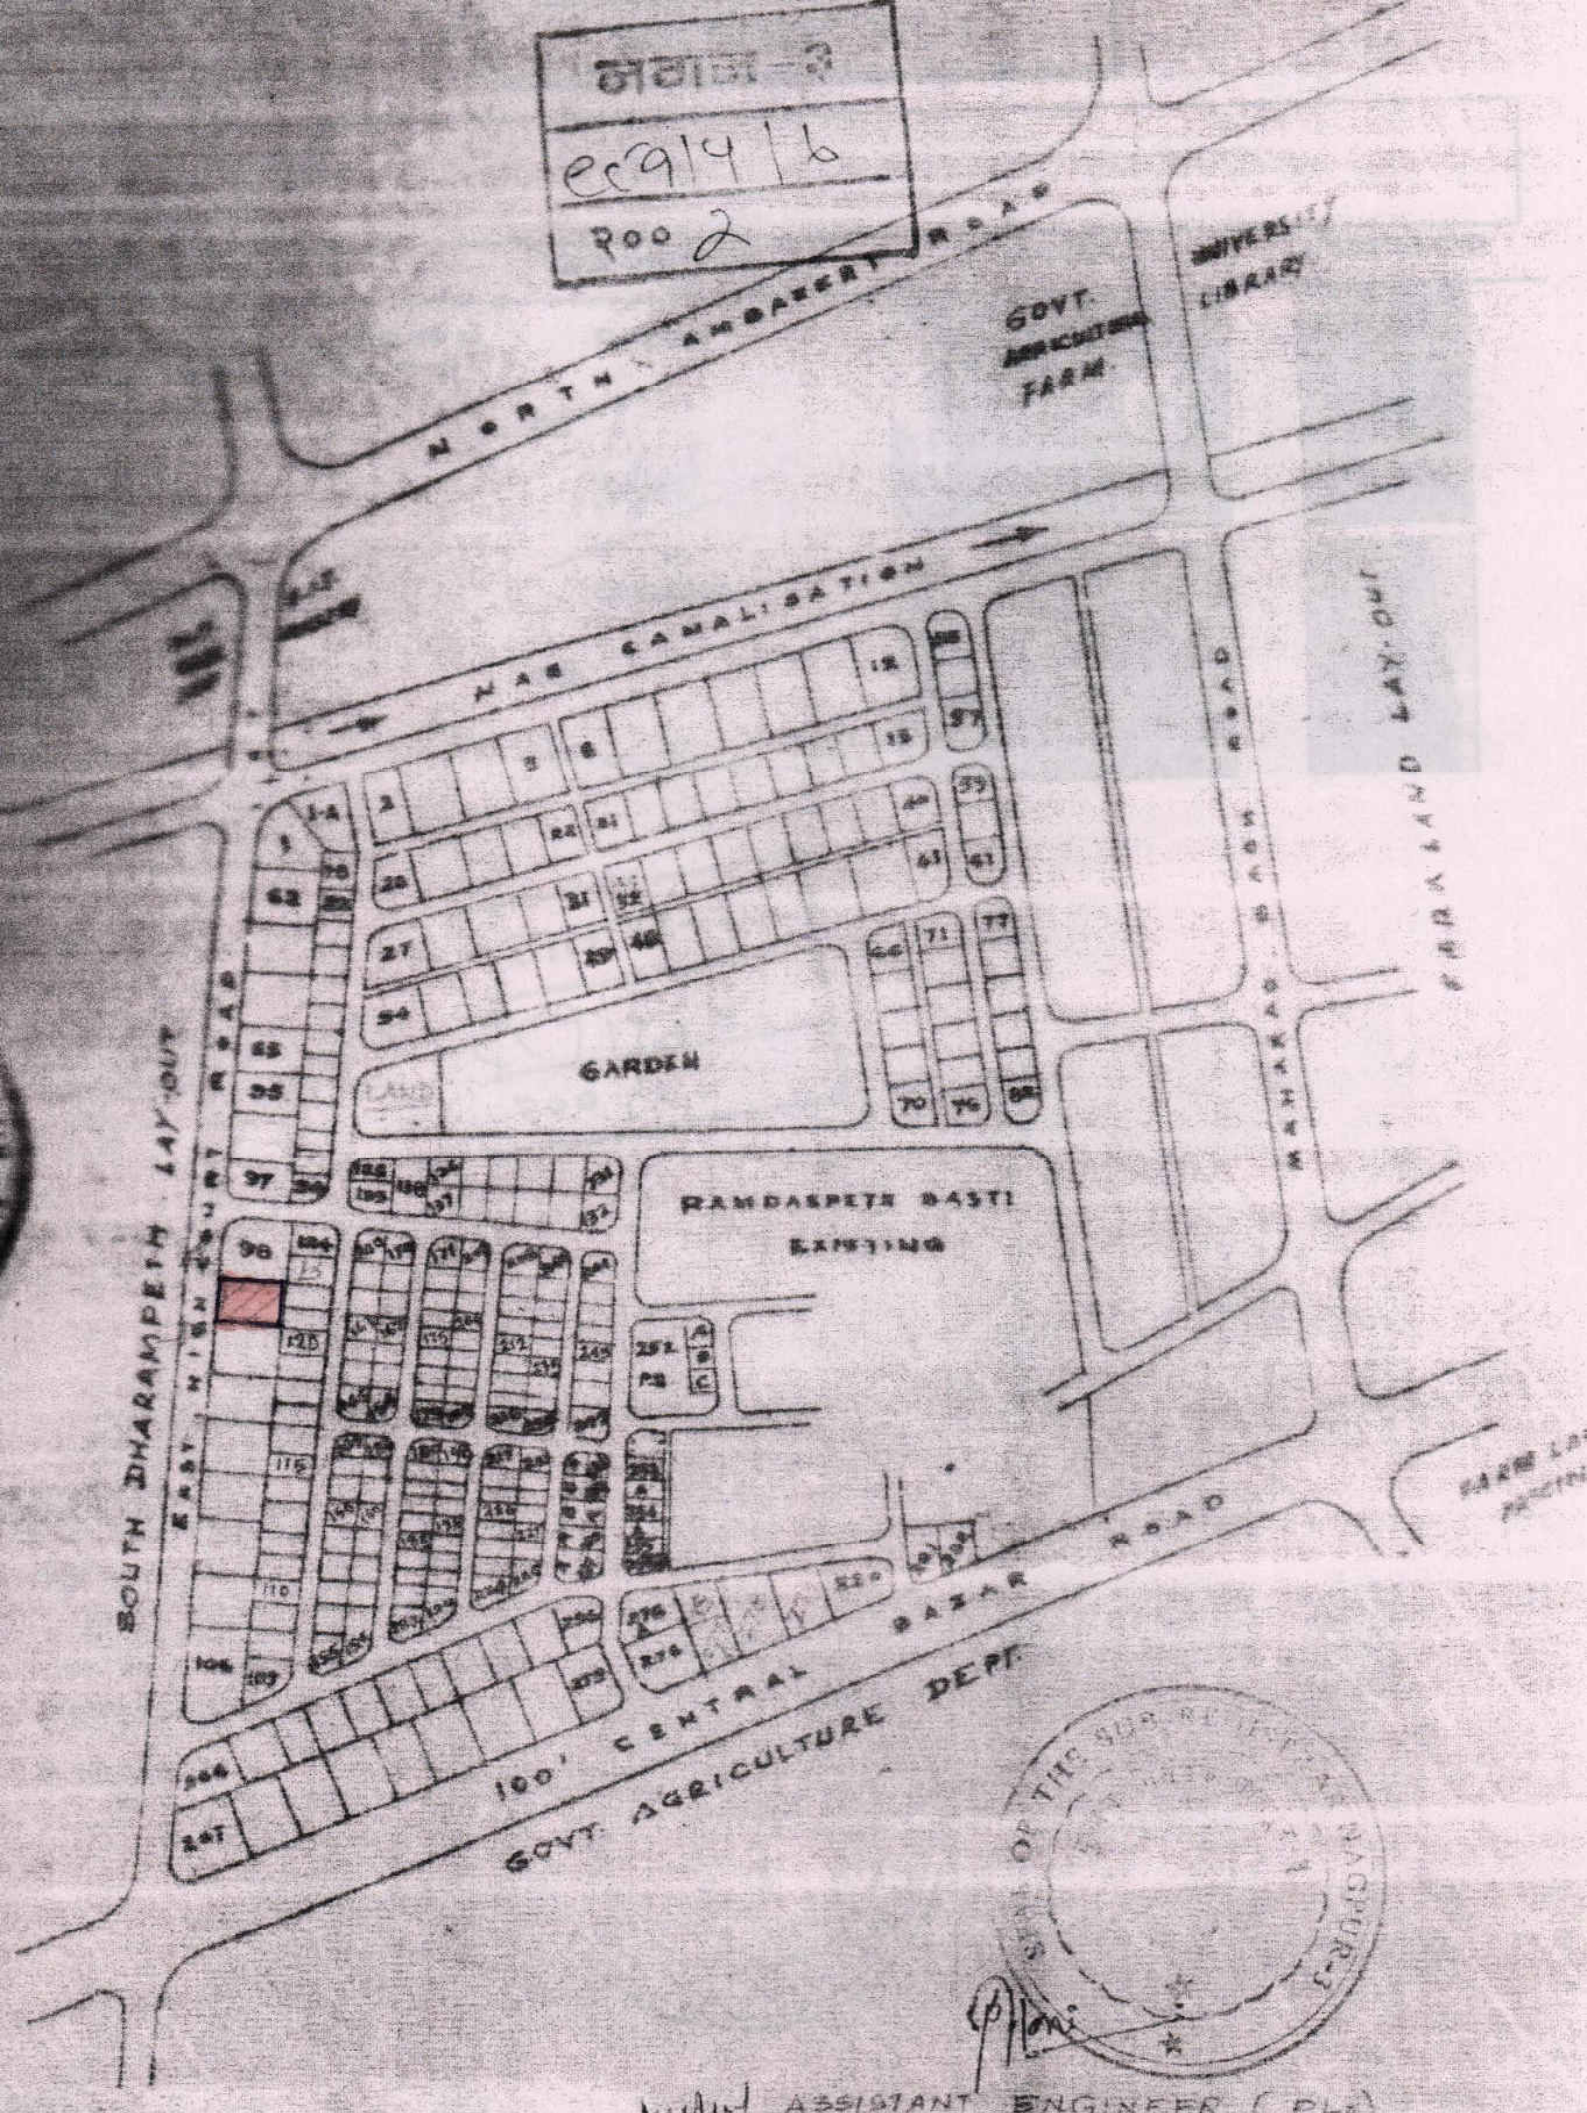

NORTH AMBAKERY ROAD
GOVT. AGRICULTURE FARM
UNIVERSITY LIBRARY
NAS CANALISATION
GARDEN
RAMDASPETH BASTI
EXISTING
SOUTH DHARAMPETH LAY-OUT
EAST MAIN ROAD
100' CENTRAL BAZAR ROAD
GOVT. AGRICULTURE DEPT.
ASSISTANT ENGINEER (PLG)