

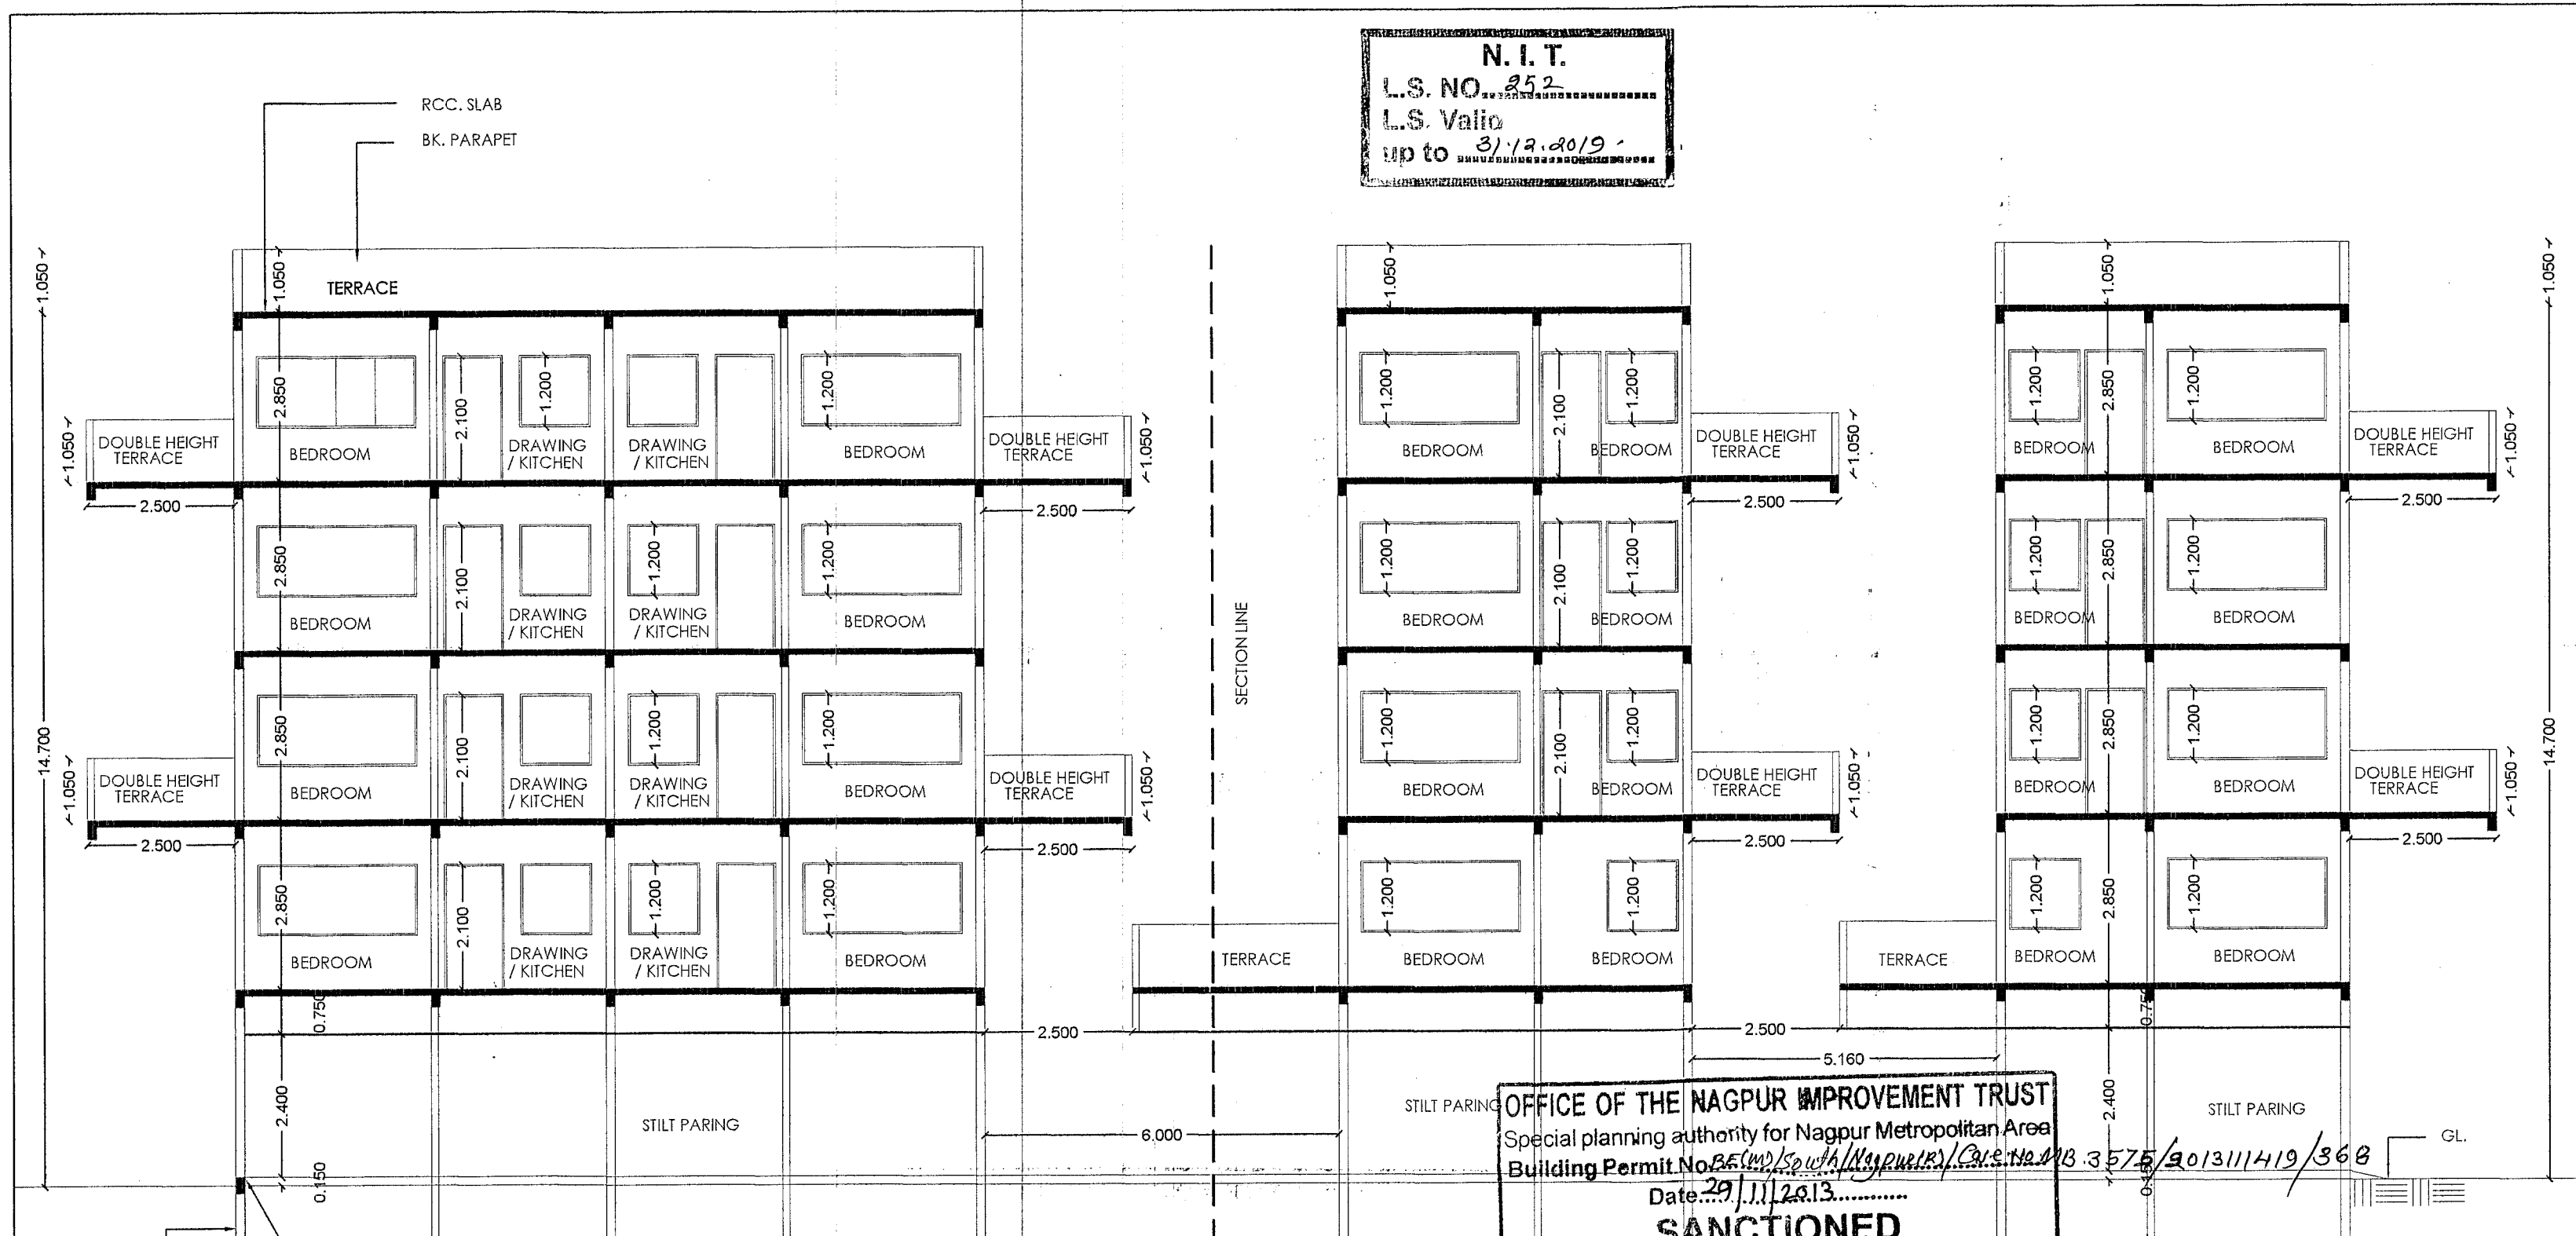
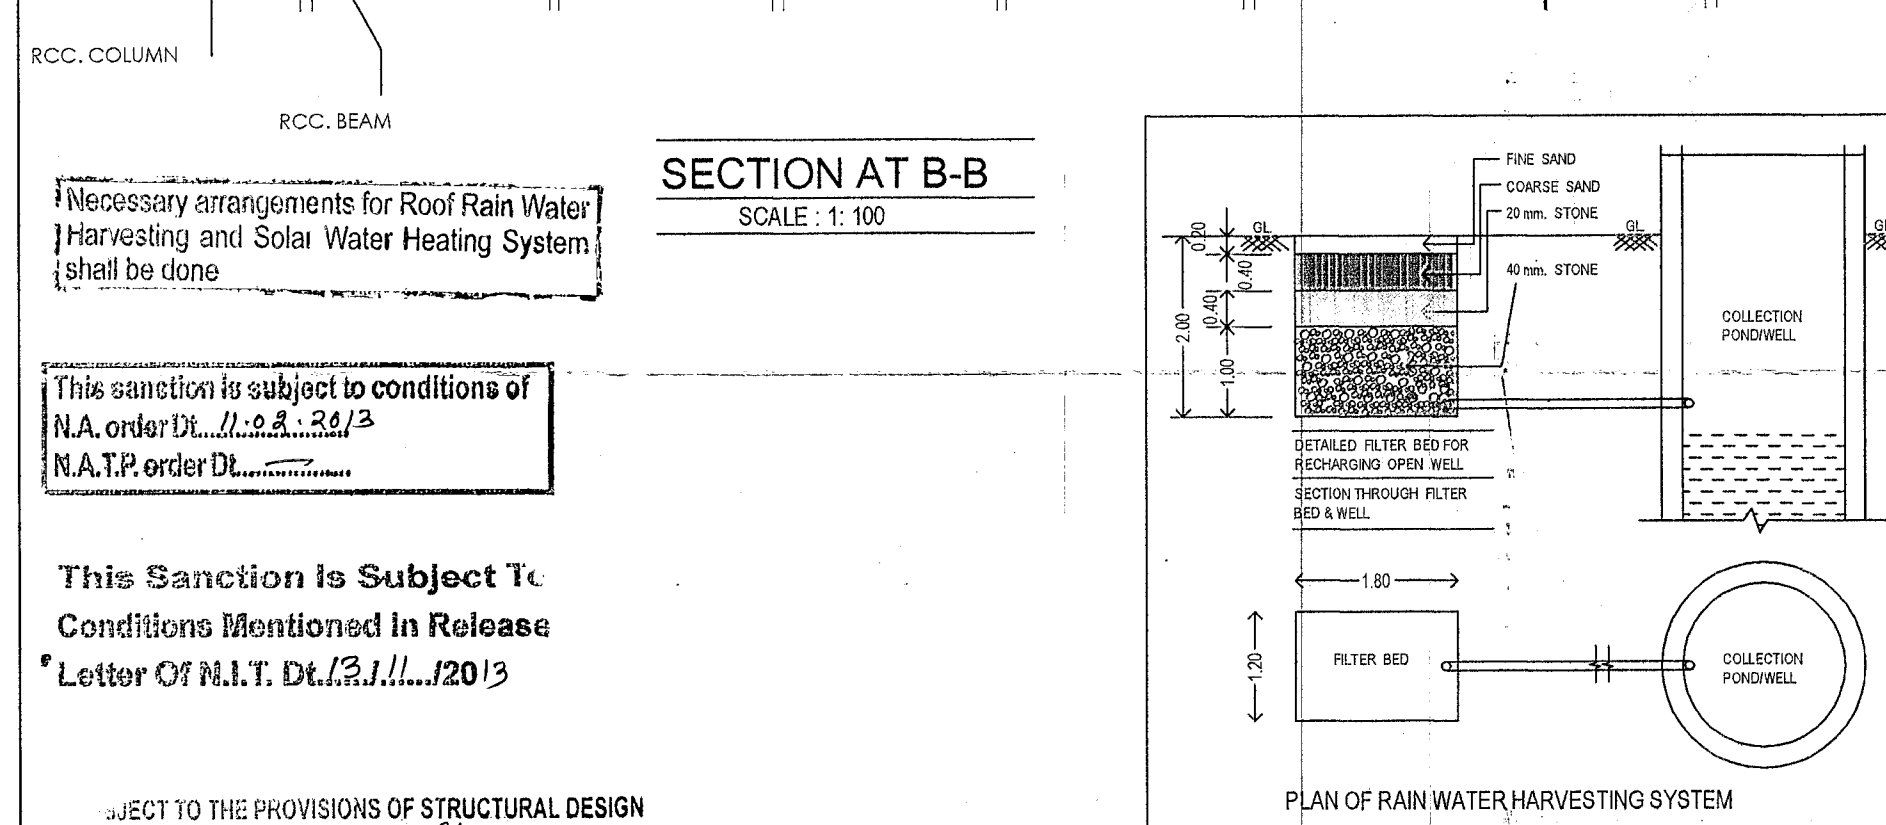
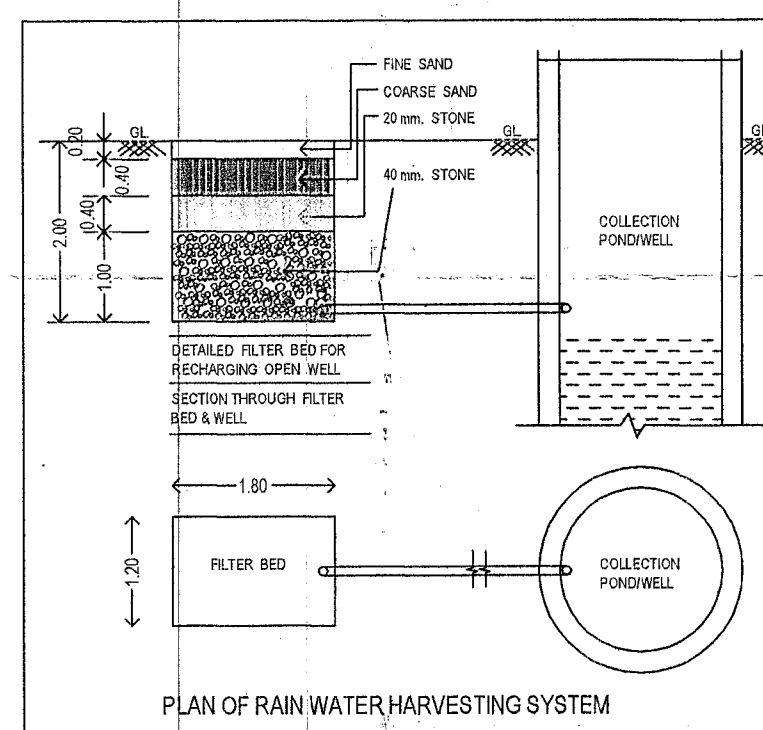
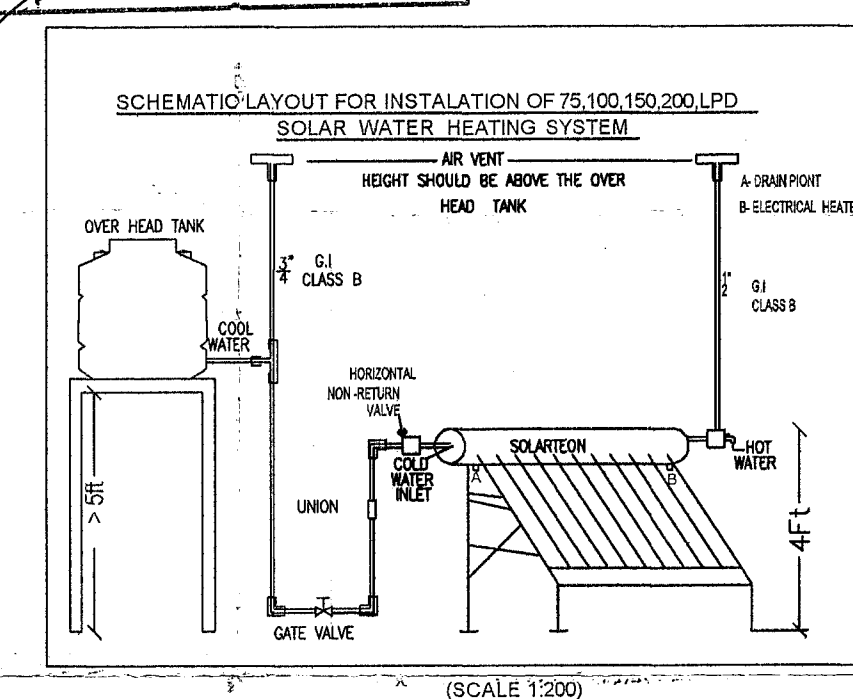
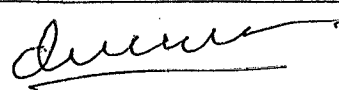


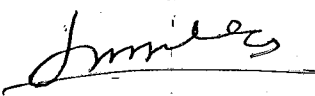

OFFICE OF THE NAGPUR IMPROVEMENT TRUST
Special planning authority for Nagpur Metropolitan Area
Building Permit No. BE(M)/504/Nagpur/Case No. 183575/2013/11419/368
Date 29/11/2013
SANCTIONED
Building Engineer (Metro)
Nagpur Improvement Trust

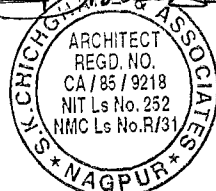

PROPOSED CONSTRUCTION OF THE MULTIFAMILY		
DWELLING UNITS ON PLOT NO. 5, KH. NO. 68 / 1 (PART),		
PH. NO. 12-A, MOUZA - BHOKARA, TAH- NAGPUR		
(GRAMIN)DIST - NAGPUR. BELONGING TO.-		
MR. AASHISH BALBIRSING VERMA		
MR. PUNEET SUBHASHCHANDRA JOLLY		
OWNER		
 MR. AASHISH BALBIRSING VERMA		
 MR. PUNEET SUBHASHCHANDRA JOLLY		
ARCHITECT'S SIGN.		
 		
ARCHITECT		
s. k. chichghare & associates		
b'arch, m.u.d., m.c.a., a.i.a. architect + urban designer + interior designer		
59,60, ashwamegh appt., lendra park, ramdaspath, nagpur. tel:-2463008,-2448471; cel:-9823052887 e-mail:- mac_consultants@rediffmail.com		SHEET NO.
date : 19/05/2012.		4 / 4