




BLOCK A - SECTIONS

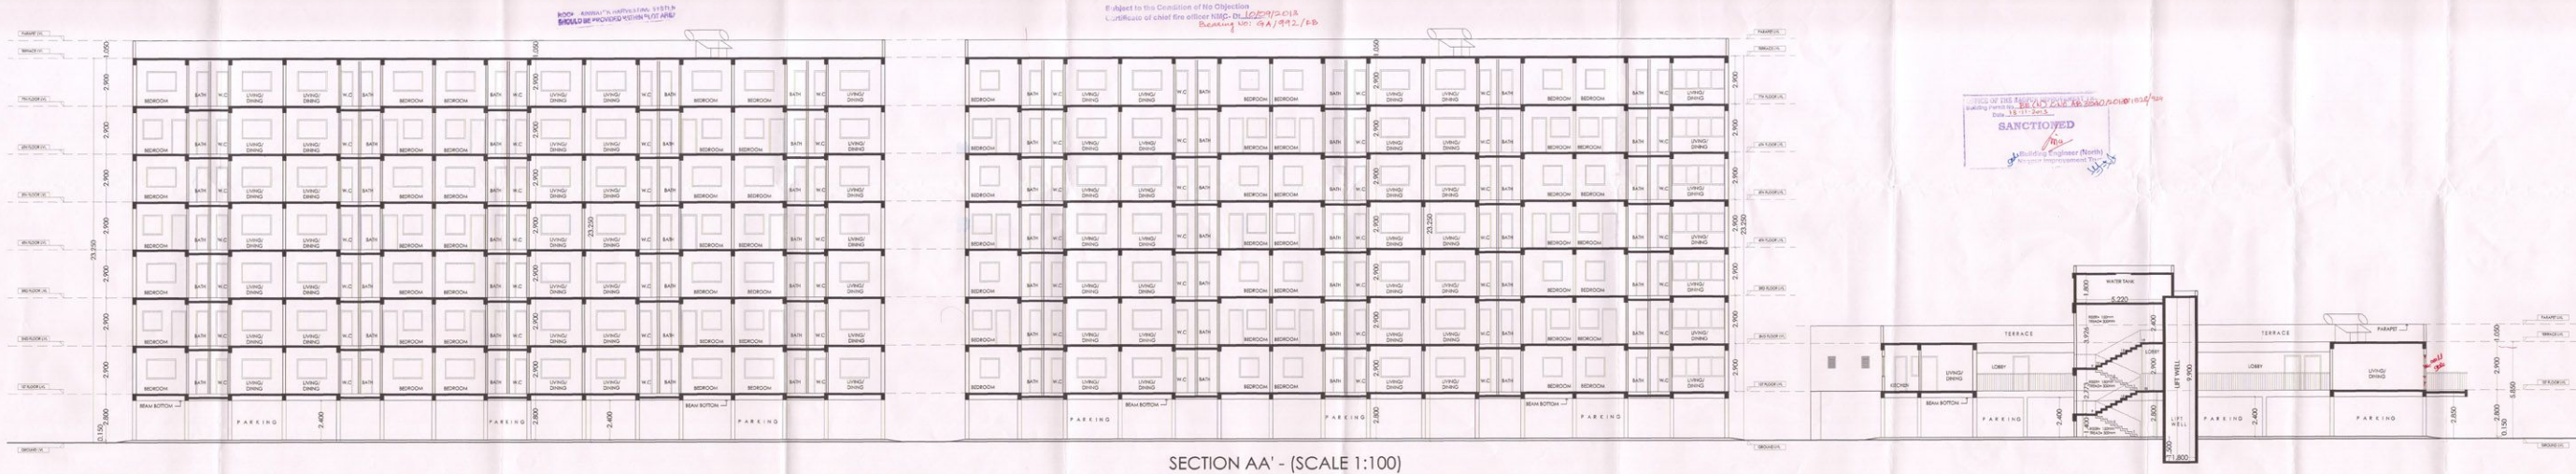

SECTION AA' - (SCALE 1:100)

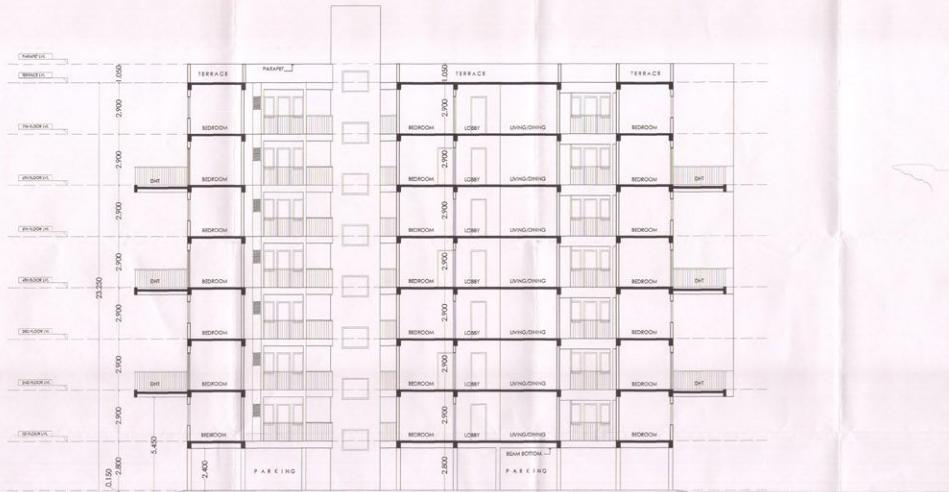

SECTION B-B' - (SCALE 1:100)

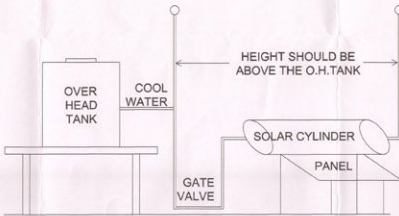

SOLAR WATER HEATER SYSTEM

PROPOSED GROUP HOUSING ON
KH. NO. 13/15/1, 2 MOUZA WANJARA,
TAH. & DIST. NAGPUR
BELONGING TO
SANDEEP DWELLERS PVT. LTD.

SCHEDULE OF OPENINGS		
TYPE	SIZE	DESCRIPTION
D1	1.00X2.10	T.W. DOOR
D2	0.90X2.10	COMMERCIAL FLUSH DOOR
D3	0.75X2.10	COMMERCIAL FLUSH DOOR
W1	1.20X1.20	ALUMINIUM WINDOW
W2	1.20X1.20	ALUMINIUM WINDOW
W3	0.40X0.40	MS. VENTILATOR
W4	0.45X0.40	ALUMINIUM WINDOW
FGW	LENGTH X 1.20	ALUMINIUM WINDOW
V	0.60X0.40	MS. VENTILATOR

PLOT BOUNDARY SHOWN THIS
PROPOSED CONSTRUCTION SHOWN AS
RAIN WATER HARVESTING PIPE LINE
SHOWN AS
SEWAGE LINE SHOWN AS



DATE	SCALE	DRAWN BY	CHECKED BY
13/09/2013	1:100	GUNJAN	RAHUL

ARCHITECTURAL & INTERIOR DESIGN STUDIO
1/C, GULAMOHAR, TEMPLE ROAD
Civil Lines, Nagpur-440001
Email: md.studio@hotmail.com

OWNER	ARCHITECT
Sandeep Dwellers Pvt. Ltd.	AR. RAHUL AGARWALA REG. NO. 1200000000000000 B.T. & C. NO. 1000000000000000 RAHUL AGARWALA C.D. & R.D. NO. 1000000000000000 NULLE NO. 1000000000000000 N.M.C. / R. 1000000000000000

Subject to the condition that the
U.T. shall release this plot in favor of
M/c Sandeep Dwellers Pvt. Ltd. in proportion
to the development right to the satisfaction
of the U.T. and the development work is
completed as per the specifications as per the
clause 10 is of the clause of Agreement
dt- 30 July 2013.
As per structural drawing set and structural
certificate submitted by Mr. Ramesh Kulkarni
dt- 10/11/2013