
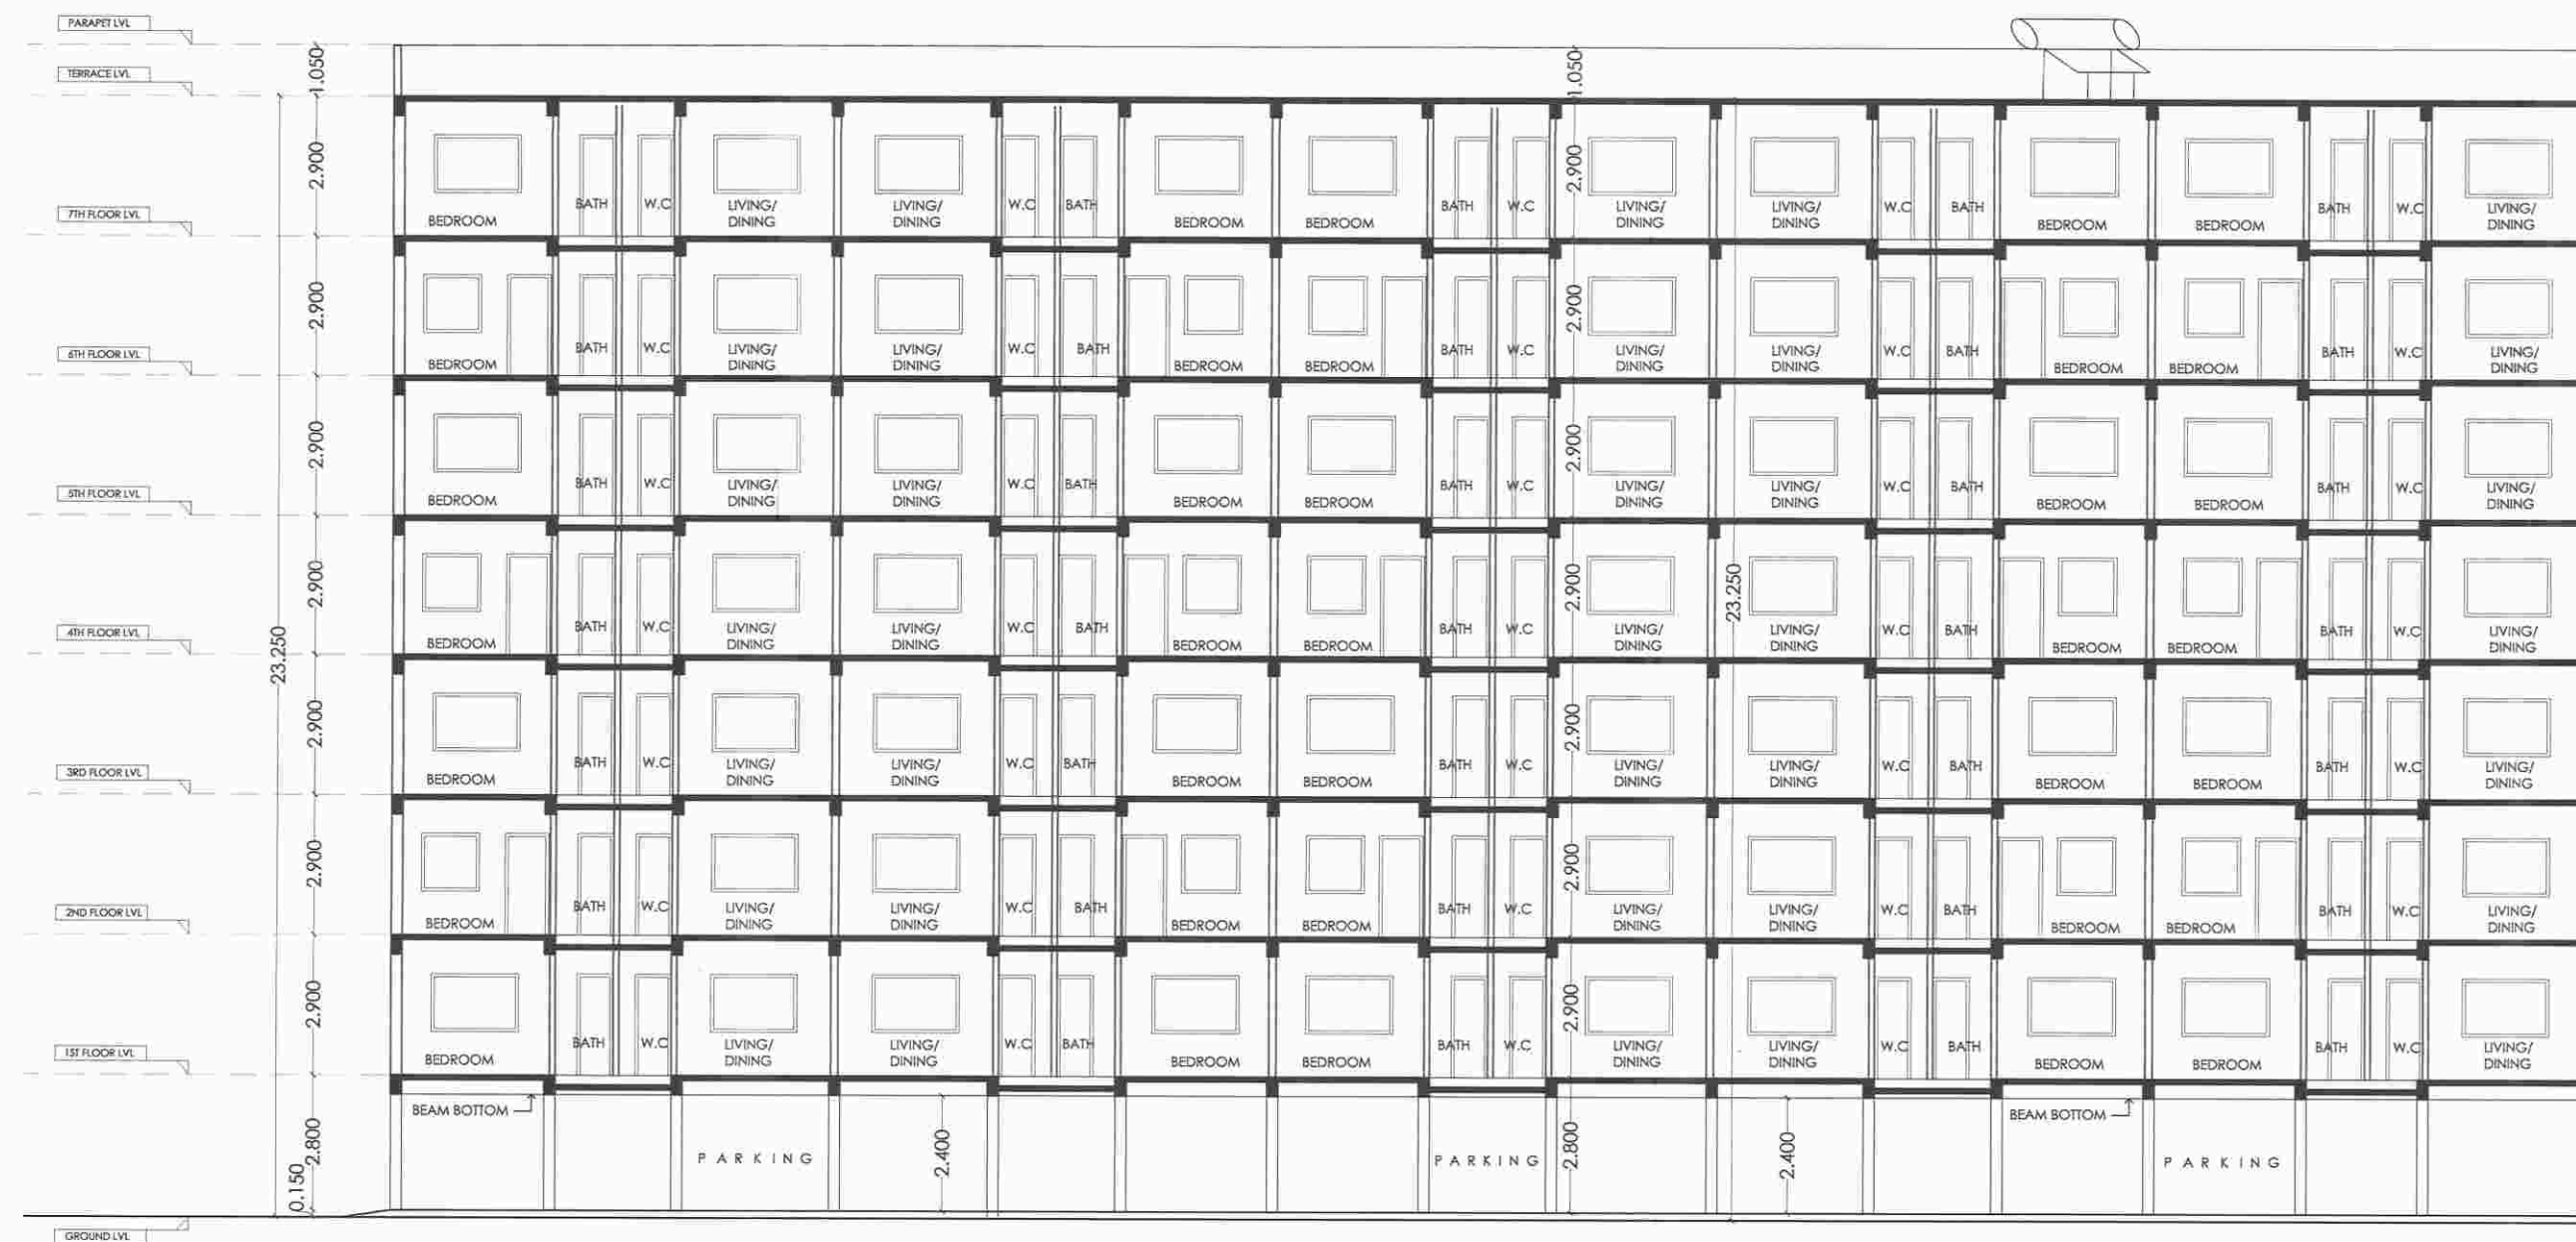
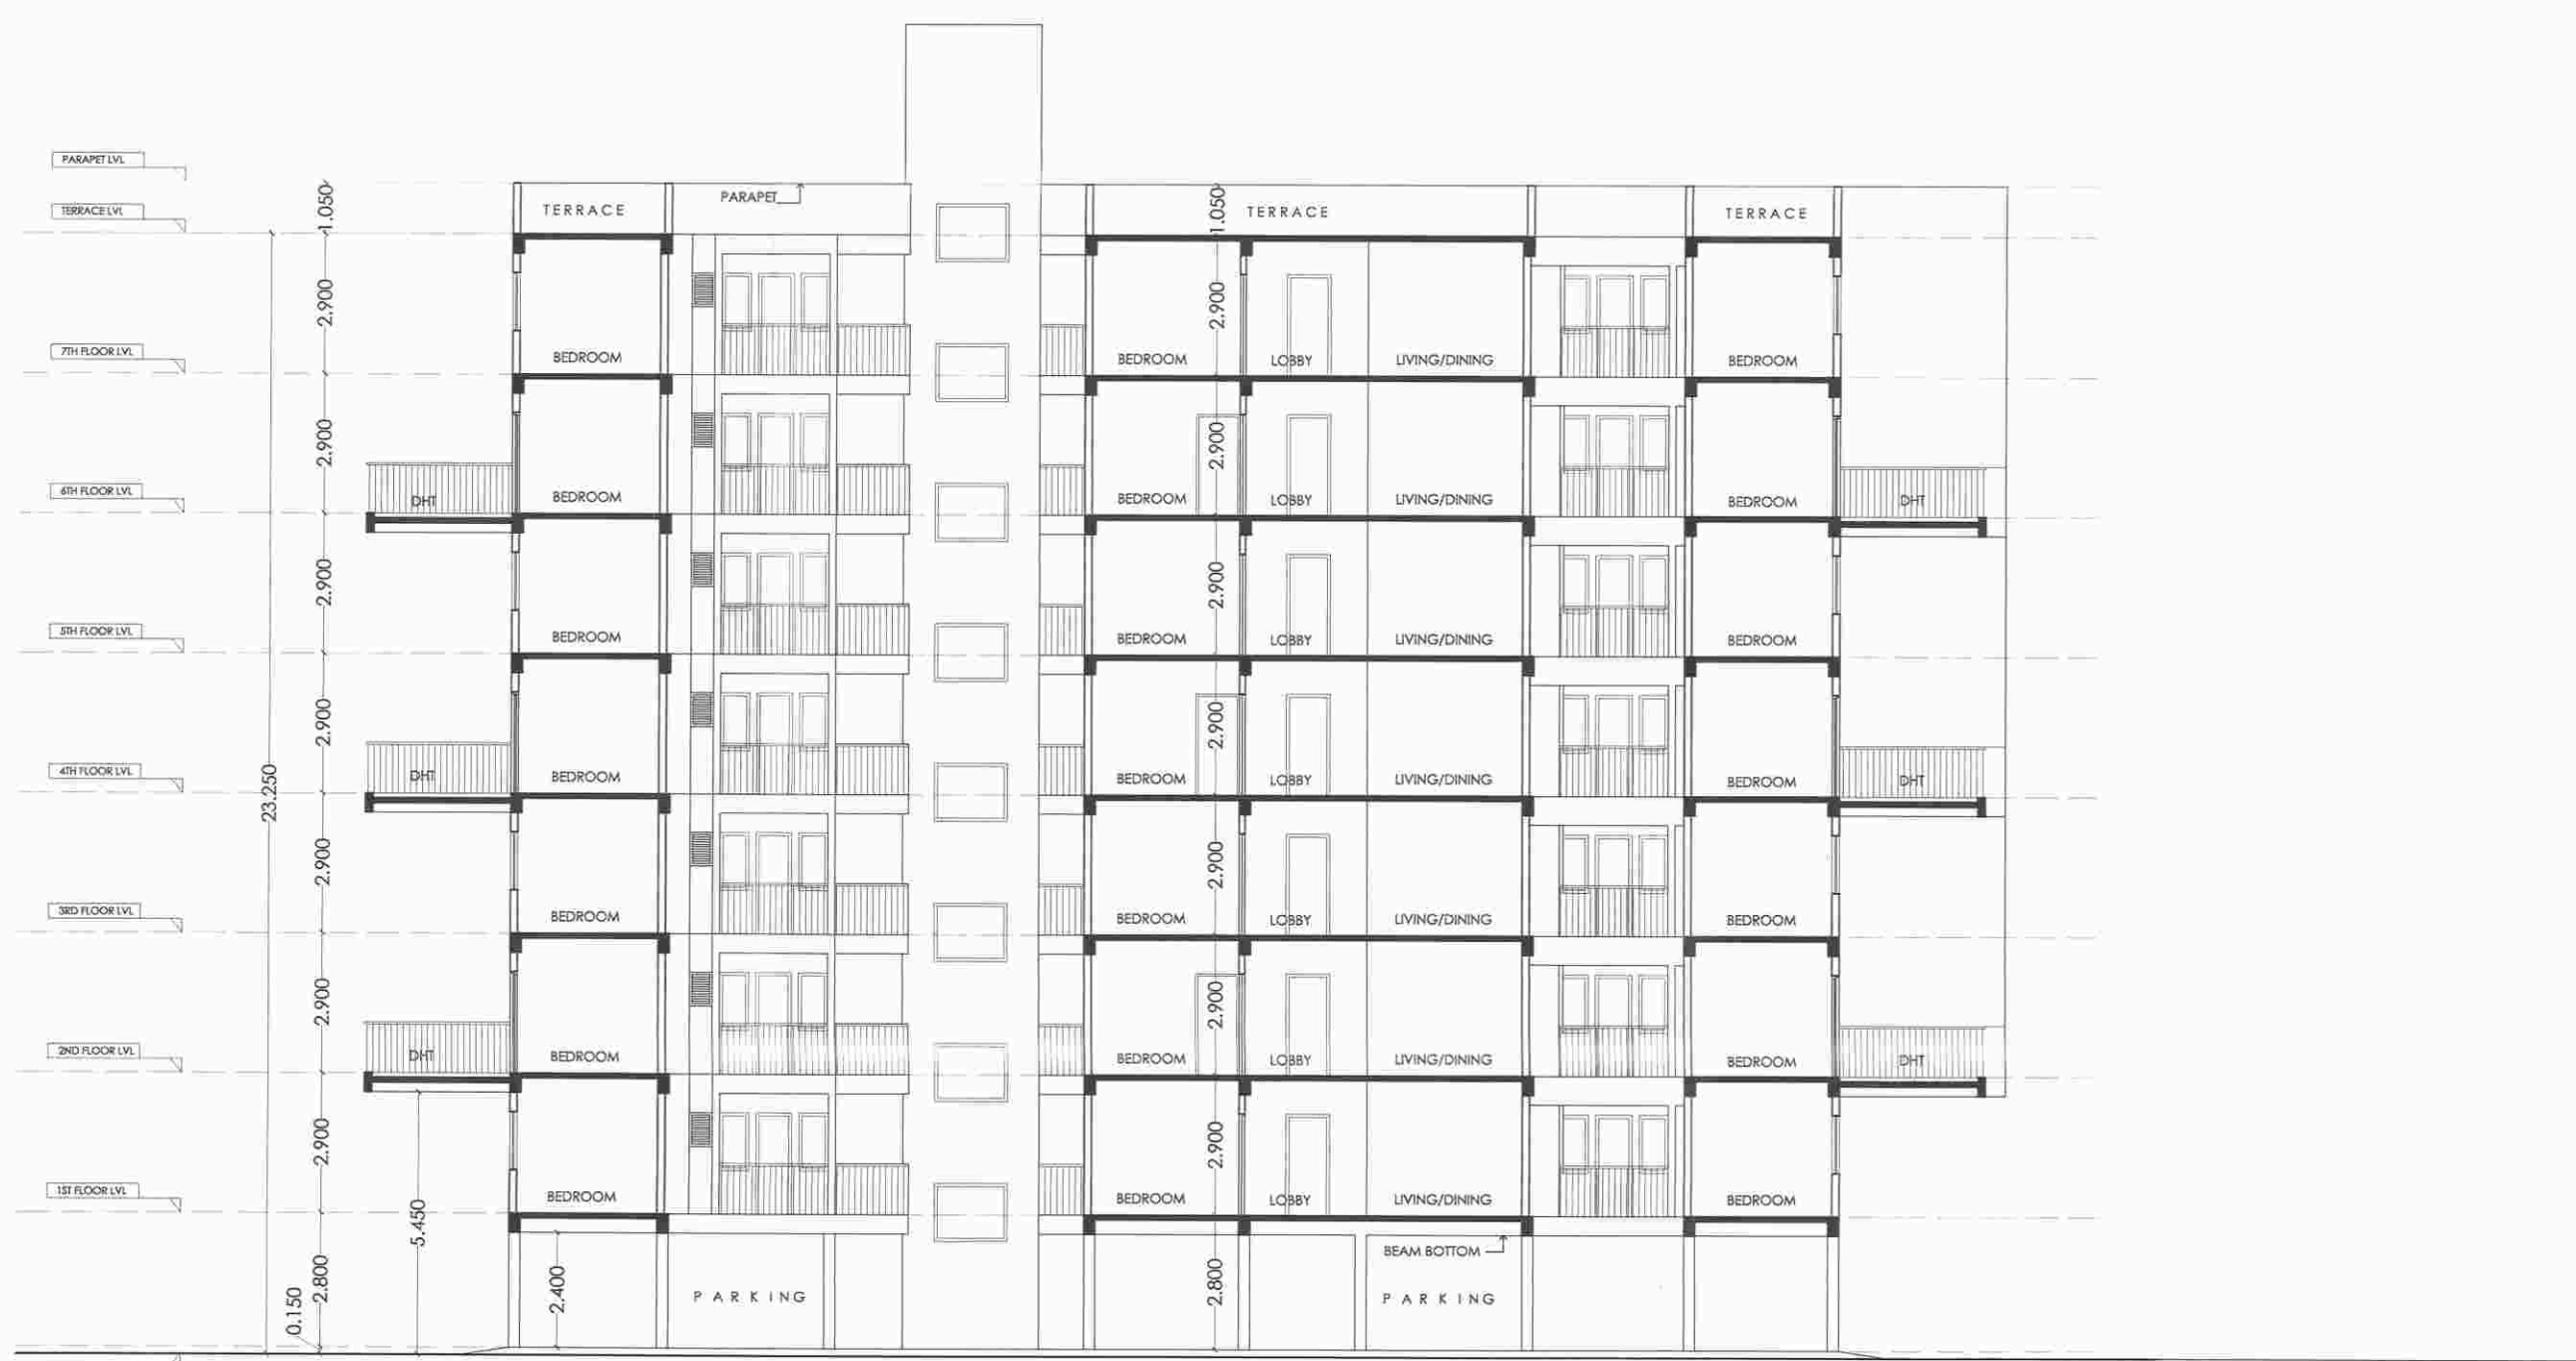



BLOCK A - SECTIONS

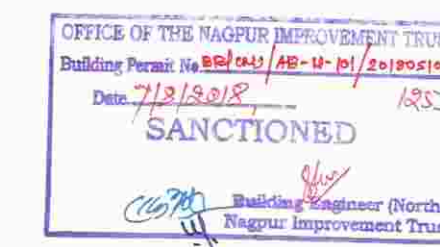

SECTION AA' - (SCALE 1:100)

ROOF RAIN WATER HARVESTING SYSTEM
SHOULD BE PROVIDED WITH IN PLOT AREASubject to the Collection of NO objection
Certificate of chief fire officer NMC- Dt. 06/08/2018

SECTION B-B' - (SCALE 1:100)

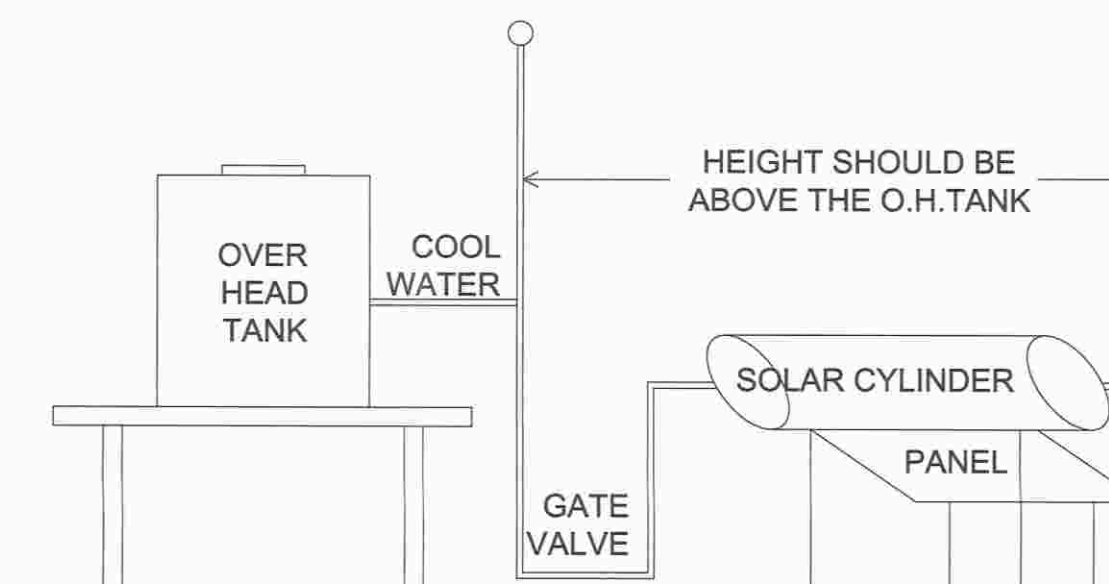

SOLAR WATER HEATER SYSTEM

SHEET NO. 08 / 09
REVISED GROUP HOUSING ON
KH. NO. 13-15/1, 2 MOUZA WANJARA,
TAH. & DIST. NAGPUR
BELONGING TO
SANDEEP DWELLERS PVT. LTD.

SCHEDULE OF OPENINGS		
TYPE	SIZE	DESCRIPTION
D1	1.00X2.10	T.W. DOOR
D2	0.90X2.10	COMMERCIAL FLUSH DOOR
D3	0.75X2.10	COMMERCIAL FLUSH DOOR
W	1.80X1.20	ALUMINIUM WINDOW
W1	1.50X1.20	ALUMINIUM WINDOW
W2	1.20X1.20	ALUMINIUM WINDOW
W3	0.60X0.60	MS. VENTILATOR
W4	0.45X0.60	ALUMINIUM WINDOW
FGW	LENGTH X 1.20	ALUMINIUM WINDOW
V	0.60X0.60	MS. VENTILATOR

PLOT BOUNDARY SHOWN THUS
PROPOSED CONSTRUCTION SHOWN AS
RAIN WATER HARVESTING PIPE LINE
SHOWN AS
SEWAGE LINE SHOWN ASSECTIONS
N
W
E
S

ALL DIMENSIONS ARE IN METERS			
DATE	SCALE	DRAWN BY	CHECKED BY
08/06/2018	1:100	PAWAN	RAHUL

OWNER	ARCHITECT
For Sandeep Dwellers Pvt. Ltd. Director	AR. RAHUL AGARWALA REG NO. - CA200541949 NMC - NMC/R-529 NIT - LG. NO. 2310 COA RAHUL AGARWALA C.O.A. REGD. NO. - CA/200541949 N.I.T.S. NO. - 2310 N.M.C. - / R - 529