

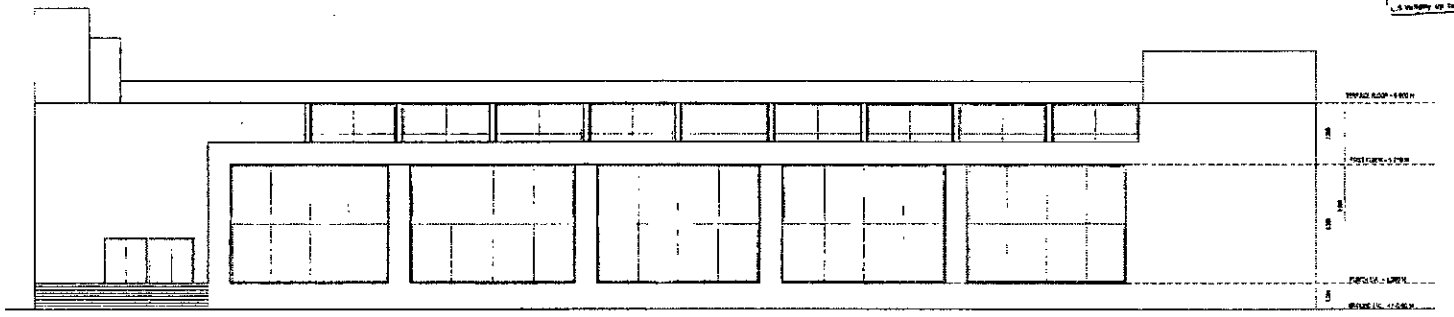


NORTH SIDE ELEVATION
SCALE 1:100

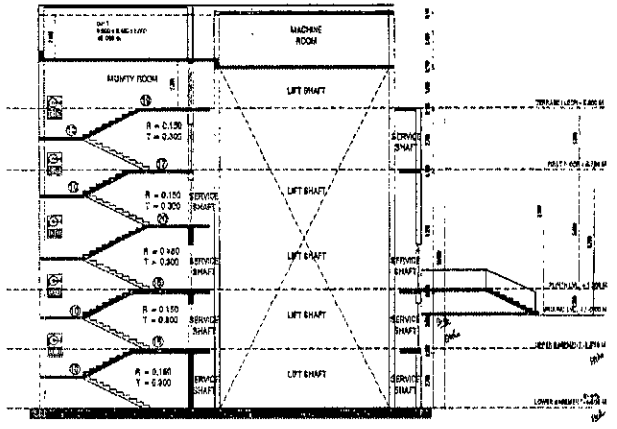

SECTION AA
SCALE 1:100

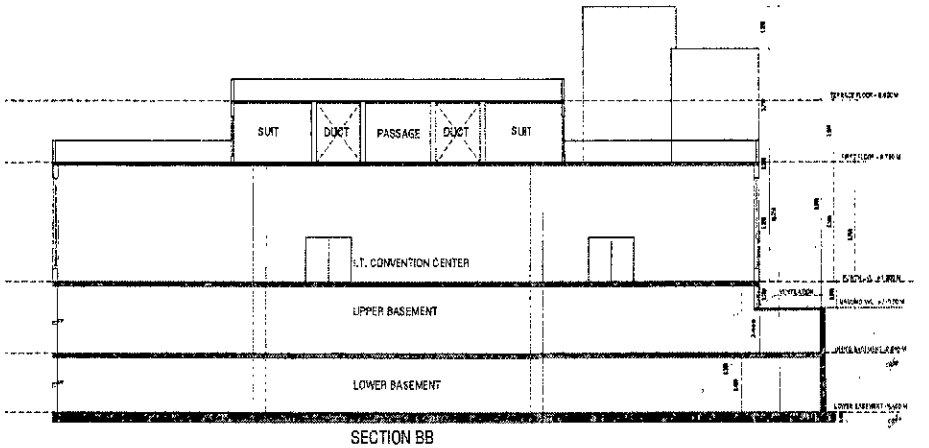

SECTION BB
SCALE 1:100

NIT

SANCTIONED

PROPOSED PLAN SHOWING DEVELOPMENT OF IT PARK AT SOUTH AMBAZARI ROAD, MOUZA - PARSODI IN CITY OF NAGPUR ON DESIGN BUILT OWN ,OPERATE AND TRANSFER (DBOOT) BASIS
PLOT NO.-96 CITY SURVEY NO -399

AREA STATMENT

SHEET TITLE:
I.T. CONVENTION AREA _ WING B

NORTH

CONCESSIONER SIGN

ARCHITECT SIGN

ARCHITECTS:
SKA CONSORTIUM
01, P.P.T.E. - ROAD, LAXMINAGAR,
NAGPUR - 440 014, M.S.
Tel/Fax: +91-712-224-5013, 222-1982

13