Approved for Construction, With terms & Conditions,
Mentioned in Order Rev. Case No.....1525...../MRC-81/
(M.R.T.P.-2000/Construction Permission) 2008.....-2010
Dated 09 / 09 / 2010

For Collector, Nagpur.

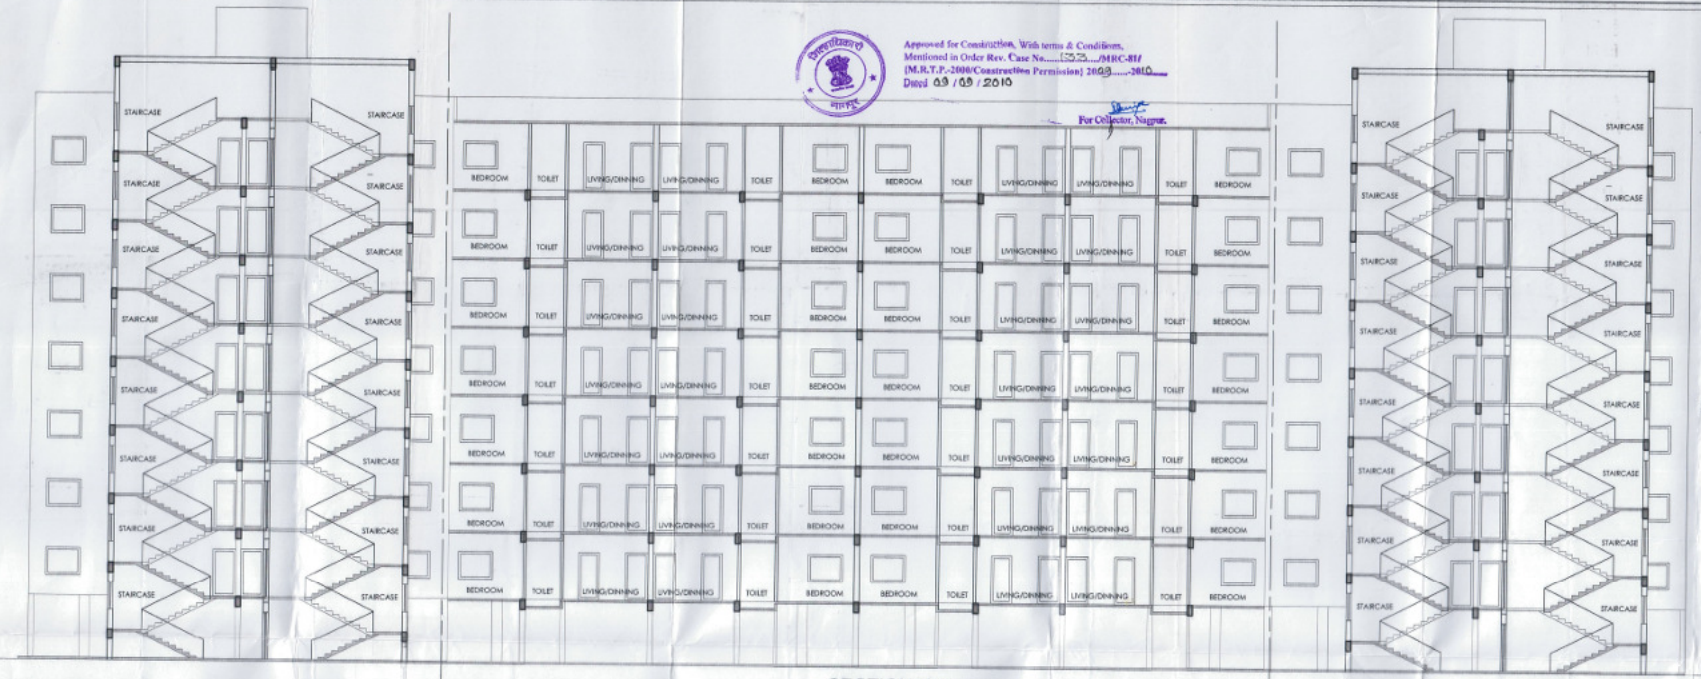

SECTION 'AA' SCALE 1:100

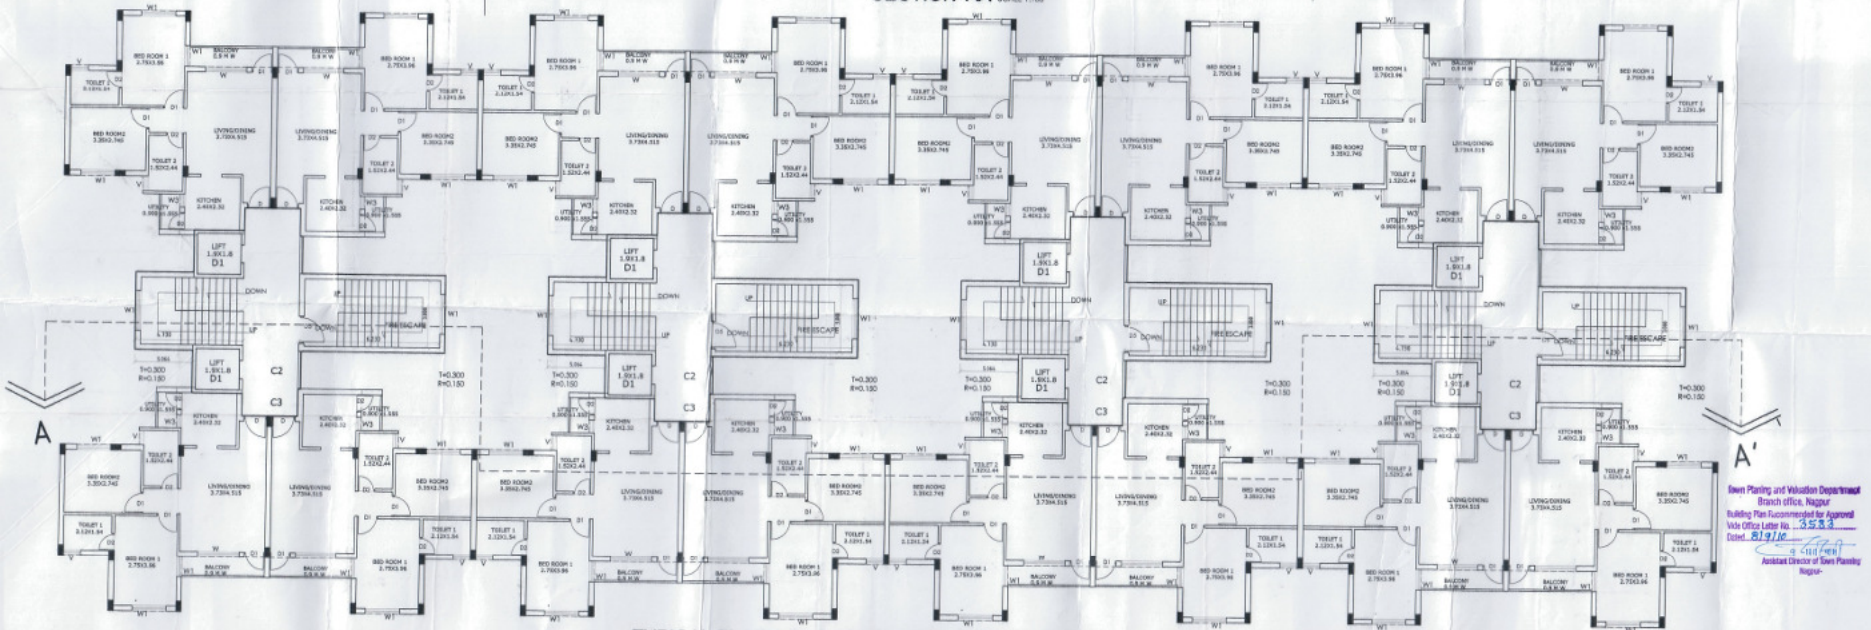

TYPICAL FLOOR PLAN 2BHK APARTMENT TYPE D SCALE 1:100

Town Planning and Valuation Department
Branch office, Nagpur
Building Plan Recommended for Approval
Vide Office Letter No. : 3583
Dated : 8/9/10
Assistant Director of Town Planning
Nagpur-

TYPICAL PLAN FOR FIRST TO SEVENTH FLOOR OF BLDG. NO. 3

DRAWING NO : SIJ/3/14

BUILDING NO. 3 - TYPE-D 4 NOS.

Acad Ref. :

THIS DRAWING IS THE PROPERTY OF V. K. ASSOCIATES IT SHOULD NOT BE USED, COPIED OR REPRODUCED WITHOU PRIOR WRITTEN PERMISSION.

REFER WRITTEN DIMENSIONS, DO NOT SCALE THE DWG. IF ANY DISCREPANCY OBSERVED IN THE DRAWING THE SAME SHOULD BROUGHT TO THE NOTICE OF ARCHITECT FOR RECTIFICATION.

REVISIONS

NO.	DATE	REMARKS
1	22/07/10	

ALL DIMENSIONS ARE IN MILLIMETERS

DRAWING TITLE :

SECTION OF BUILDING NO. 3 (TYPE

PROJECT:

PLAN SHOWING FOR PROPOSED TOWNSHIP OF SANDESH INFRASTUCTURE,ON KHSRA NO. 167/2 & 168 MOUZA JAMTHA, Tah. & Distt. NAGPUR

OWNER:	SANDESH INFRASTRUCTURE P.VT. LTD. DIRECTOR MR. DILIP AGARWAL	SIGN:	
ARCHITECT:	VIRENDRA KHARE	SIGN: For: V K A	
REGISTRATION NUMBER	CA / 79 / 5142		
PROJECT ARCHITECT:	DHIRAJ A.	OFFICE OF ORIGIN:	NAGPUR
DRN BY:	ABHIJEET	SCALE	1 : 100
CHK BY:	VKA	DATE:	
ACAD REF:	VKA20/D/SANDESH CITY/FINAL SUB/2 BHK, B AF		

V. K. ASSOCIATES
ARCHITECTS ▲ PLANNERS ▲ INTERIOR DESIGNERS
PLOT NO.- 35(A), SHIVAJI NAGAR, CEMENT ROAD, NAGPUR -10.
Phone: +91 712 6653003
E-mail: vkangp@gmail.com,
virendrakhare@rediffmail.com