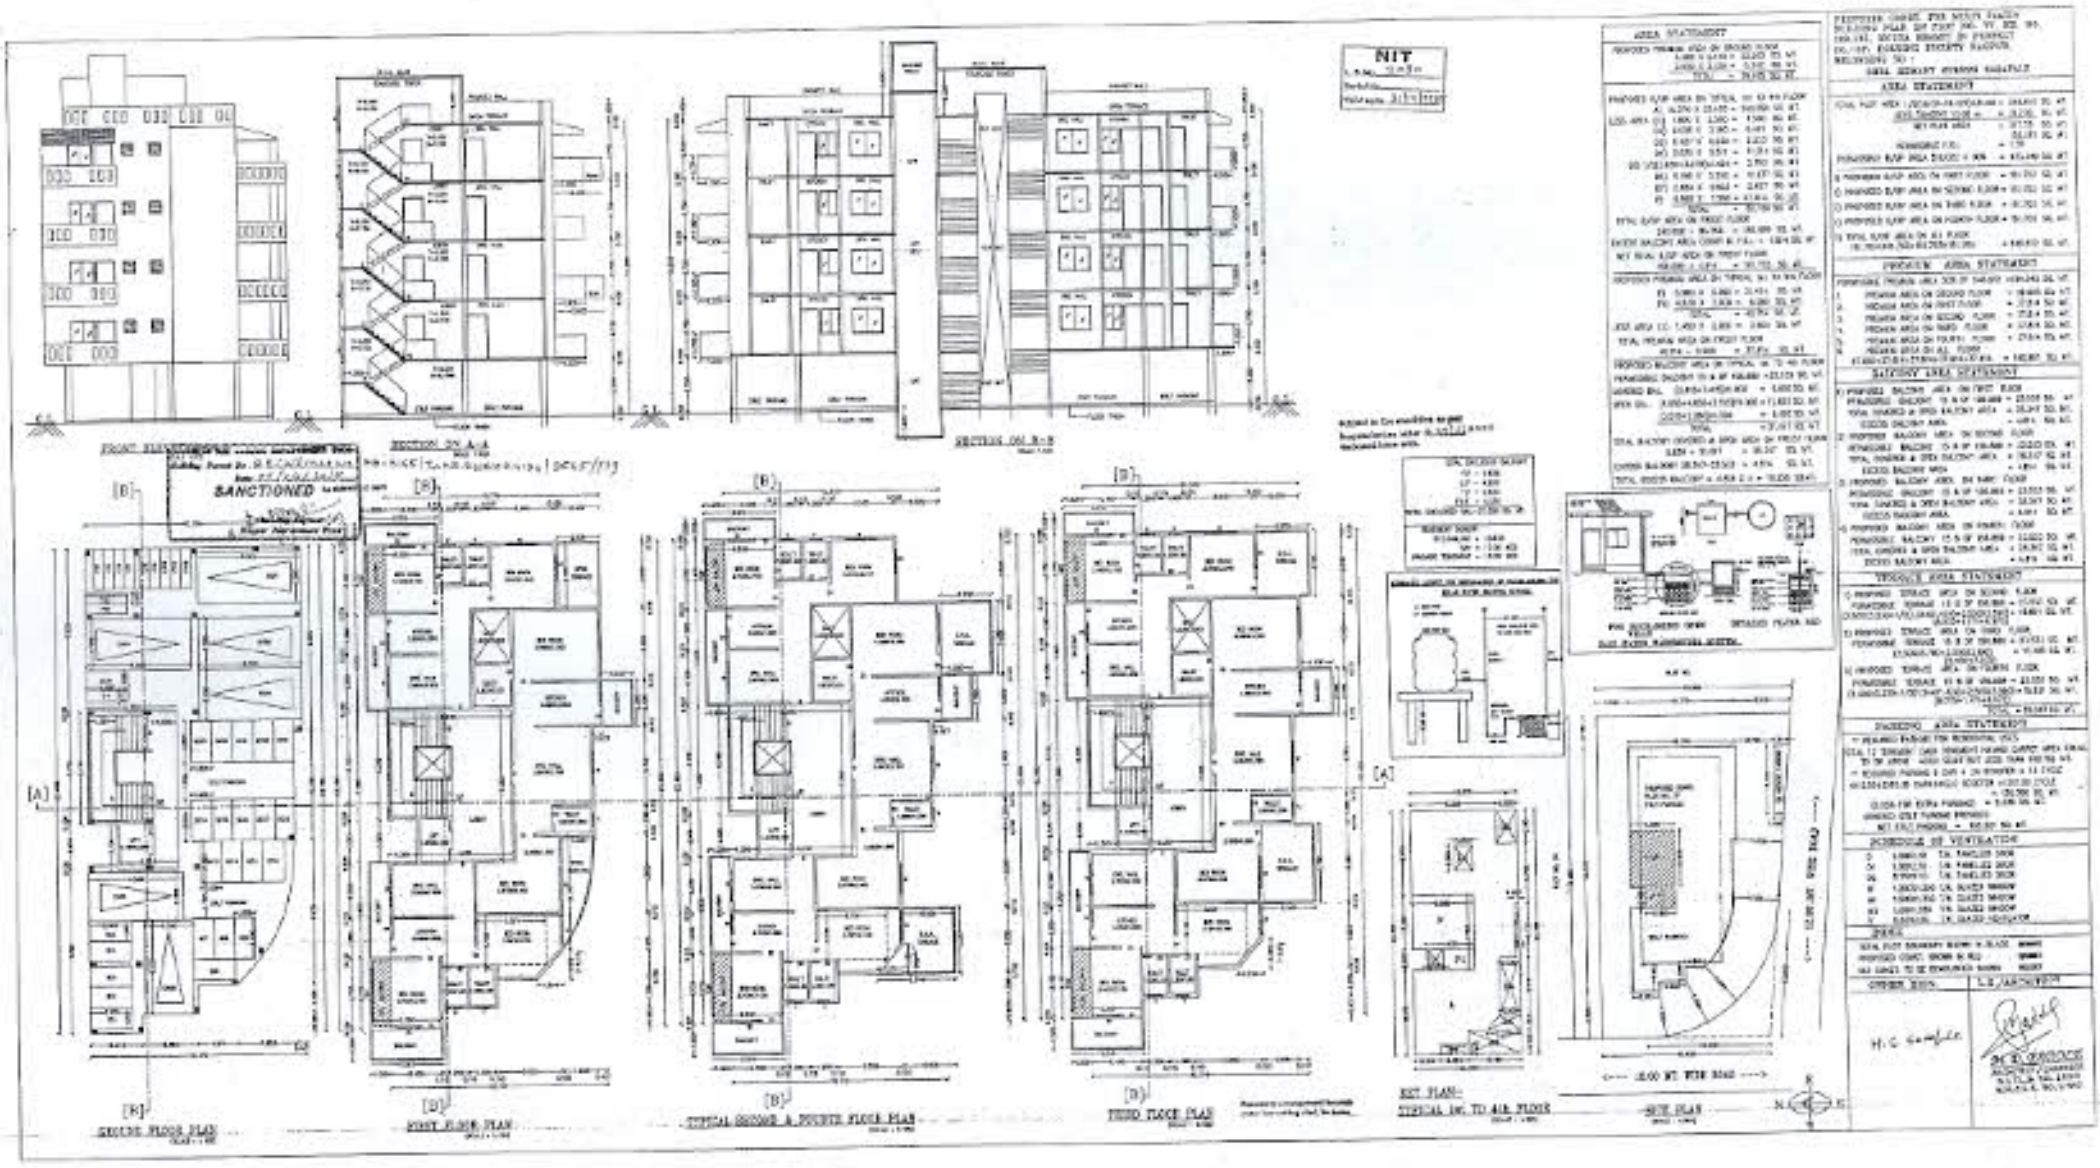
NIT
SANCTIONED
AREA STATEMENT
PROPOSED RESIDENTIAL APARTMENT BUILDING
SECTION ON A-A
SECTION ON B-B
GROUND FLOOR PLAN
FIRST FLOOR PLAN
TYPICAL SECOND & FOURTH FLOOR PLAN
THIRD FLOOR PLAN
SITE PLAN
H.C. Sanghvi