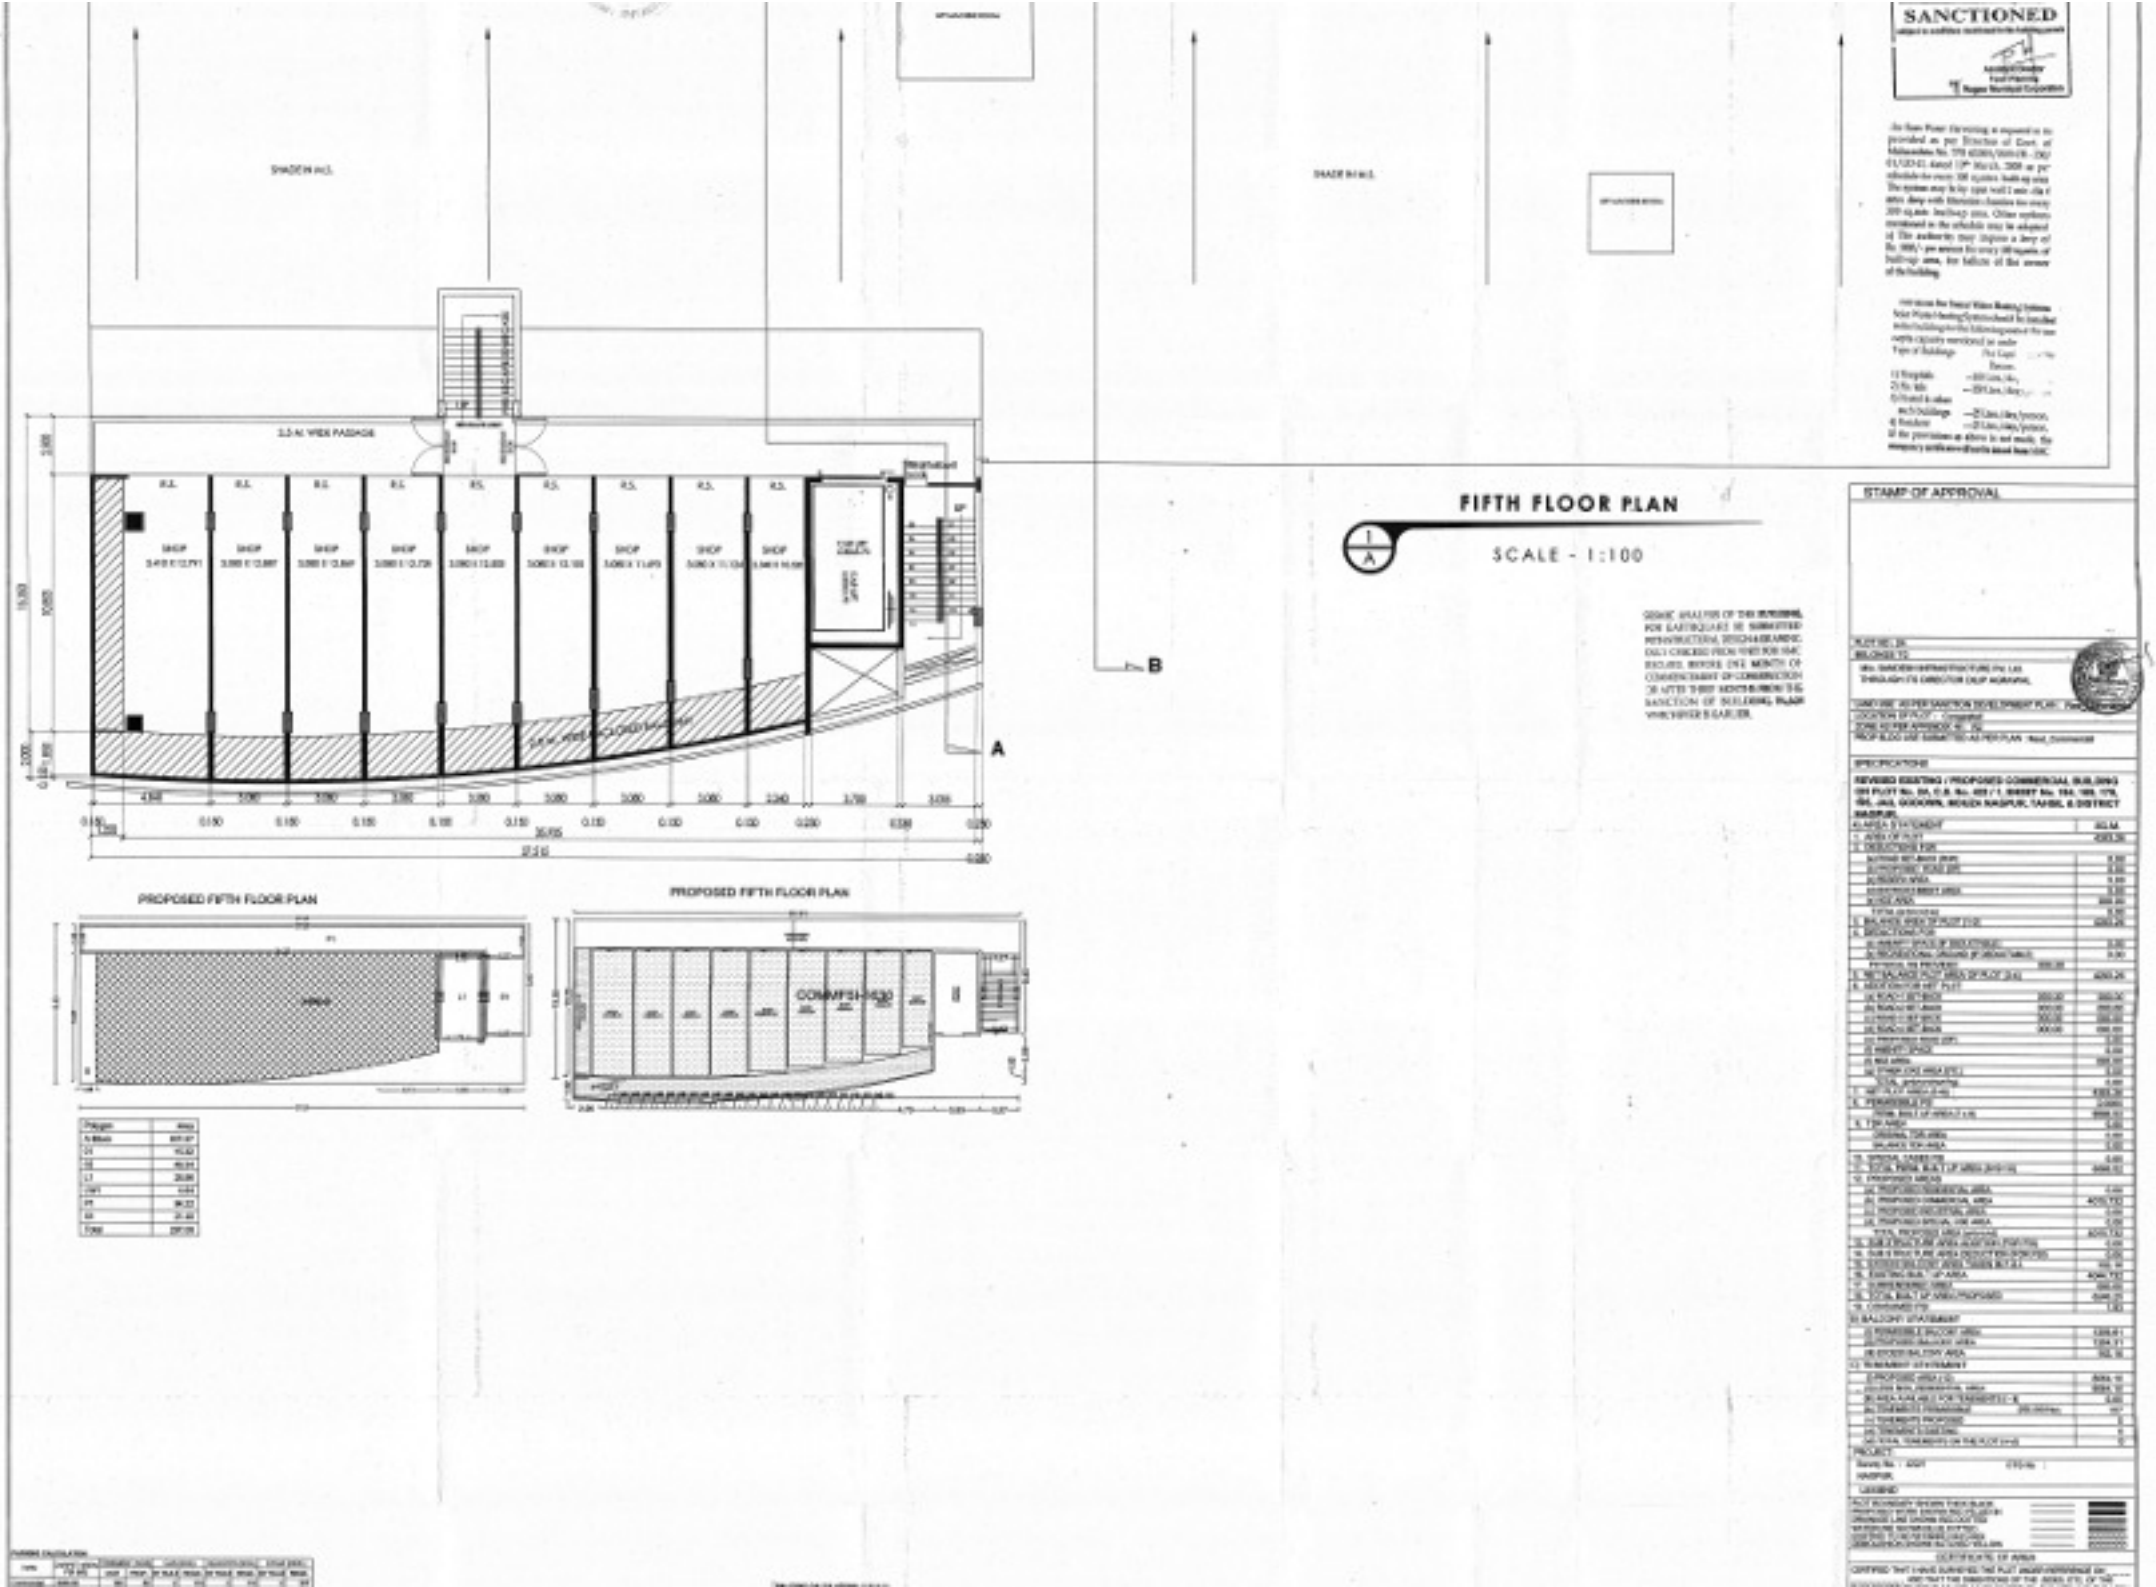
SANCTIONED
SHADE IN M.S.
SHADE IN M.S.
3.5 M. WIDE PASSAGE
R.S.
SHOP
A
B
FIFTH FLOOR PLAN
SCALE - 1:100
PROPOSED FIFTH FLOOR PLAN
PROPOSED FIFTH FLOOR PLAN
COMMFSI-1630
STAMP OF APPROVAL
SPECIFICATIONS
REVISED EXISTING / PROPOSED COMMERCIAL BUILDING
PROJECT
LEGEND
CERTIFICATE OF AREA