
T PLAN FOR
5. 167, MZ NARI.
H.A SCHEME

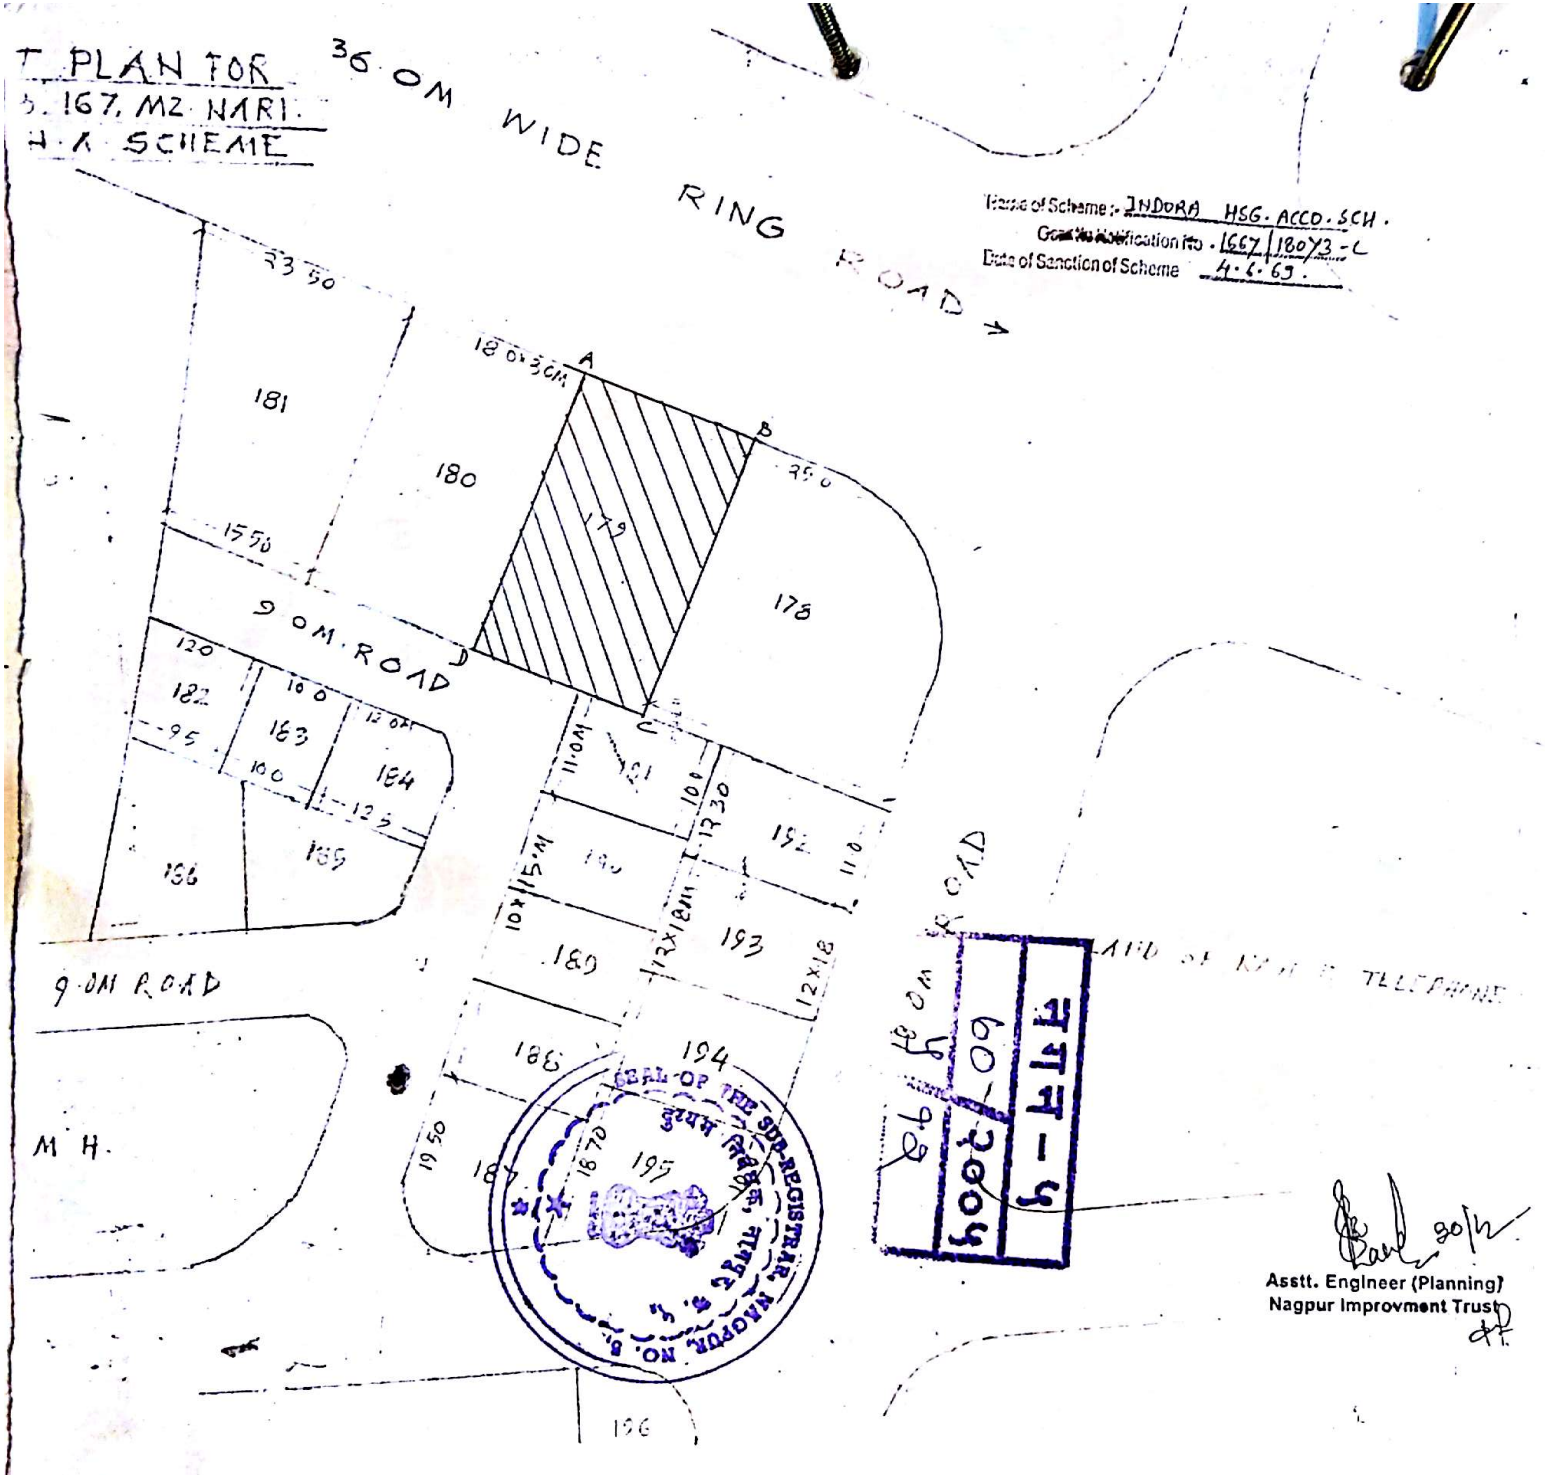

KH No:- 167 MZ:- NARI

PLOT No. 179

DIMENSIONS:- A. B. 18.00 MT
B. C. 30.00 "
C. D. 18.00 "
D. A 30.00 "

PLOT AREA : 540.00 SQ MT
(Deduct for Road Widening) :
540.00 SQ MT.

PLOT LEASED OUT TO :-

SHRI.
SHRIMATI. PRAPTI SANJAY PATIL

1/1/05
Assistant Director Town Planning
Nagpur Improvement Trust

5/1/05
Executive Officer
Nagpur Improvement Trust,
NAGPUR.
LESSOR

Patil
LESSEE

30/12
Asstt. Engineer (Planning)
Nagpur Improvment Trust

Name of Scheme :- INDORA HSG. ACCO. SCH.
Govt. Notification No. :- 1667/180/73-C
Date of Sanction of Scheme :- 4.6.69.

Scanned by CamScanner