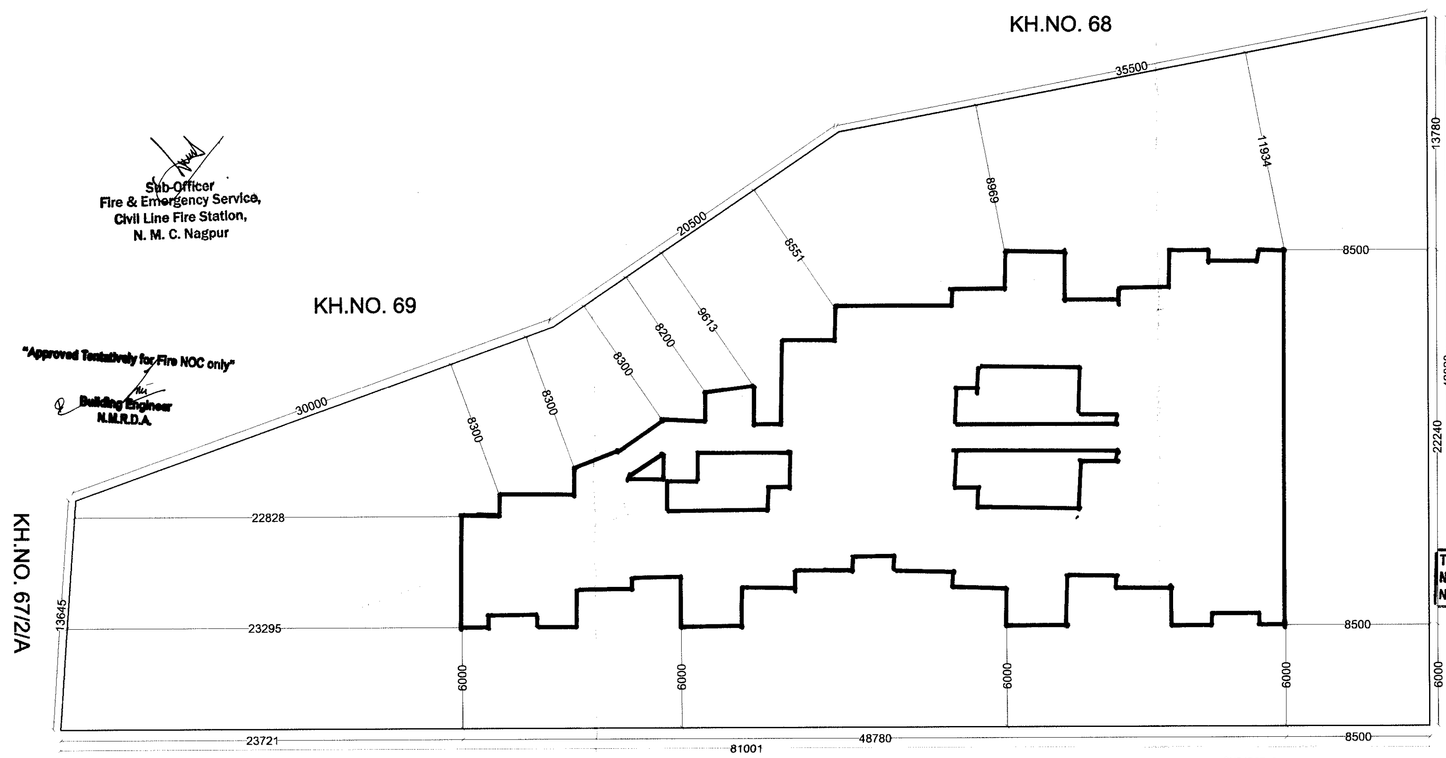


Sub-Officer
Fire & Emergency Service,
Civil Line Fire Station,
N. M. C. Nagpur

"Approved Tentatively for Fire NOC only"
Building Engineer
N.M.R.D.A.

N.M.R.D.A.
L.S. No. 2140
L.S. Valid
Up to 31-12-2018

This sanction is subject to conditions of
N.A.order Dt. 27-6-17
N.A.T.P.order Dt. —

This Sanction is Subject to Conditions Mentioned in Development agreement Dt. 19/8/2017

PARKING AREA STATEMENT			
NORMS	CAR (NOS.)	SCOOTER (NOS.)	CYCLES (NOS.)
4 TENAMENT HAVING BUILT UP AREA UP TO 50 SQM	0	5	5
48 TENAMENT	0	60	60
3 TENAMENT HAVING BUILT UP AREA BETWEEN 50 TO 100 SQM	1	3	3
21 TENAMENT	7	21	21
TOTAL PARKING	7	81	81
ADDITIONAL 50% PARKING AREA FOR METROPOLITAN AREA	4	41	41
PROPOSE PARKI	11	122	122
CAR - 1			6
CAR - 2			5
SCOOTER			138
CYCLE			138

COVERED AREA CALCULATION										
FLOOR	PROJ.B/UP AREA INC. LIFT AREA	STILT PARKING AREA	BALCONY AREA	ALT. TERRACE AREA	FIRE STAIRCASE AREA	LIFT TOWER ROOM	STAIRCASE TOWER	OVER HEAD WATER TANK AREA	UNDER GROUND HEAD WATER TANK AREA
	SQ.M	SQ.M	SQ.M	SQ.M	SQ.M	SQ.M	SQ.M	SQ.M	SQ.M
G. FLOOR	27.907	707.702	-	-	-	-	-	-	-
1ST FLOOR	550.607	-	81.238	35.815	12.000	-	-	-	-
2ND FLOOR	550.607	-	81.238	30.052	12.000	-	-	-	-
3rd FLOOR	550.607	-	81.238	35.815	12.000	-	-	-	-
4th FLOOR	550.607	-	81.238	30.052	12.000	-	-	-	-
5th FLOOR	550.607	-	81.238	35.815	12.000	-	-	-	-
6th FLOOR	550.607	-	81.238	30.052	12.000	-	-	-	-
7th FLOOR	516.936	-	68.338	35.815	12.000	-	-	-	-
TOTAL	3848.487	707.702	555.765	293.438	84.000	21.540	48.935	48.935	18.000
TOTAL COVERED B/UP AREA FSI + NON FSI									5666.782

SUBJECT TO THE PROVISIONS OF STRUCTURAL DESIGN SUFFICIENCY CERTIFICATE DATED 13/12/2017 OF STRUCTURAL DESIGNER AND APPLICANT

OFFICE OF THE CORPORATION
OF THE CITY OF NAGPUR.
(FIRE SERVICE)
No Objection Certificate hereby issued by Fire Service Deptt. for the proposed constructions.
The scope of this approval is Restricted to Fire Protection arrangements only.
Please See conditions mentioned
In No. 37 dated N.O.C. Certificate
No. G. A. / 2182 / F.S. dated 04/11/2017
Chief Fire Officer
Fire Service N.M.C. Nagpur


Subject to the Condition laid down by Fire Brigade Deptt. Nagpur Mpl. Corporation Vide Letter No. FS/215/Dat. 9-11-17
CFO

As per the Govt. decision No. TPS/1816/ प्र.क्र. 443/16 प्रारो /नवि -13, dated 13.04.2017 compliance of the conditions in the auditated report of environment auditor
ms. Avinash Yemde
Dated. 14-12-17 and Applicant undertaking to abide regarding compliance of the provisions of Environment conditions.

This Sanction is Subject to Conditions Mentioned in Release Letter Dt. 7-9-17

Necessary arrangement for rain water harvesting shall be done.

OFFICE OF THE
NAGPUR METROPOLITAN REGION DEVELOPMENT AUTHORITY
Building Permit No. BE(NMRDA)/Nwek/NAP(15)mg/2017091817/2017091813/1078
Dt. 16/11/2017
SANCTIONED
Building Engineer
Nagpur Metropolitan Region Development Authority

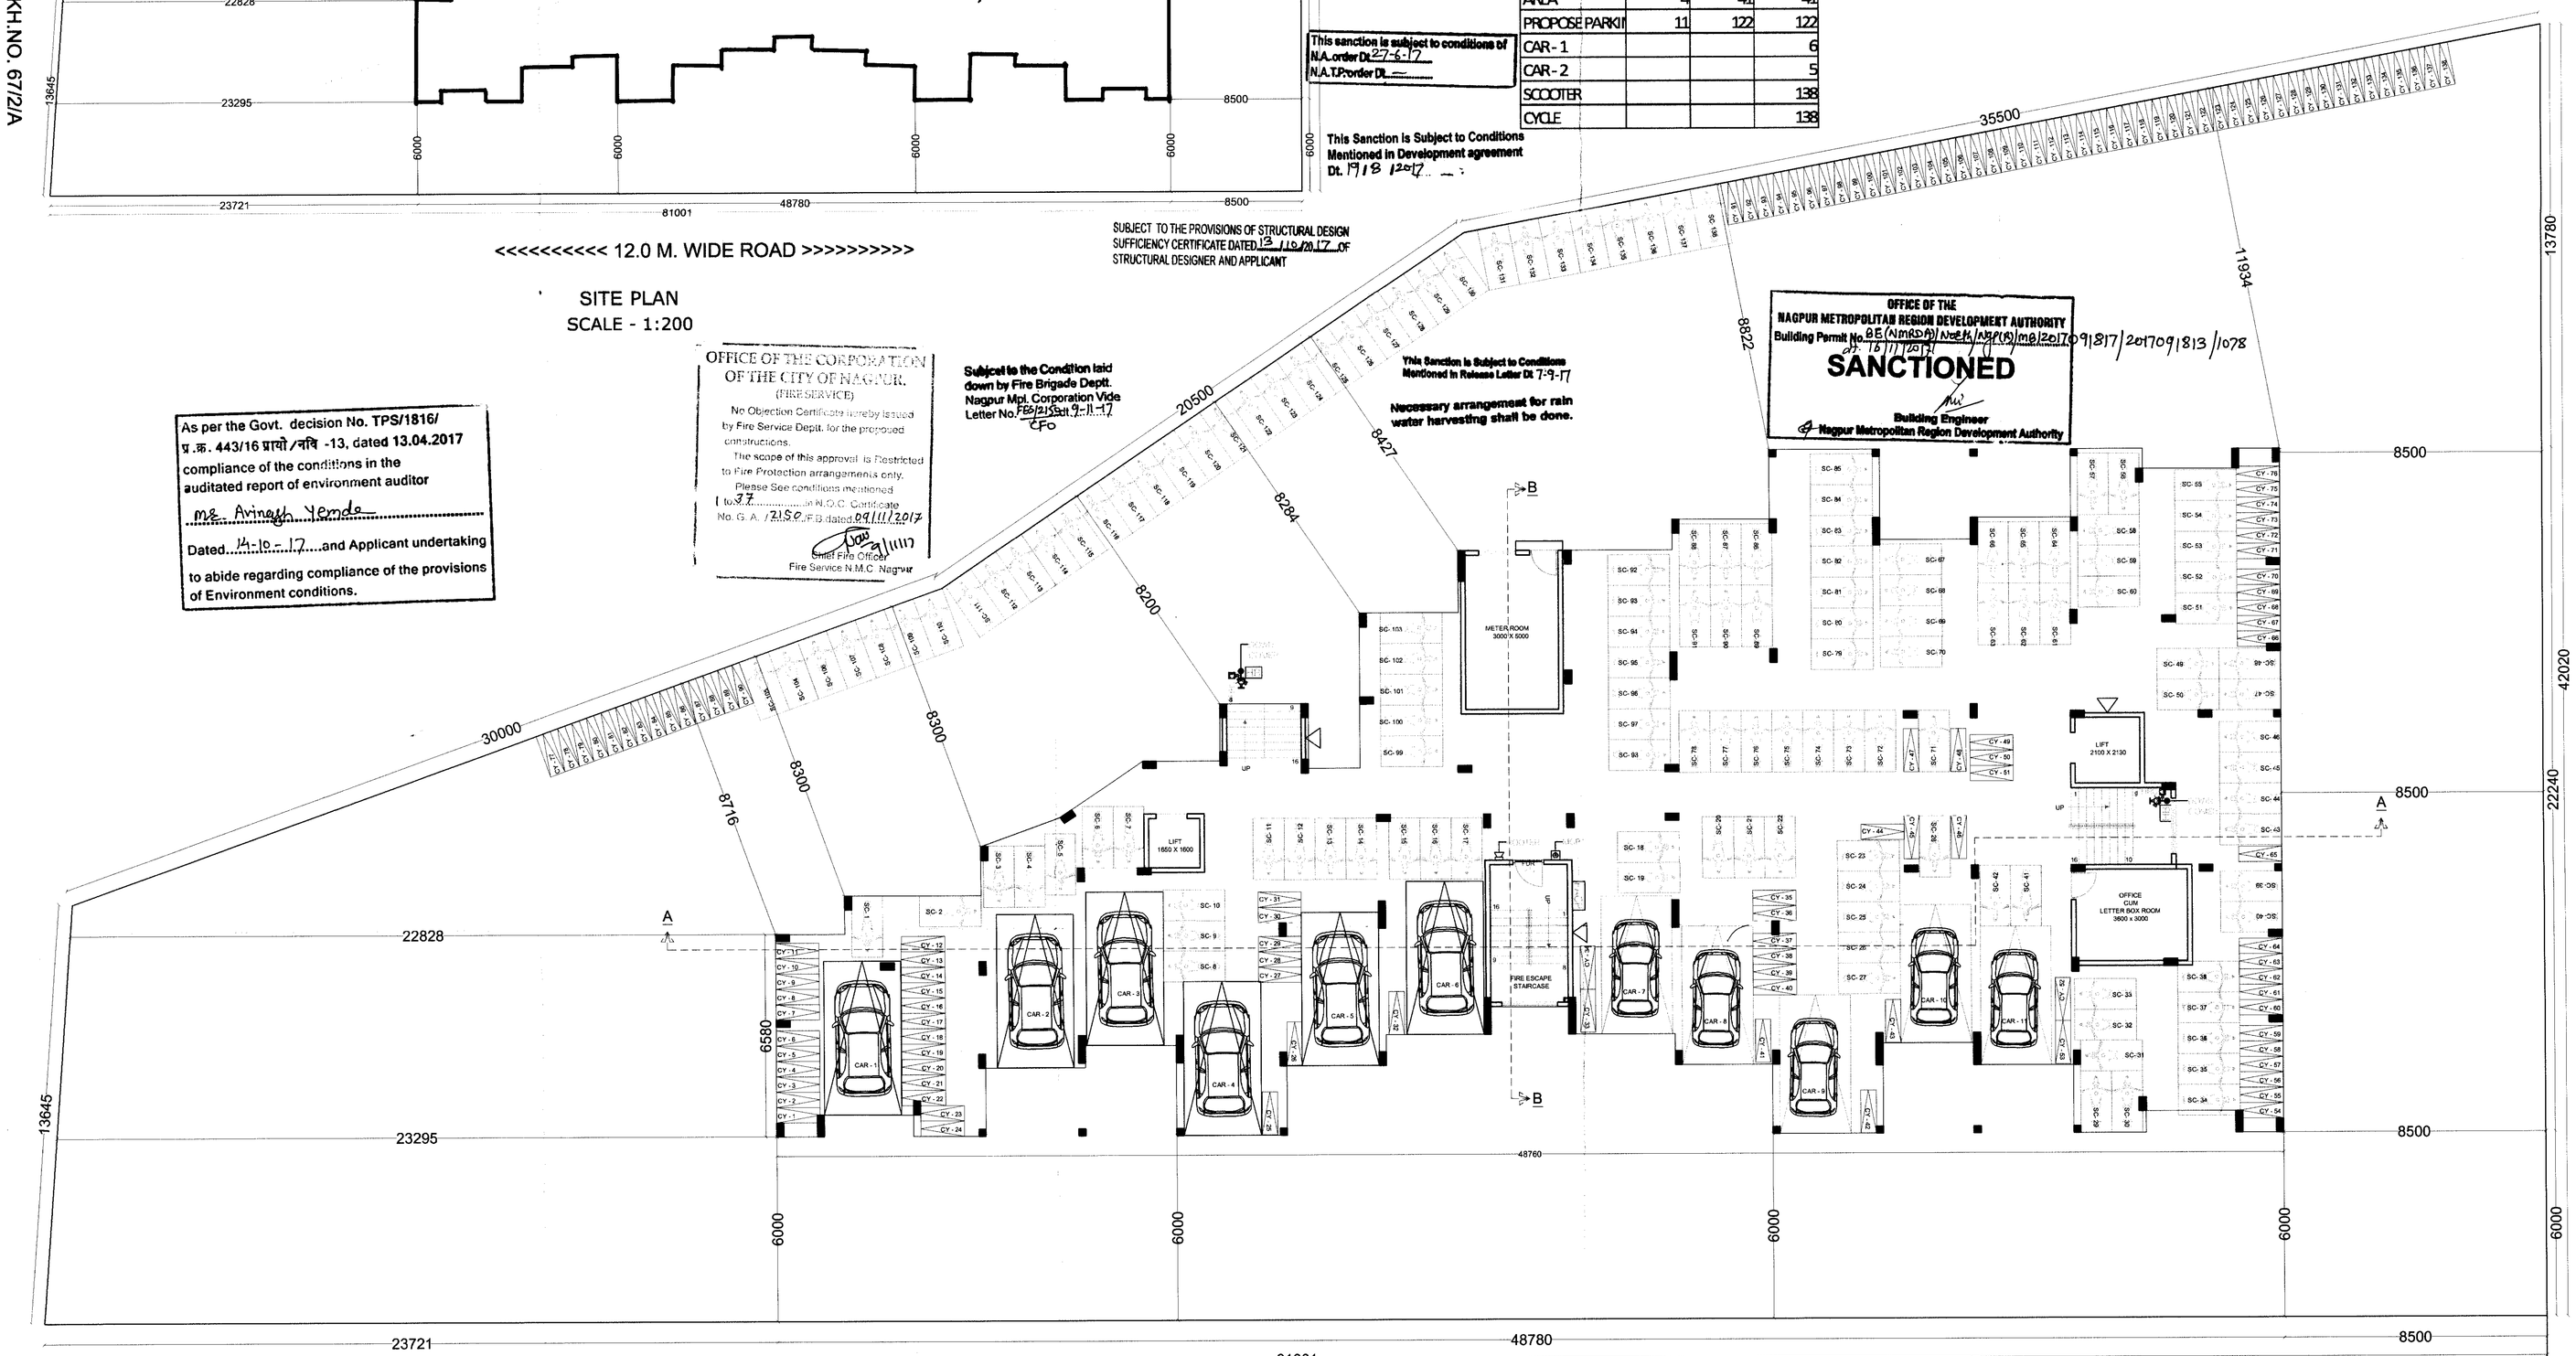


JOB TITLE
PLAN SHOWING PROPOSED MULTI FAMILY DWELING UNIT, ON PLOT NO.5 KH NO.67/2/B,PH NO. 12, MOUZA-GODHNI(RLY), TAHSIL-NAGPUR (RURAL), DIST - NAGPUR. BELONGS TO M/S SHREE DEVELOPERS THROUGH ITS PROPRIETOR MR. CHANDRASHEKHER KALE

1/4

SCHEDULE OF OPENINGS :

CODE	SIZE	SILL LVL.	LTL. LVL.	REMARKS
W	1800 x 1500	600	2100	TW.FRAMED WINDOW
W1	1500 x 1800	300	2100	TW.FRAMED WINDOW
W2	1000 x1500	600	2100	TW.FRAMED WINDOW
W3	1200 x900	1200	2100	TW.FRAMED WINDOW
V	600 x 450	------	2100	TW.FRAMED WINDOW
D	1065 x 2100	------	2100	T.W. DOOR
D1	915 x 2100	------	2100	T.W. DOOR
D2	750 x 2100	------	2100	T.W. DOOR
FGW	FULL LENGTH	900	2100	FULLY GLAZED WINDOW

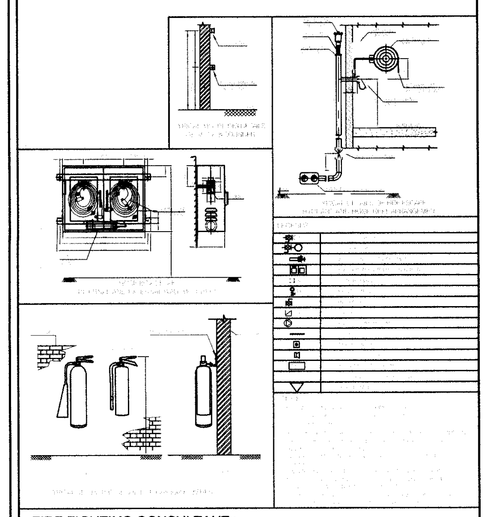

FIRE FIGHTING CONSULTANT :

\PS LOGO.png
PS ENGINEERING SERVICES
A-3/68, Opp. Aasha Mangal Karyalaya, Pushpagandha Apartemnt, Khare Town, Dharampeth, Nagpur-440 010
Mo. No :- 7767000220, E-Mail : psengg23@gmail.com

REFERENCE :

PLOT BOUNDRY SHOWN IN THUS
PROPOSED CONSTRUCTION SHOWN IN THUS

DRAWING TITLE
SUBMISSION DWG.

Architect's Sign.
Ar. LOKESH W. KADU
C.O.A. No : CA / 2007/ 39381

Client's Sign.
M/S SHREE DEVELOPERS
THROUGH ITS PROPRIETOR
MR. CHANDRASHEKHER KALE

C.O.A. REG. NO	N.I.T. REG. NO	N.M.C. REG. NO
CA /2007/ 39381	2140	R-402
1 : 100 & 1 : 200	S W E N	DEALT BY GIRISH
DATE =01-11-17		CHECKED BY GIRISH

Note - ALL DIMENSIONS ARE IN MM.

Architecture Planning Interior
Ar. Lokesh W. kadu
+ 91 9823872384
Emanate Design
Block No. 9A, A Wing (JB Wing), Mangalwari Complex, Sadar, Nagpur
cell : + 91 7276384238, E-mail emanatedesign9@gmail.com