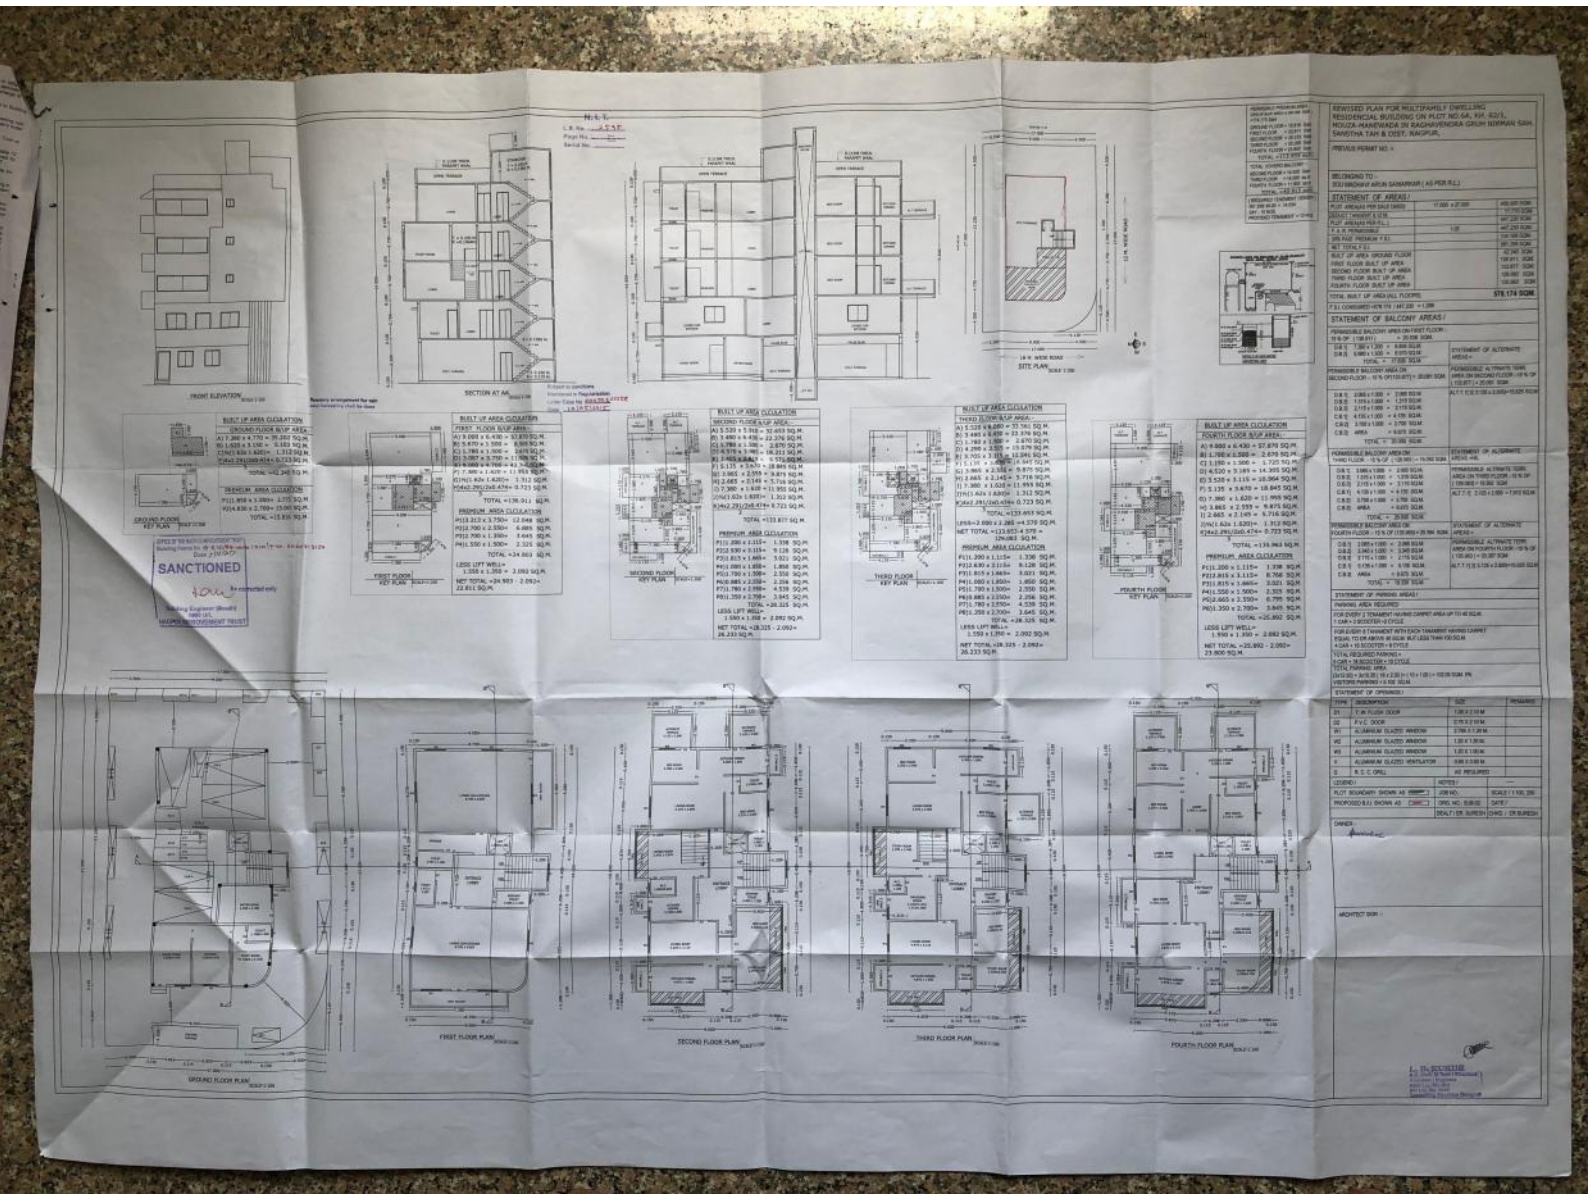

FRONT ELEVATION
SECTION AT AA
SITE PLAN
GROUND FLOOR KEY PLAN
FIRST FLOOR KEY PLAN
SECOND FLOOR KEY PLAN
THIRD FLOOR KEY PLAN
FOURTH FLOOR KEY PLAN
SANCTIONED
GROUND FLOOR PLAN
FIRST FLOOR PLAN
SECOND FLOOR PLAN
THIRD FLOOR PLAN
FOURTH FLOOR PLAN