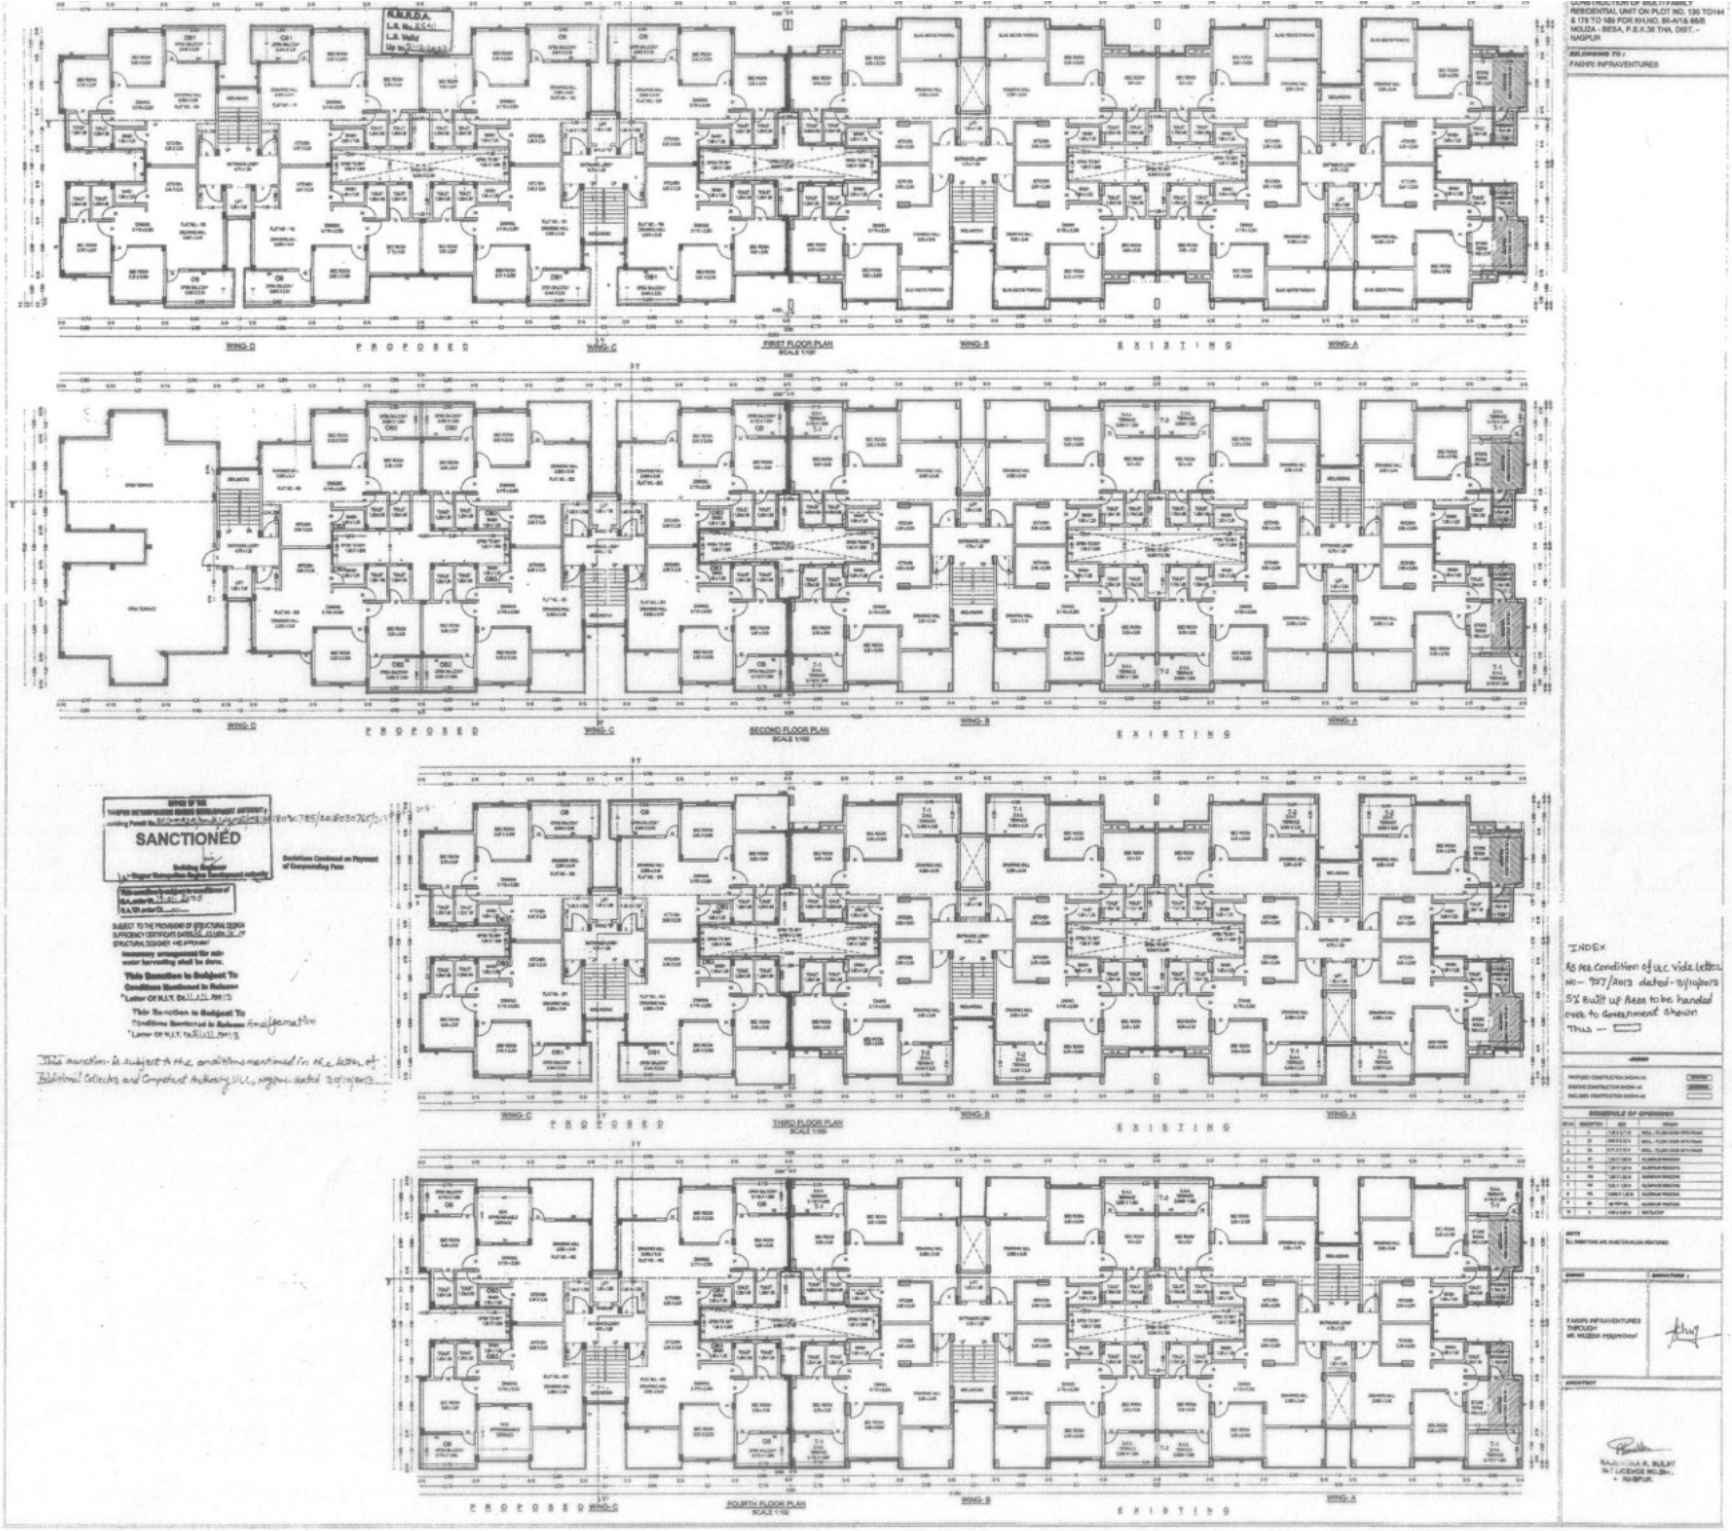

WING-D
PROPOSED
WING-C
FIRST FLOOR PLAN
WING-B
EXISTING
WING-A
SECOND FLOOR PLAN
THIRD FLOOR PLAN
FOURTH FLOOR PLAN
SANCTIONED
Deviations Condoned on Payment of Compounding Fees
This Sanction is Subject To Conditions Mentioned in Release
This Sanction is Subject To Conditions Mentioned in Release
Amalgamation
This sanction is subject to the conditions mentioned in the letter of Additional Collector and Competent Authority ULC, Nagpur dated 30/10/2013
INDEX
As per condition of ULC vide letter No- 927/2013 dated- 31/10/2013
5% Built up Area to be handed over to Government shown
Thus —
SCHEDULE OF OPENINGS
FAKHRI INFRAVENTURES THROUGH MR. NIZZAM PRAMANIK