

Signature valid
Digitally signed by DIPAK GAHINA MORE
Date: 2021.03.09 14:36:40 IST
Reason: Approved Drawing Plan
Location: Washim Municipal Council

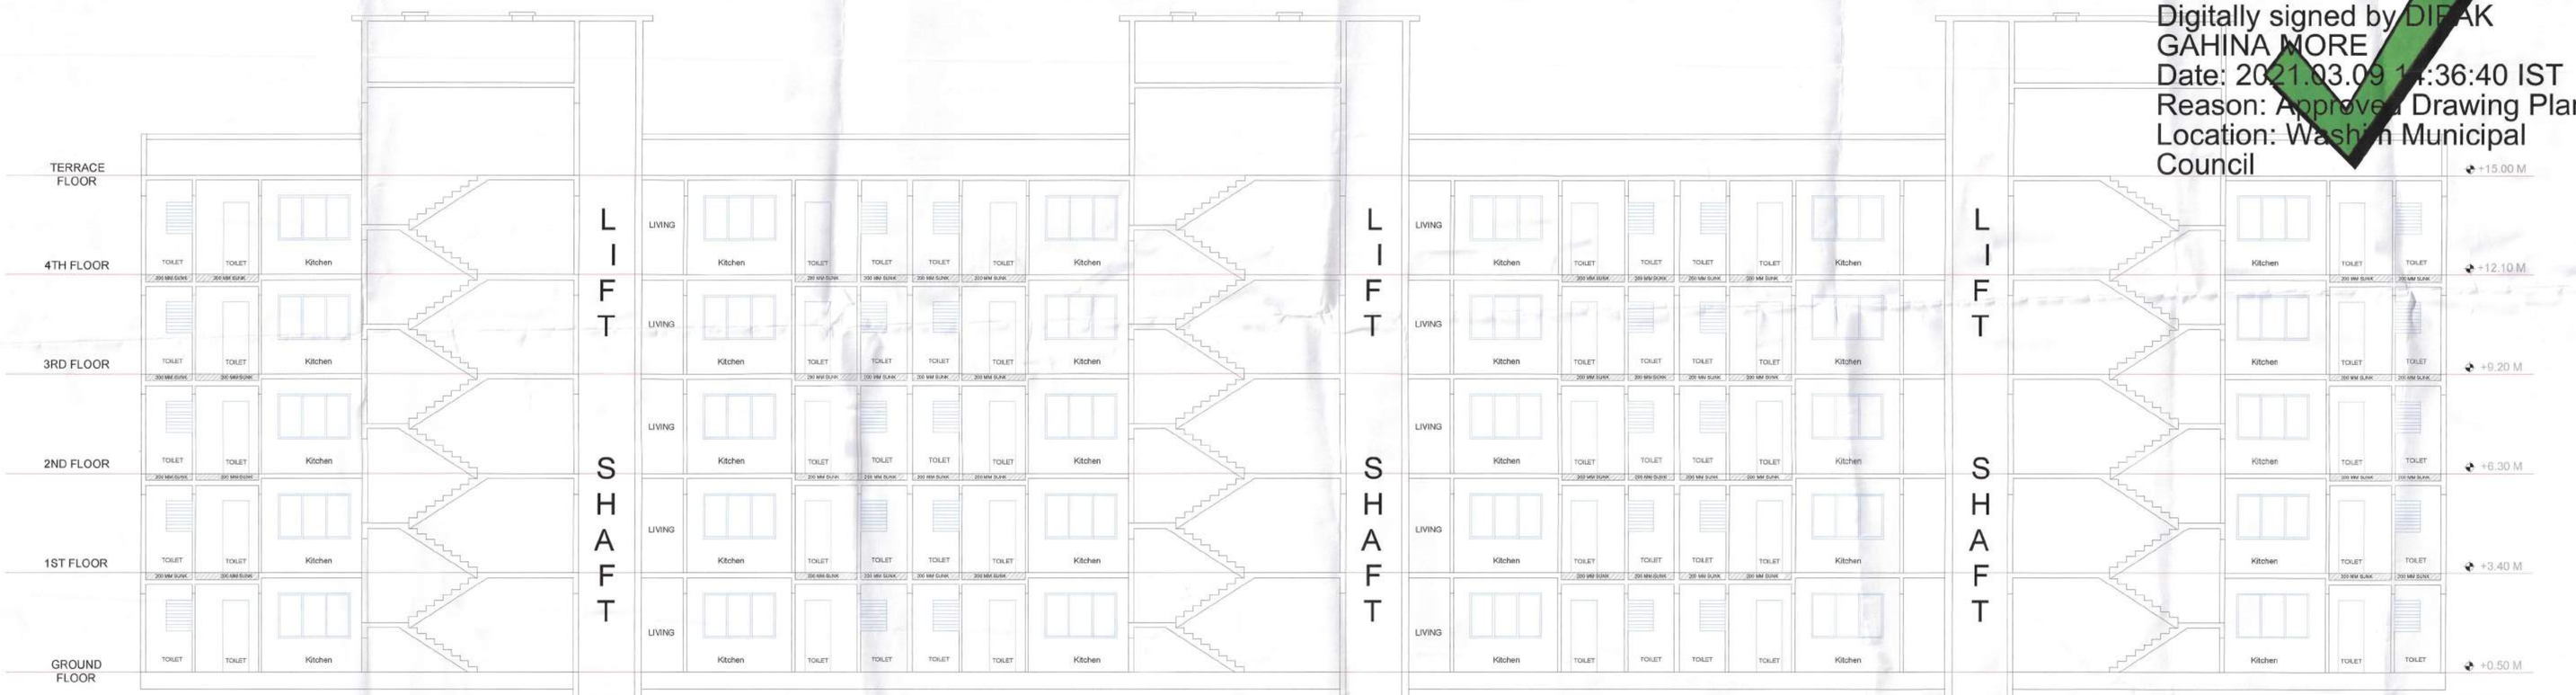

SECTION - A A'
BLD. I,J & K

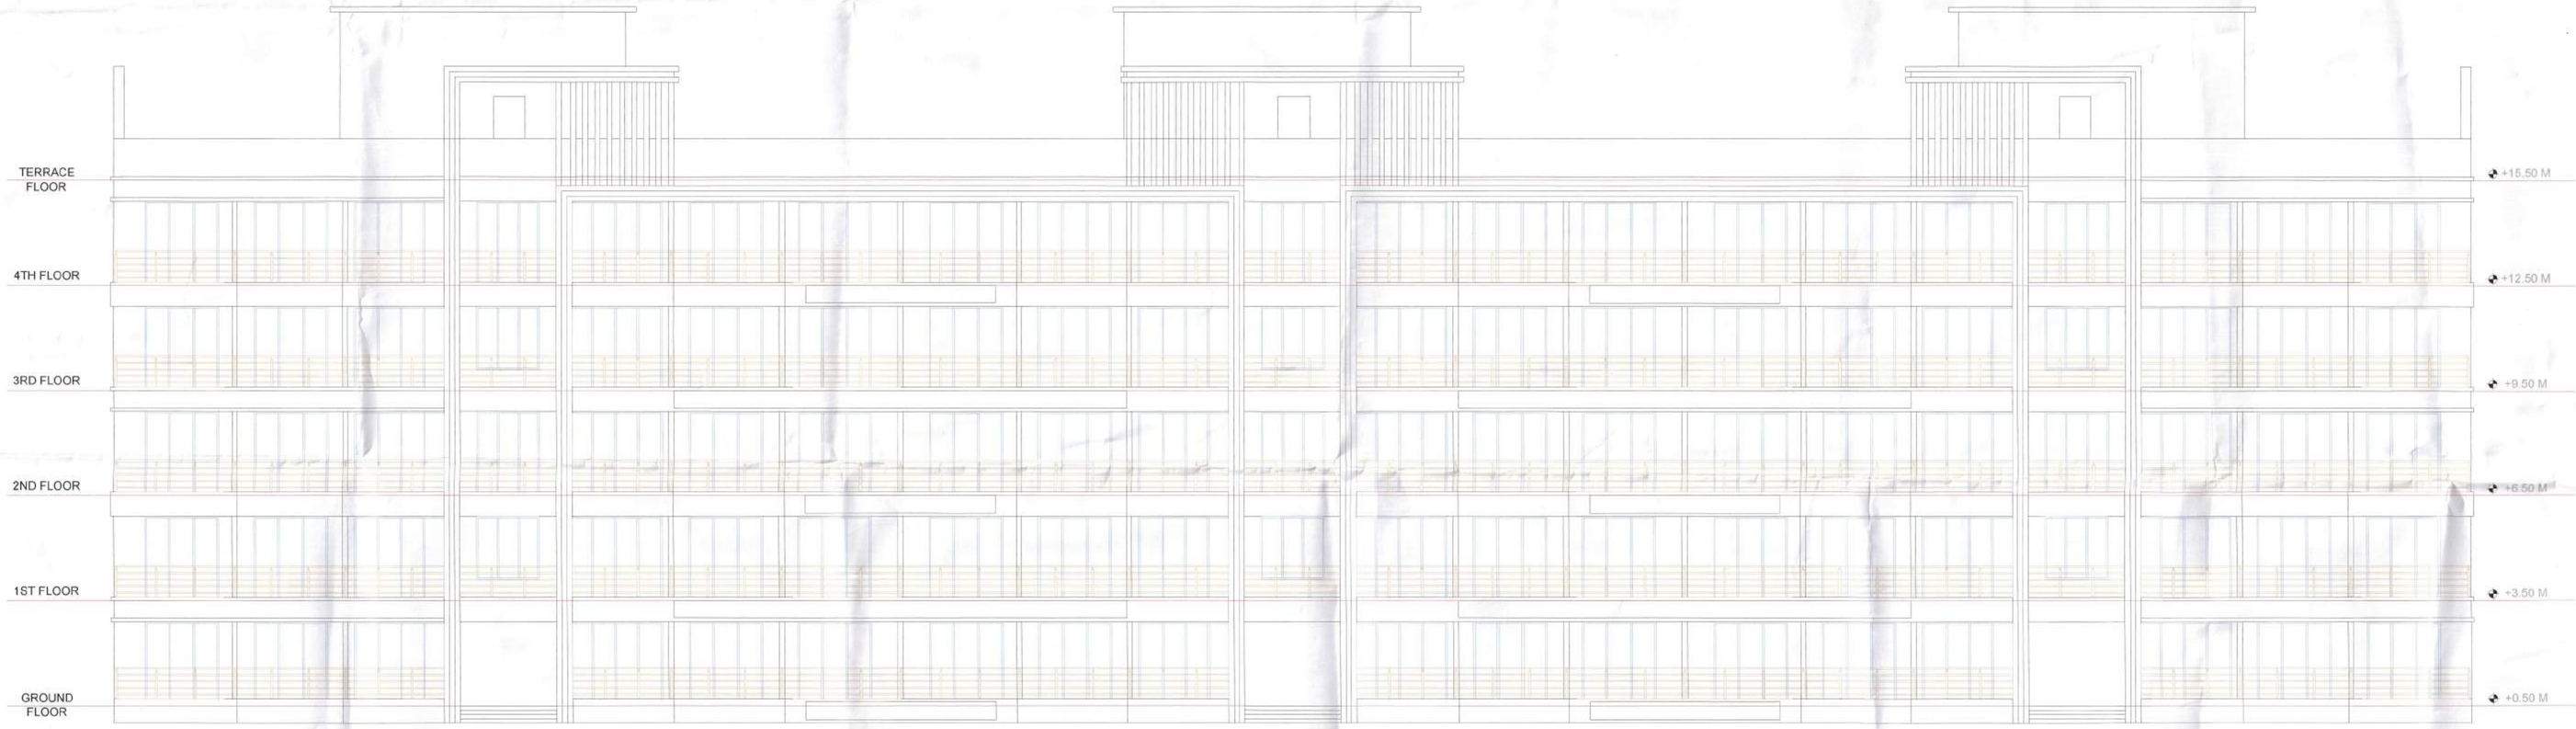

FRONT ELEVATION
BLD. I, J & K