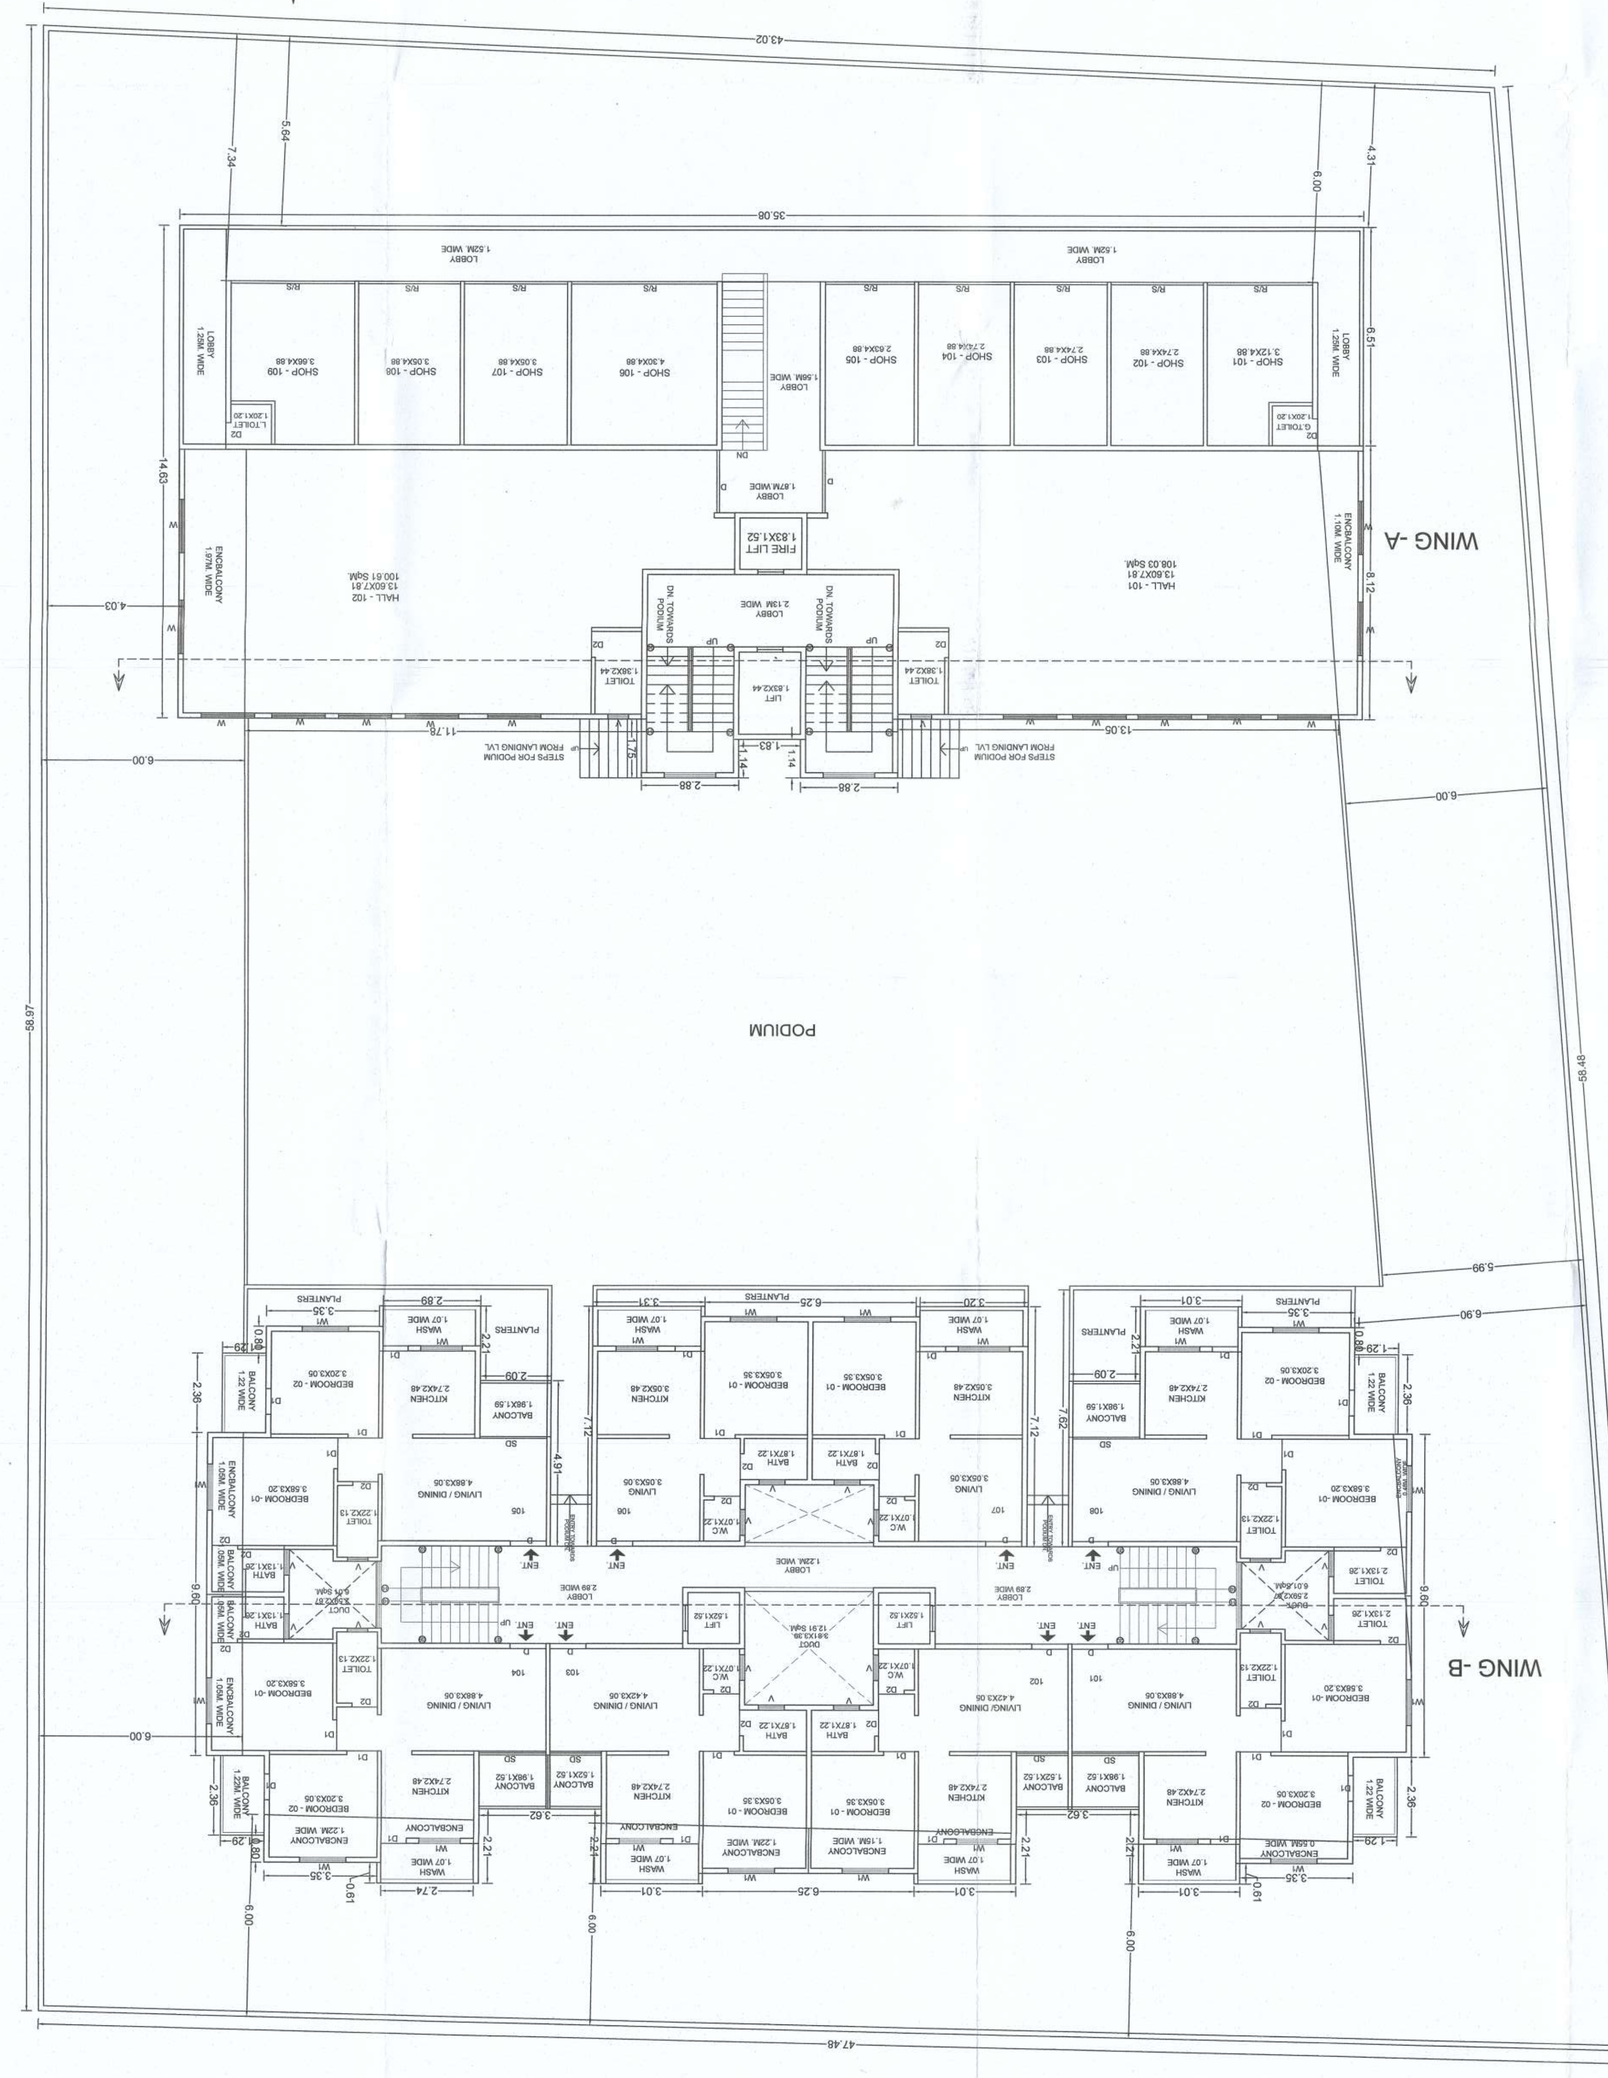
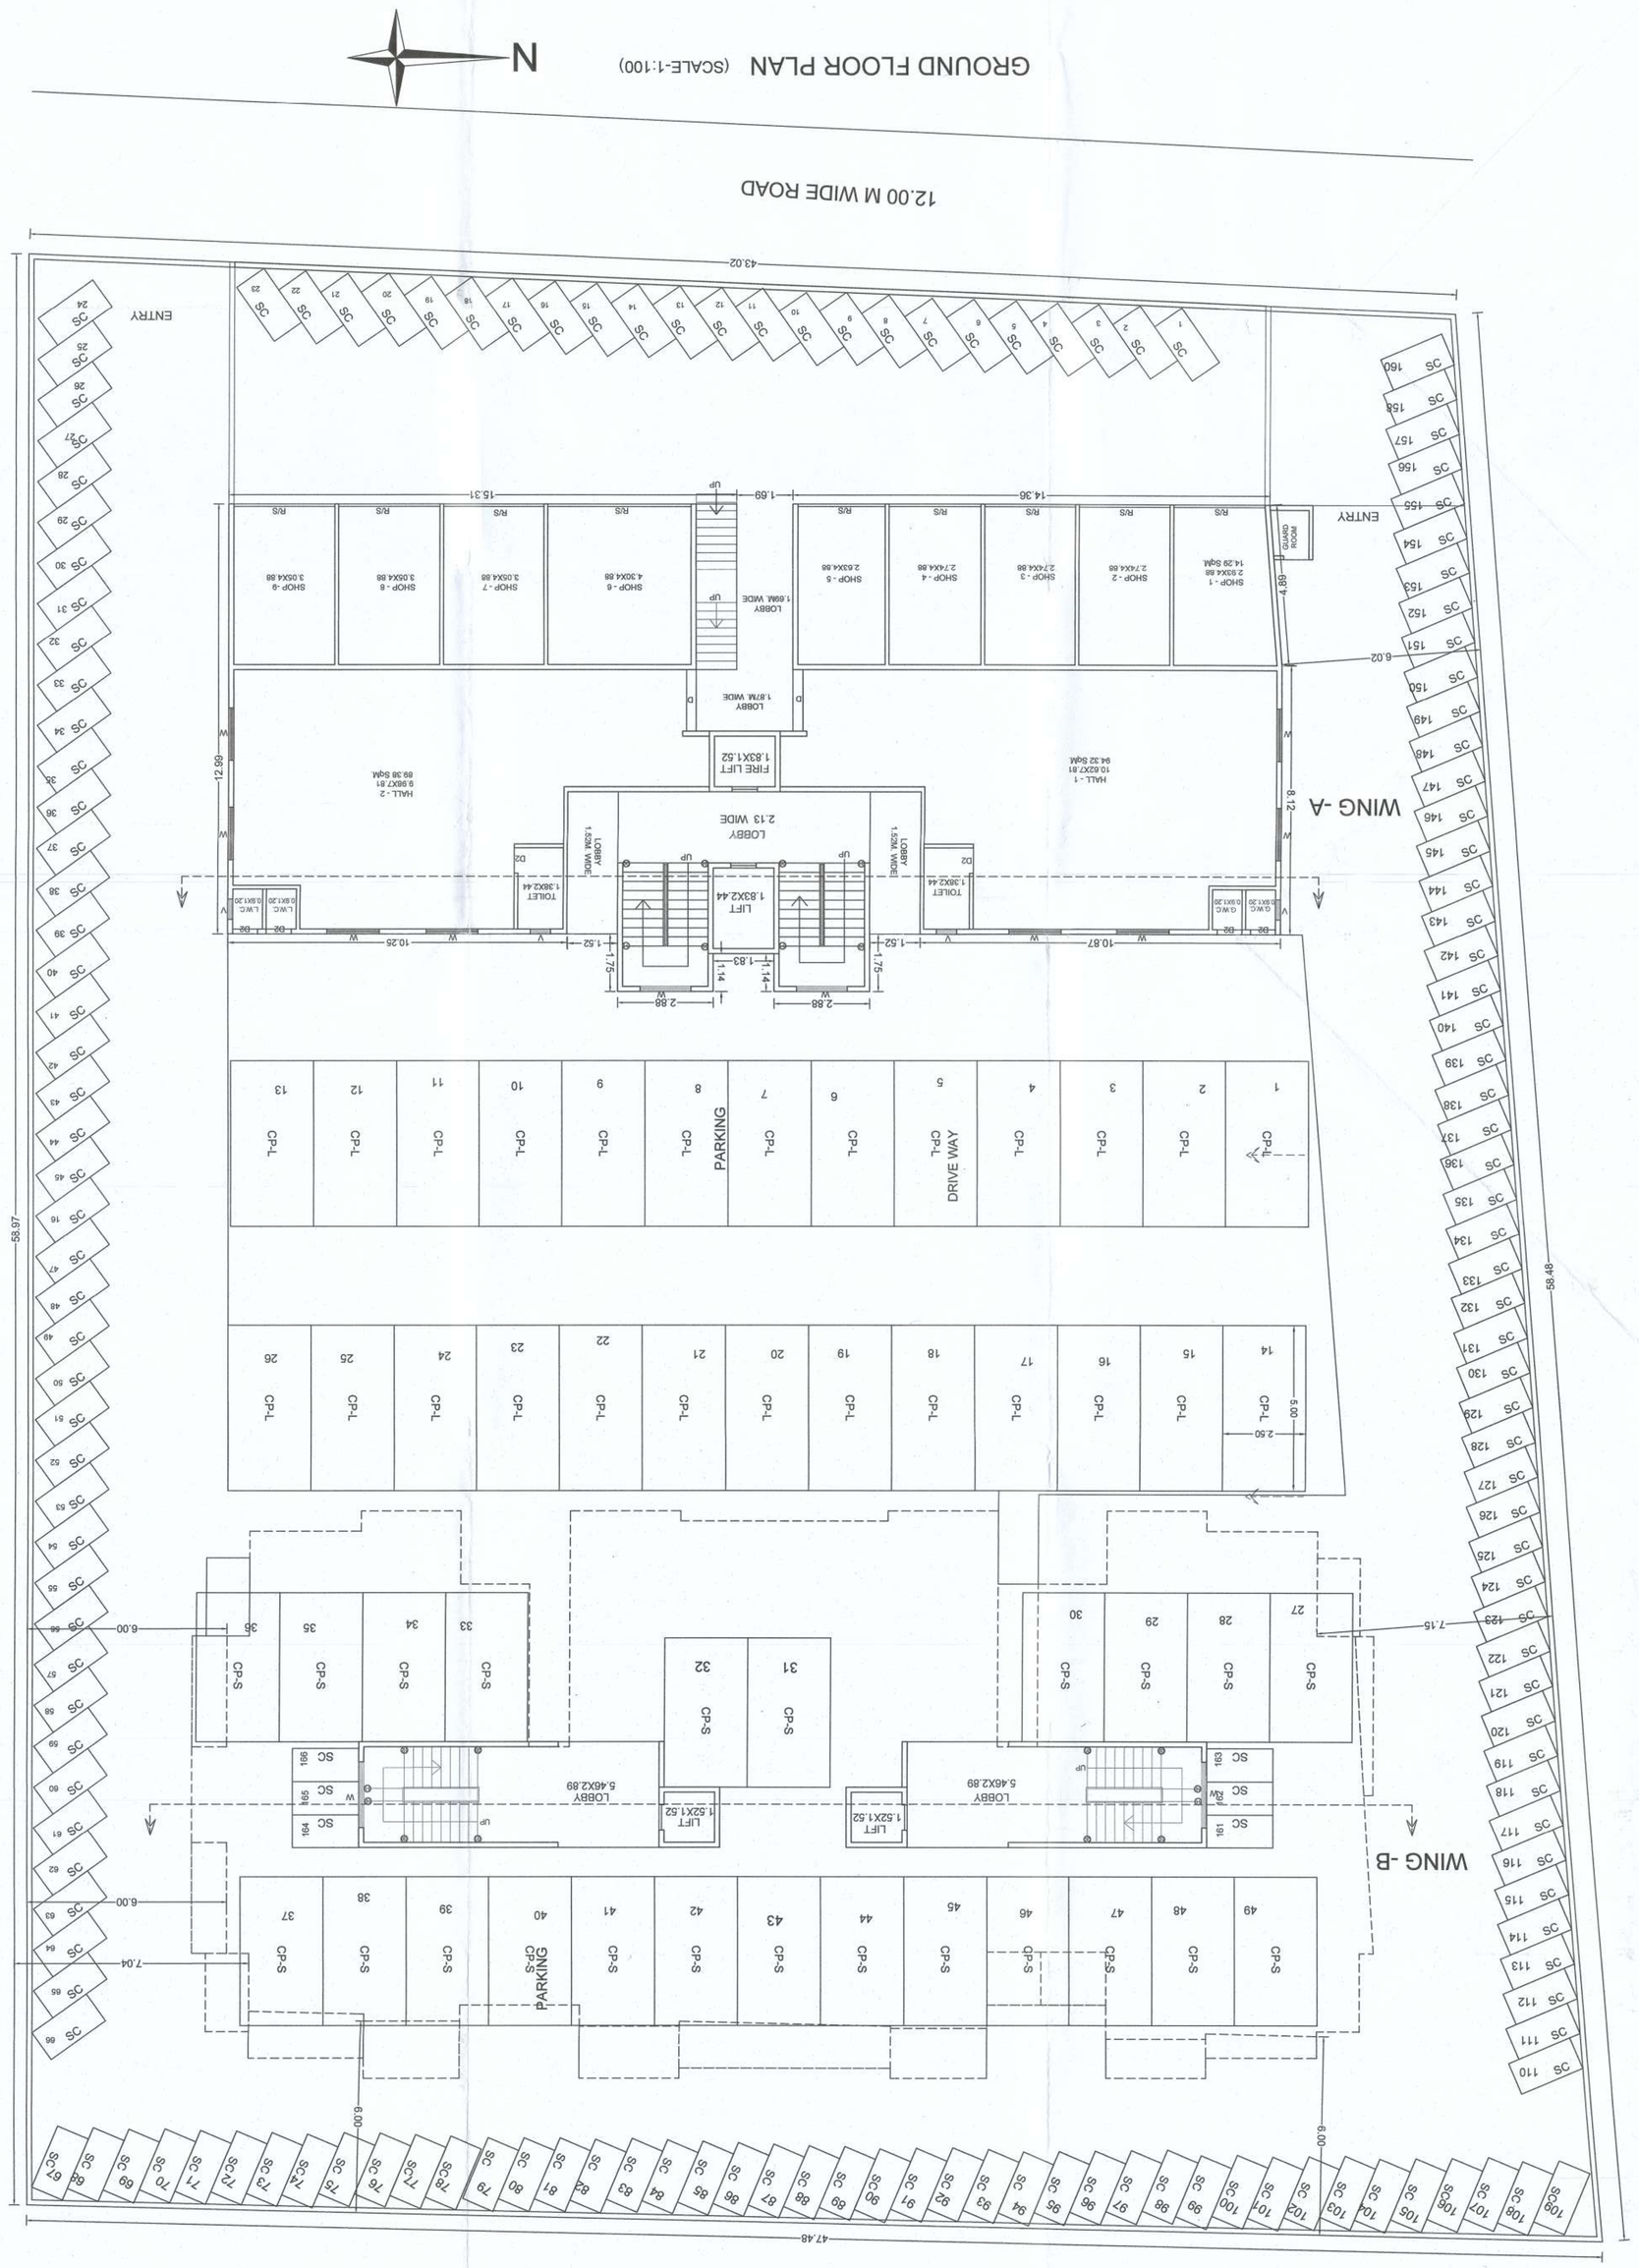



GROUND FLOOR PLAN
(SCALE-1:100)
N
12.00 M WIDE ROAD
WING -A
WING -B
ENTRY
LOBBY
2.13 WIDE
LOBBY
1.65M WIDE
LOBBY
1.83M WIDE
LOBBY
1.5M WIDE
LOBBY
1.5M WIDE
LOBBY
1.5