



NAGPUR IMPROVEMENT TRUST

APPENDIX 'H'

FORM FOR OCCUPANCY CERTIFICATE

No. D.O. (West)/OCCU.PERMIT/ 1844

Nagpur, Dated: 21/12/2021

To,

SHRI DHANANJAY DAULATRAO PUND &
SHRI SHANTANU DHANANJAY PUND
C/O ATUL S. CHARDE, PLOT NO. 89,
SHIVAJI NAGAR, NAGPUR-440010.

Architect Licensed Engineer :- Shri Kishor Chiddarwar
Architect Reg. No. NIT-276.

Structural Engineer/Supervisor :- Shri. Prashant Upasani

The full development work of building on Plot No. 6 at Kh. No. 83/1, 83/2
Mouza-Borgoan, Tah-Nagpur has been completed under the supervision of Architect
Shri Kishor Chiddarwar having N.I.T. Licensed No. 276 may be occupied fully for
G + 4th floor on the following conditions :-

1. As per sanctioned Building Permit No. BE(WEST)/Case No. AB-3427/
Tracking No. 2016080656/9249/401, Date : 10/11/2016
1. Construction of G+4th floor for Residential use only.

Enclosers :- Approved Sewer Line Plan is enclosed.


Divisional Officer (West)
Nagpur Improvement Trust, Nagpur.

Copy submitted to :-

Building Engineer (West), Nagpur Improvement Trust, Nagpur for information
please.

SEWER LINE PLAN OF RESIDENTIAL BUILDING ON PLOT NO. 6, KH. NO. 83/1 & 83/2, CITY SURVEY NO. 319, SHEET NO. 15, MOUZA-BORGAON, TAH. & DIST. NAGPUR

BELONGING TO:
SHRI. DHANANJAY DAULATRAO PUND
SHRI. SHANTANU DHANANJAY PUND

PLOT NO. 07


PLOT NO. 06

PLOT NO. 1 & 2

INDEX

- 1) IC-1 = INSPECTION CHAMBER SIZE 300x300MM SHOWN IN -
- 3) RWC = RAIN WATER CHAMBER SIZE 400x400MM SHOWN IN -
- 4) MAIN SEWER LINE SHOWN IN -
- 5) RAIN WATER LINE SHOWN IN -

OWNER

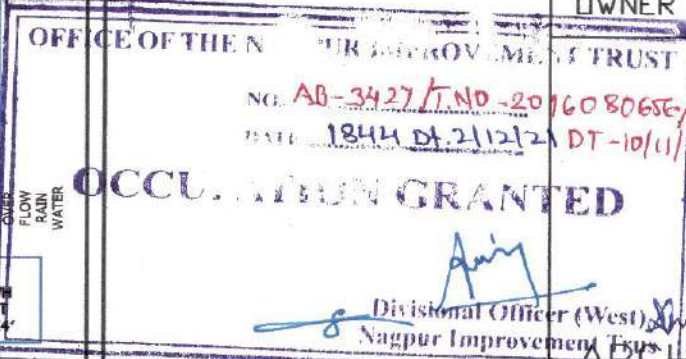

Ar. KISHOR V. CHIDARWAR
B.Arch., M.C.A., M.Tech (I)
ARCHITECT & INTERIOR DESIGNER
Reg. No.: CA/88/10400
NMRDA/CA/86/10400/138


ARCHITECT

Mr. K.V. CHIDARWAR

1:100	DATE	DEALT
SCALE	19/10/2021	
01/01		
DRG. NO.	JOB. NO.	

AR. KISHOR CHIDARWAR
B.Arch; M.TECH [I]
ARCHITECT AND INTERIOR DESIGNER
'Himalaya Enclave'
Mezzanine Floor, 1, N. A. Road
Opp. L. A. D. College
Shivaji Nagar, Nagpur - 10
PH.NO: (O) 2249739, 6536016
(MO) 9823011094

AR. KISHOR CHIDARWAR

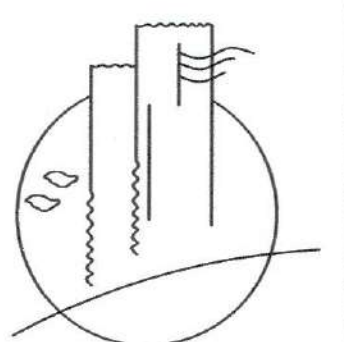

<<<< 9.00M. WIDE ROAD >>>>

SEWER LINE PLAN
(SCALE 1:100)