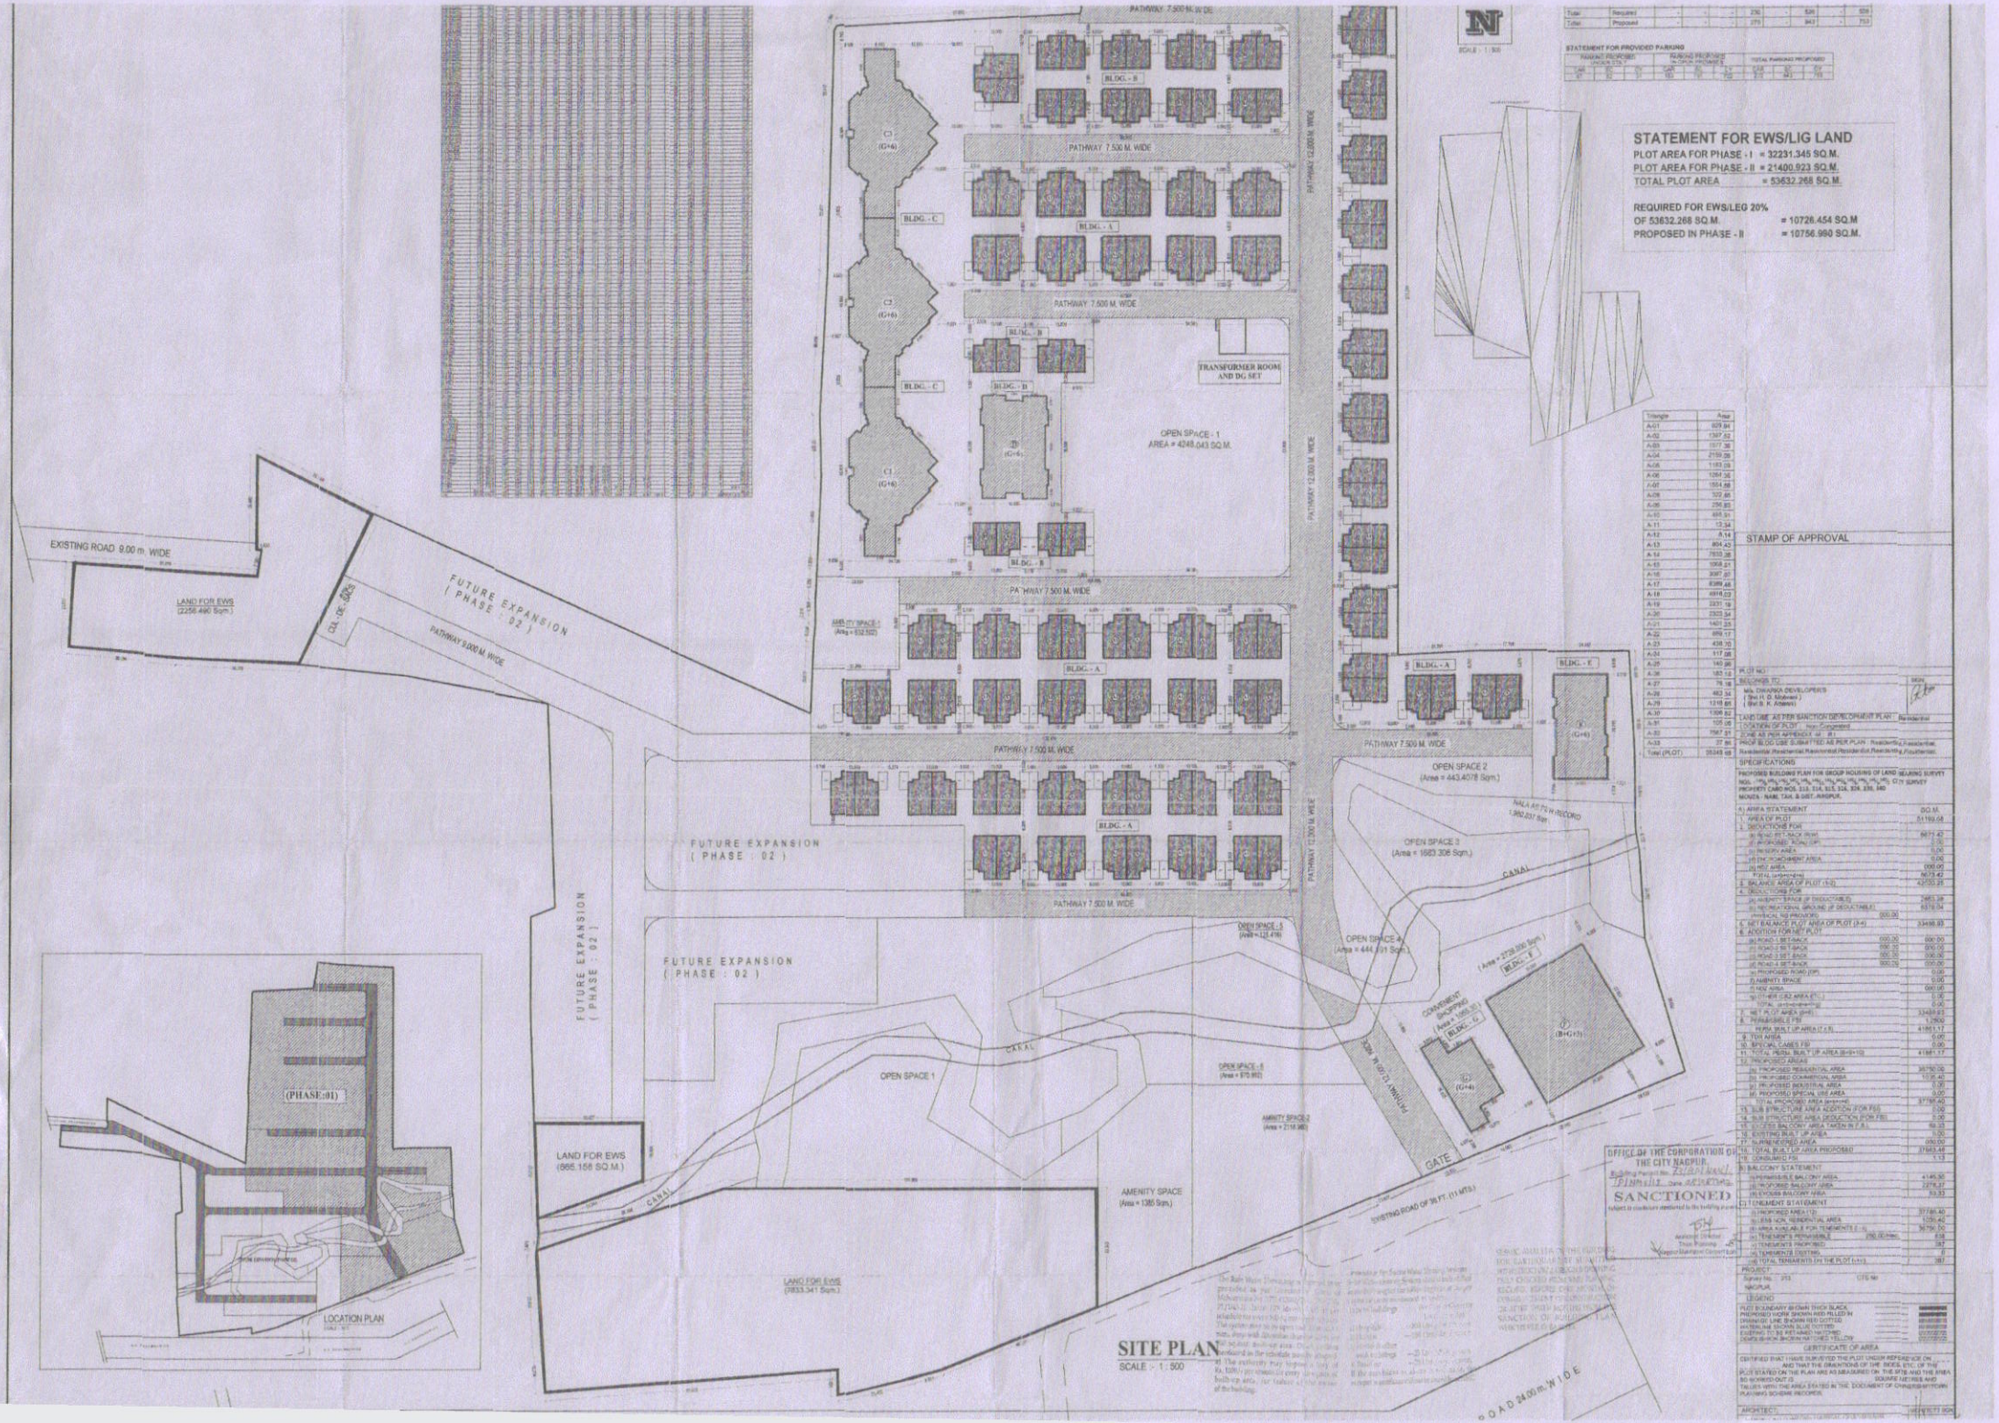
STATEMENT FOR EWS/LIG LAND
PLOT AREA FOR PHASE - I = 32231.345 SQ.M.
PLOT AREA FOR PHASE - II = 21400.923 SQ.M.
TOTAL PLOT AREA = 53632.268 SQ.M.
REQUIRED FOR EWS/LEG 20%
OF 53632.268 SQ.M. = 10726.454 SQ.M
PROPOSED IN PHASE - II = 10756.990 SQ.M.
STAMP OF APPROVAL
SANCTIONED
SITE PLAN
SCALE :- 1: 500
LOCATION PLAN
(PHASE:01)
EXISTING ROAD 9.00 m. WIDE
LAND FOR EWS (2256.490 Sqm.)
FUTURE EXPANSION (PHASE : 02)
PATHWAY 9.000 M. WIDE
PATHWAY 7.500 M. WIDE
PATHWAY 12.300 M. WIDE
BLDG. - A
BLDG. - B
BLDG. - C
BLDG. - E
TRANSFORMER ROOM AND DG SET
OPEN SPACE - 1 AREA = 4248.043 SQ.M.
OPEN SPACE 2 (Area = 443.4078 Sqm.)
OPEN SPACE 3 (Area = 1983.306 Sqm.)
OPEN SPACE 4 (Area = 444.311 Sqm.)
OPEN SPACE 1
AMENITY SPACE (Area = 1385 Sqm.)
LAND FOR EWS (666.158 SQ.M.)
LAND FOR EWS (3833.341 Sqm.)
CANAL
EXISTING ROAD OF 36 FT. (11 MTS.)
GATE
ROAD 24.00 m. WIDE