NAGPUR IMPROVEMENT TRUST

APPENDIX 'H'

FORM FOR OCCUPANCY CERTIFICATE

No. D.O. (West)/OCCU.PERMIT/ 933 Nagpur, Dated: 30/7/2021

To,

M/s Shrichakra Builders & Developers
Through P.O.A. Holder Devang Developers LLP
Shri. Hemlal Harikishan Nadiyana
R/o 32-A-1, Pandey Layout,
Khamla Road,
Nagpur-440025

Architect Licensed Engineer :- Shri Milind Nadiyana & Associates
Architect Reg. No. NIT-1193

Structural Engineer/Supervisor :- Shri V.P. Kalambe
NIT L.No. - 2577


The full development work of building on **Plot No. Land at Kh. No. 53/15, Mouza - Borgaon, Tah-Nagpur** has been completed under the supervision of **Architect Shri Milind Nadiyana & Associates** having **N.I.T. Licensed No. 1193** may be occupied fully for **G + 10th Floor** on the following conditions :-

1. As per sanctioned **Building Permit No. B.E./(West)/Case No. AB-W-215/Tracking No. 2018060757/286, Dated 03/11/2018**.
2. Construction of **G+10th Floor** for Residential use only.

Enclosers :- Approved Sewer Line Plan is enclosed.

Divisional Officer (West)
Nagpur Improvement Trust, Nagpur.

Copy submitted to :-
Building Engineer (West), Nagpur Improvement Trust, Nagpur for information please.

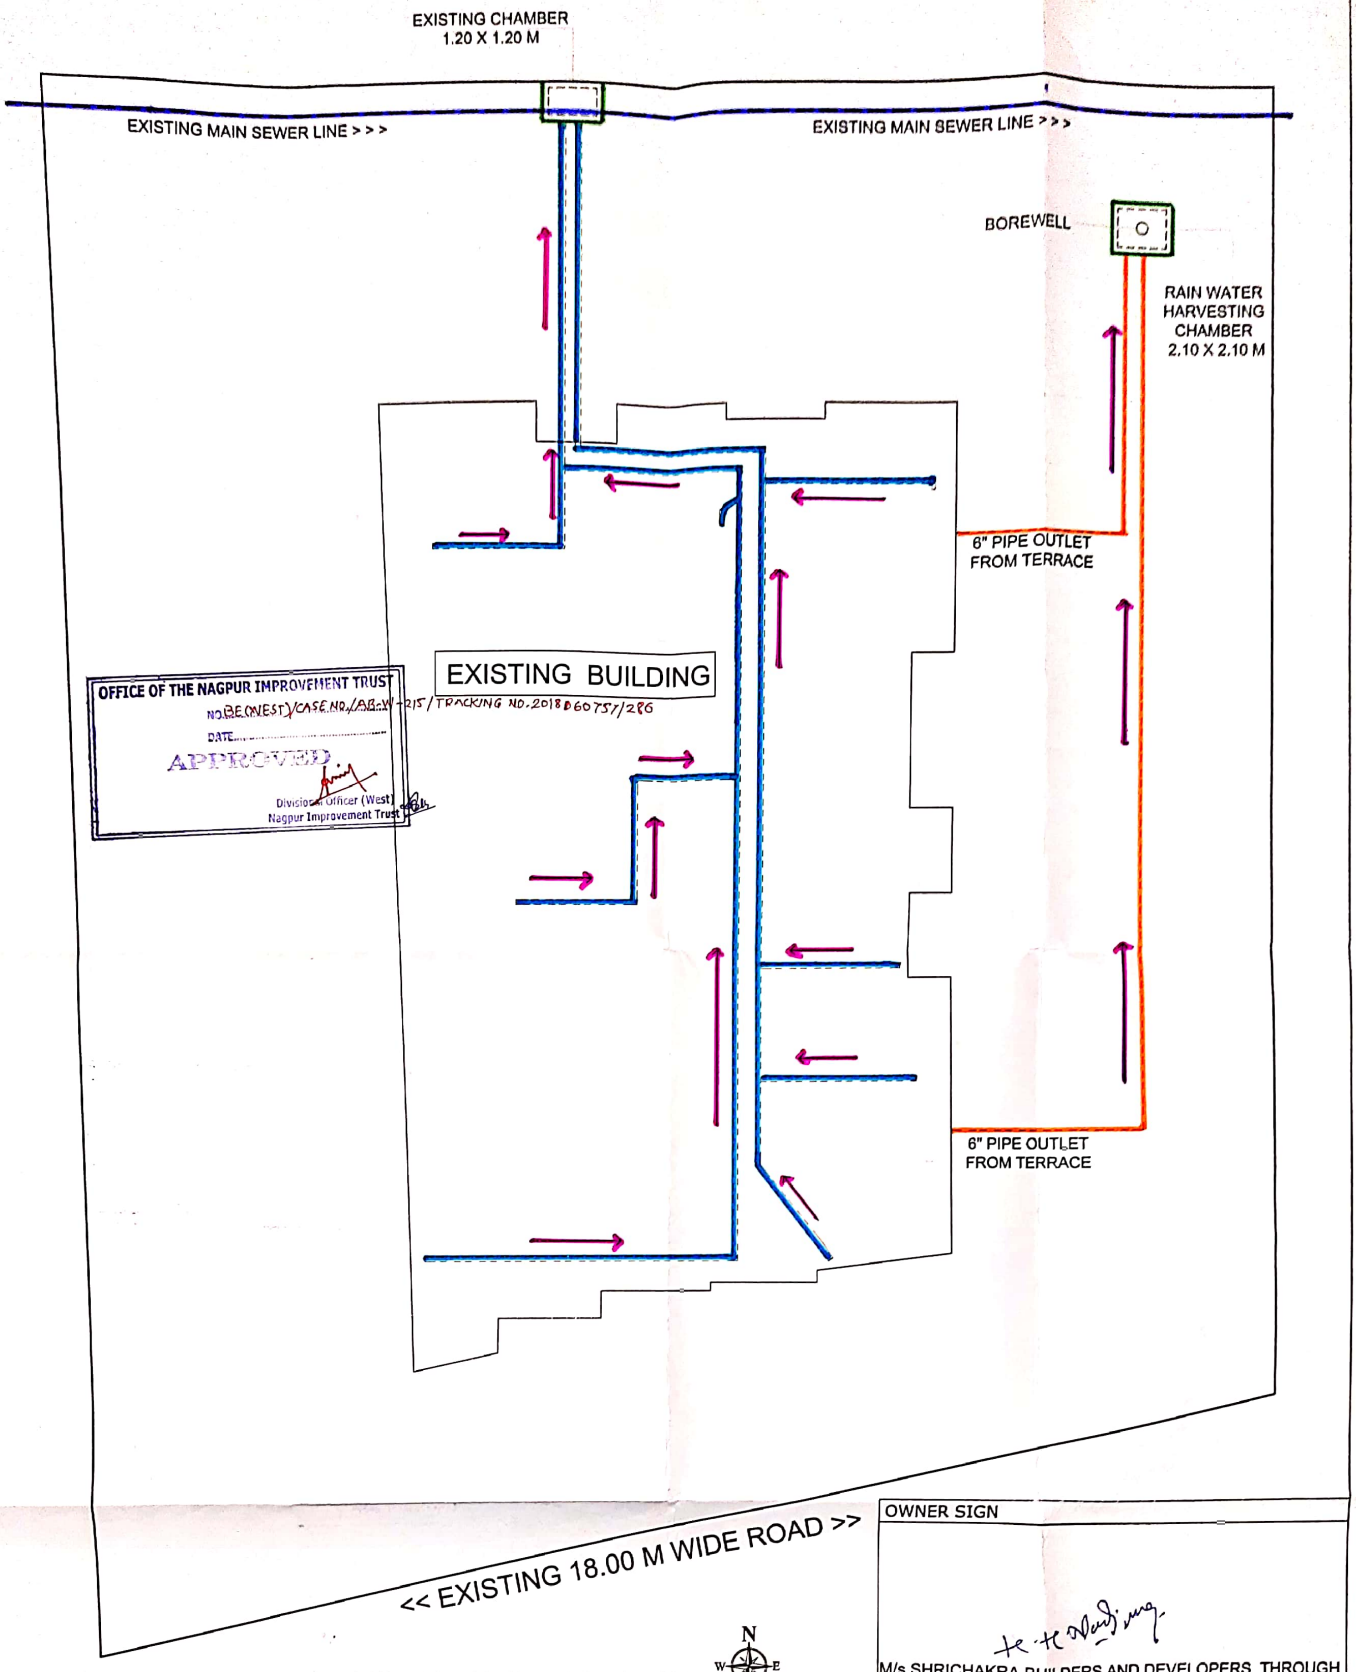

EXISTING SEWER LINE PLAN

N
W E
S

OWNER SIGN

M/s SHRICHAKRA BUILDERS AND DEVELOPERS THROUGH P.O.A. HOLDER DEVANG DEVELOPER LLP
HEMAL H. NADIYANA

INDEX -

	CHAMBER
	SLOPE DIRECTION SHOWN
	PLOT BOUNDARY SHOWN THICK BLACK
	EXISTING MAIN SEWER LINE
	EXISTING 8" DIA SWR PIPE LINE
	EXISTING 6" DIA SWR PIPE LINE

PROJECT

EXISTING SEWER LINE PLAN FOR MULTI FAMILY RESIDENTIAL BUILDING PLAN SHOWING ON RETAINABLE LAND IN KH.NO. 52/7, 53/2, 53/7, 53/15 MOUZA -BORGAON BELONGS TO : M/s SHRICHAKRA BUILDERS AND DEVELOPERS THROUGH P.O.A. HOLDER DEVANG DEVELOPER LLP HEMAL H. NADIYANA

ARCHITECT SIGN

MILIND NADIYANA & ASSOCIATES

MILIND NADIYANA & ASSOCIATES
CA/2000/78814
M.C.S. No. 1193
NMC L.S. No. R 124
ARCHITECT

Scanned with OKEN Scanner