

I.M.R.D.A.
L.S. No. **832**
L.S. Valid
Up to **31-12-2025**

Assistant Engineer
N.M.R.D.A.

This sanction is subject to conditions of
N.A. order Dt. 27-9-2018
N.A.T.P. order Dt. —



SUBJECT TO THE PROVISIONS OF STRUCTURAL DESIGN
SUFFICIENCY CERTIFICATE DATED 20/5/2019 OF
STRUCTURAL DESIGNER AND APPLICANT

Subject to the provisions of structural drawings submitted by applicant.

Subject to Condition of
N.O.C. from Airport Authority
Dt 18/4/19

This Sanction is Subject to Condition that Flats shall be released as per Condition No. 18(a-e) of the Development Agreement Dt. 26/2/19

subject to the condition that Developer/Applicant shall construct sewage treatment plant (STP) as per the required norms of Maharashtra Pollution Control Board and shall submit the NOC from MPCB without compliance of same occupation permission shall not be issued.

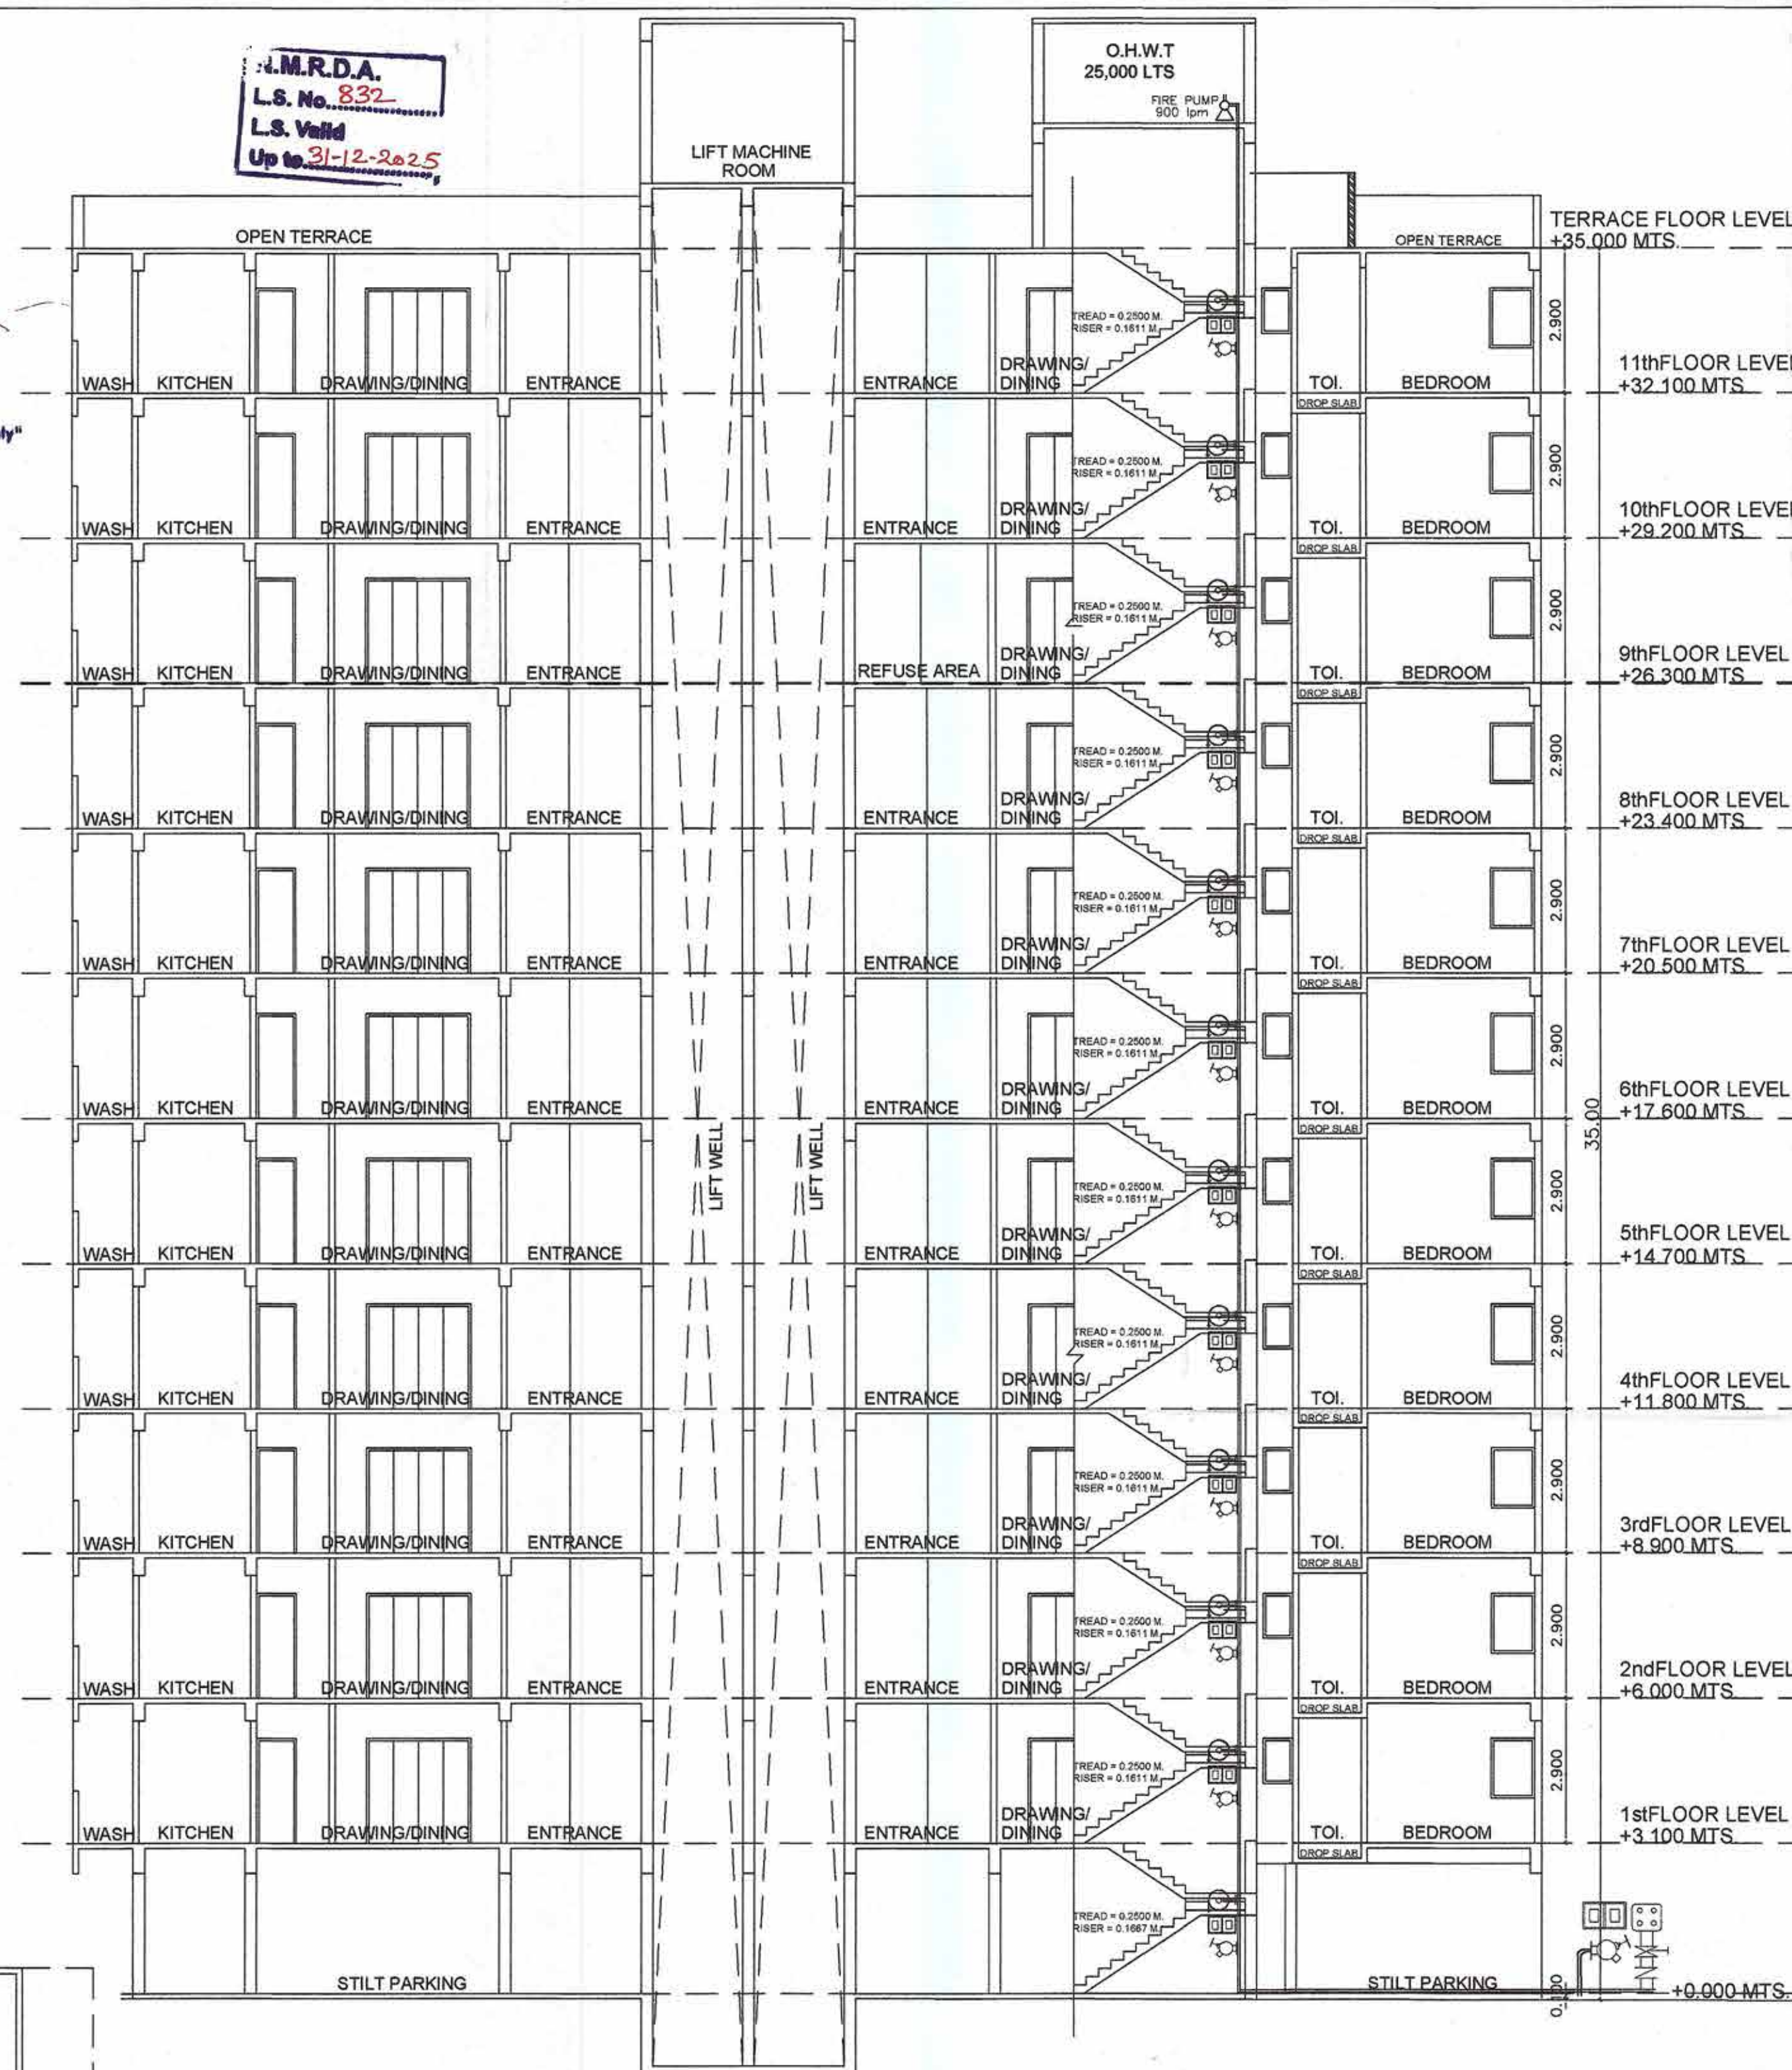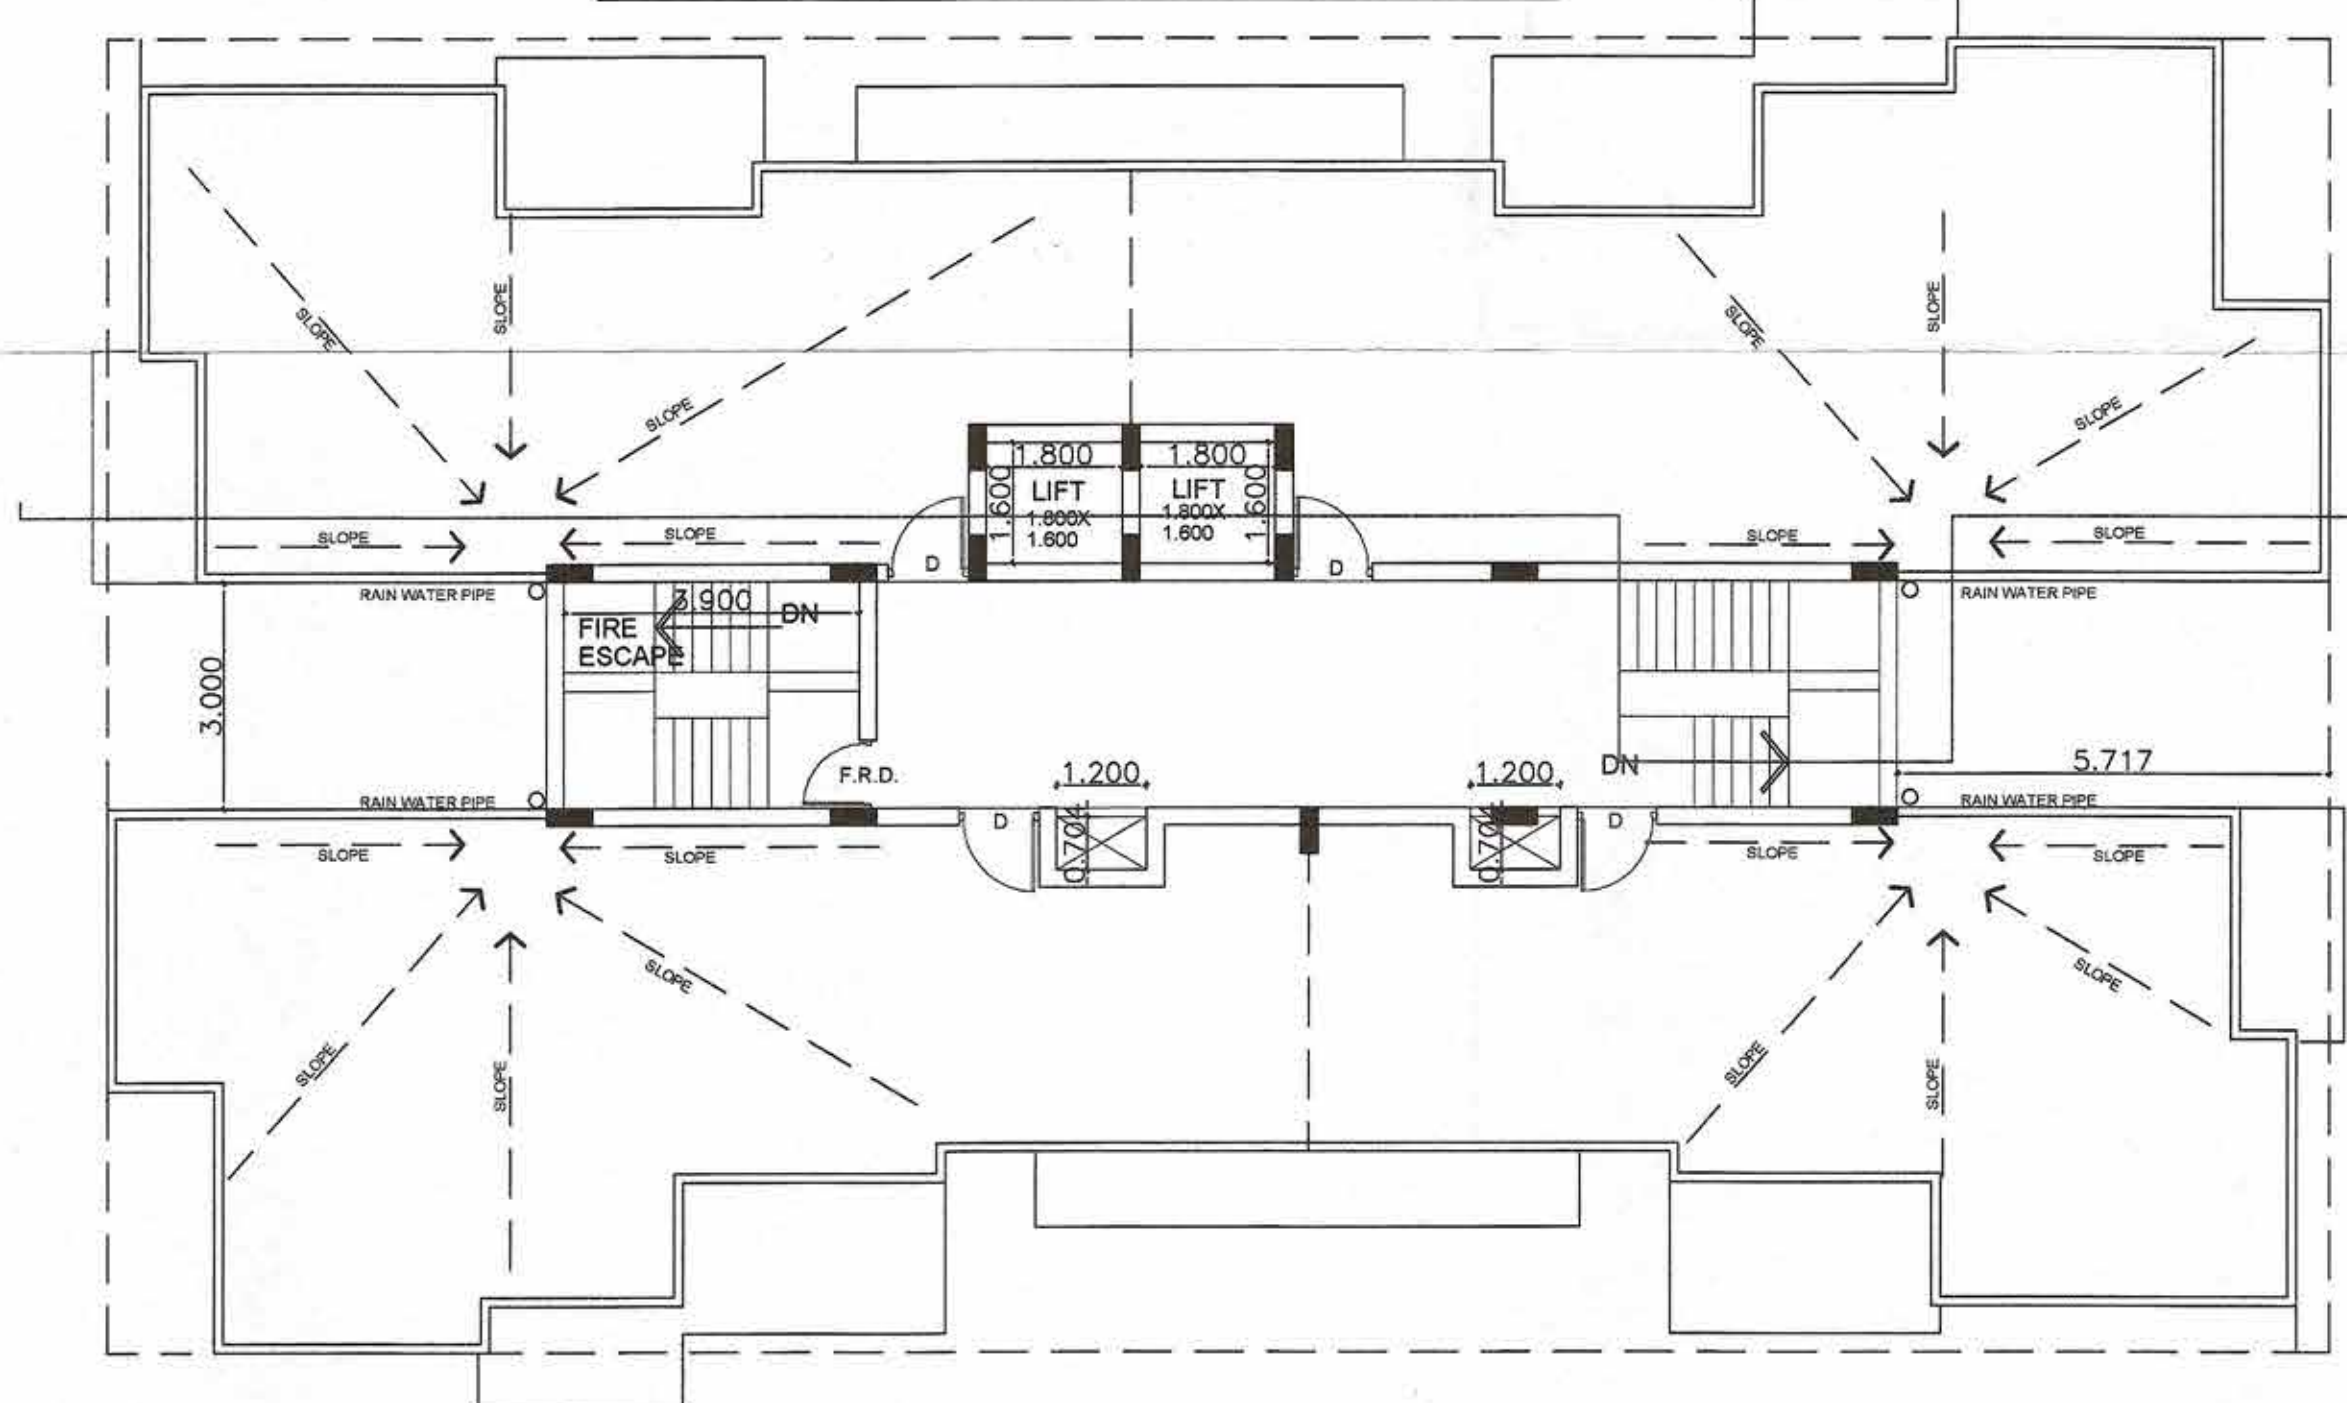

SECTION - AA'
(BUILDING - B)

Subject to the Condition laid
down by Fire Brigade Deptt.
Nagpur Mpl. Corporation Vide
Letter No. FES/15 dt. 8/5/19
CFO

Dy. Chief Fire Officer
Fire & Emergency Service,
N. M. C. Nagpur

**OFFICE OF THE CORPORATION
OF THE CITY OF NAGPUR.
(FIRE SERVICE)**

No Objection Certificate hereby issued
by Fire Service Deptt. for the proposed
constructions.

The scope of this approval is Restricted to Fire Protection arrangements only.

Please See conditions mentioned
1 to 33 in N.O.C. Certificate
No. G. A. / 15 / F.B. dated 08/05/2019

Chief Fire Officer
Fire Service N.M.C. Nagpur.

FIRE FIGHTING SYSTEM LEGEND

	ABC FIRE EXTINGUISHERS		HP = HYDRANT P
---	------------------------	---	----------------

 FIRE PUMP  HR = HOSE REEL
 FIRE SPRINKLER HB = HOSE BOX
 SMOKE DETECTOR FA = FIRE ALARM

SMOKE DETECTOR
FIRE CONTROL PANEL
FIRE MANUAL CALL POINT
FIRE SERVICE IN
BUTTERFLY VALVE
NON RETURN VALVE

 FIRE HOOTER
 FIRE HYDRANT VALVE

Fire protection Consult
BAL ENTERPRISES

Opp Model Closed Mills, Karmal Bagh, NAGPUR

BELONGING TO
SHRI KISHOR HANSRAJ JHAM

CERTIFICATE OF AREA:
 Certified that the plot under reference was surveyed by me on 19/02/2018 and the dimensions of sides etc. of plot stated on plan are as measured on site and the area so worked out tallies with the area stated in document of Ownership / T.P. Scheme Records / Land Records Department / City Survey records.

 Signature
Ar. Rajesh Jaiswal

OWNER'S DECLARATION:
I/We undersigned hereby confirm that I/We would abide by plans sanctioned by NMRDA. I/We would execute the structure as per sanctioned plans. Also I/We would execute the work under supervision of proper technical person so as to ensure the quality and safety at the work site.

Owner (s) name and signature

ARCHITECT NAME & SIGNATURE:

Ar. RAJESH JAISWAL,
MEGHDOOT,
587, COTTON MARKET, GHAT ROAD,
NAGPUR - 440018

 **Rajesh Jaiswal**
ARCHITECT
587, Cotton Market,
Ghat Road, Nagpur - 440 018.
Cell No. 98220 33233

This drawing is the property and copyright of Ar. Rajesh Jaiswal.
This drawing shall not be copied, reproduced or used without written consent.
Do not scale the drawing.

Job No.		Date	 NORTH
Drawing No.	6/10	MARCH 2019	
Scale	1:100	TITLE	
Drawn by	Sunil	Building B elevation	
Checked by	Sunil		
Registration no. of Architect	CA/95/18807		

