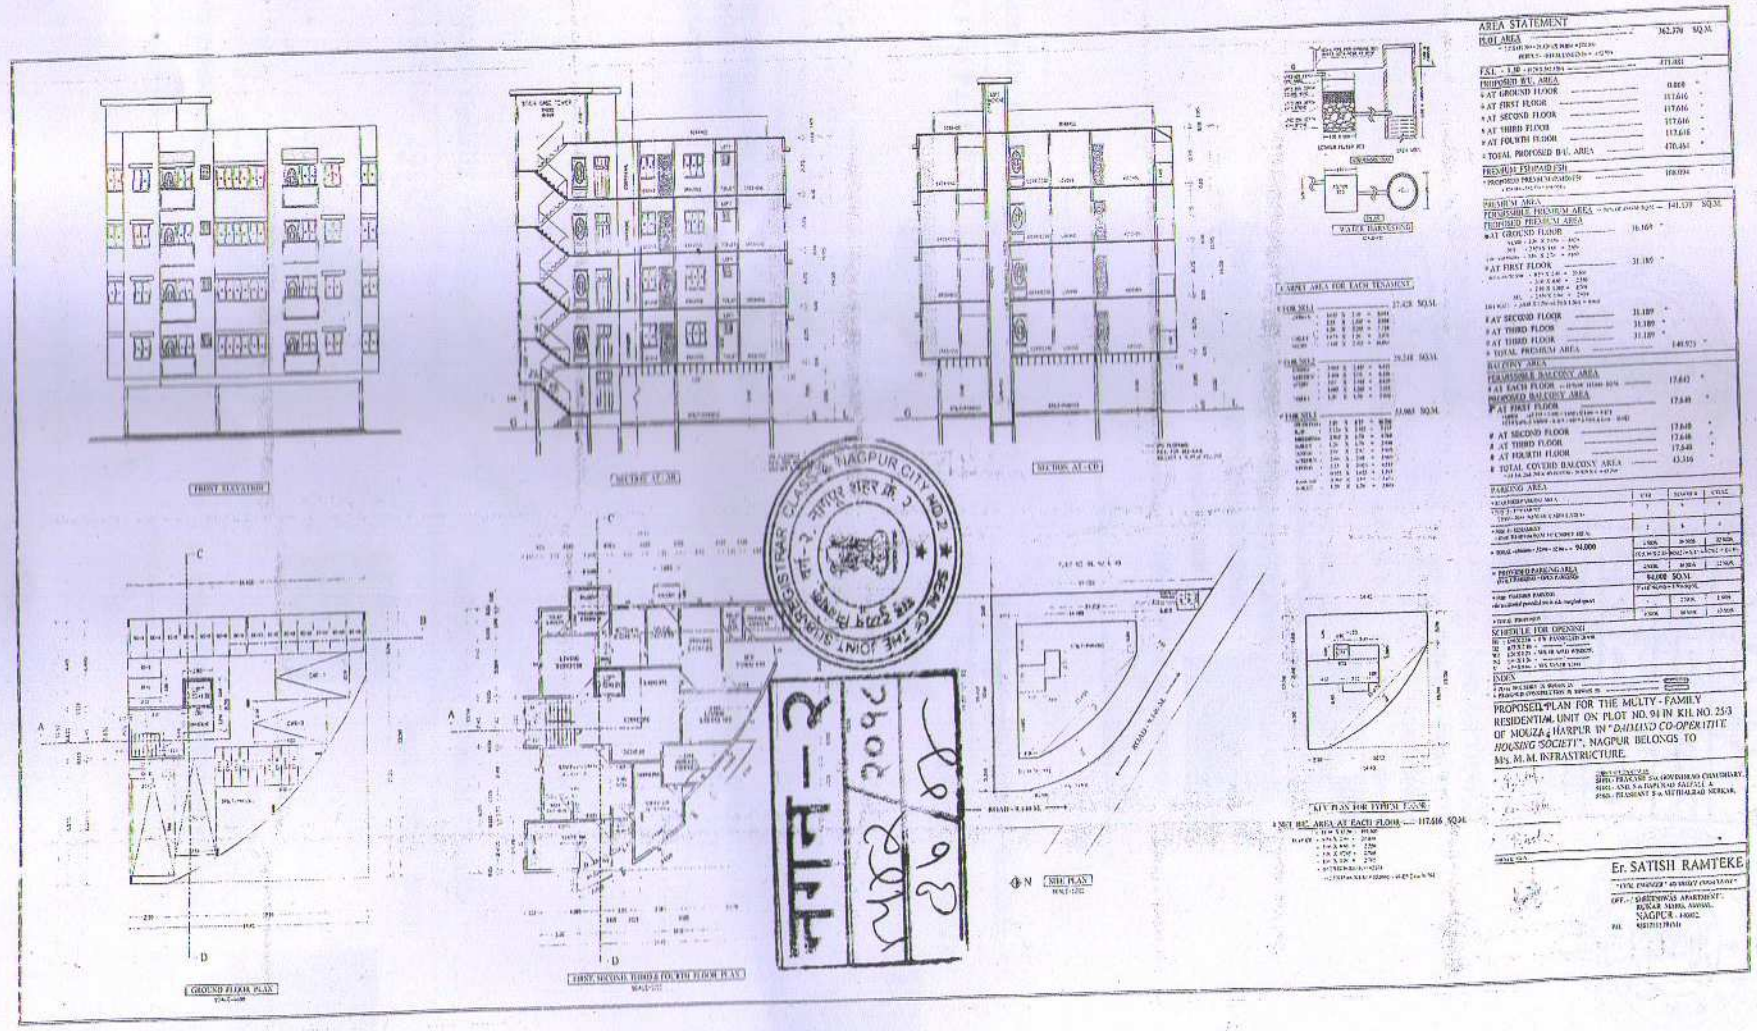

FRONT ELEVATION
SECTION AT - AB
SECTION AT - CD
WATER HARVESTING
CARPET AREA FOR EACH TENAMENT
GROUND FLOOR PLAN
FIRST, SECOND, THIRD & FOURTH FLOOR PLAN
SITE PLAN
KEY PLAN FOR TYPICAL FLOOR
AREA STATEMENT
PLOT AREA
PROPOSED B/U AREA
AT GROUND FLOOR
AT FIRST FLOOR
AT SECOND FLOOR
AT THIRD FLOOR
AT FOURTH FLOOR
TOTAL PROPOSED B/U AREA
PREMIUM FSI/PAID FSI
PREMIUM AREA
PERMISSIBLE PREMIUM AREA
PROPOSED PREMIUM AREA
AT GROUND FLOOR
AT FIRST FLOOR
AT SECOND FLOOR
AT THIRD FLOOR
AT FOURTH FLOOR
TOTAL PREMIUM AREA
BALCONY AREA
PERMISSIBLE BALCONY AREA
AT EACH FLOOR
PROPOSED BALCONY AREA
AT FIRST FLOOR
AT SECOND FLOOR
AT THIRD FLOOR
AT FOURTH FLOOR
TOTAL COVERED BALCONY AREA
PARKING AREA
PROPOSED PARKING AREA
SCHEDULE FOR OPENING
INDEX
PROPOSED PLAN FOR THE MULTY - FAMILY RESIDENTIAL UNIT ON PLOT NO. 94 IN KH. NO. 25/3 OF MOUZA - HARPUR IN "DAIMIND CO-OPERATIVE HOUSING SOCIETY", NAGPUR BELONGS TO M/s. M. M. INFRASTRUCTURE.
Er. SATISH RAMTEKE
NAGPUR