


AREA STATEMENT

PLOT AREA 53,412 + 46,62 x 46.72
2
(As per release letter)
BASE FSI 1.25 X (1)
ADDITIONAL FSI 50 % X (1)
PREVIOUSLY LOADED TDR
TOTAL (2+3+4)

AREA CALCULATION FOR EXISTING GROUND FLOOR

34.95 x 23.82 = 831.18 SQ.M
Deduct
A1 - 9.11 x 8.25 = 74.018
A2 - 2.185 x 4.55 = 9.941
A3 - 2.63 x 4.55 X 2 = 23.933
A4 - 7.35 x 8.125 = 59.718
A5 - 2.515 x 1.315 = 3.307
A6 - 6.86 x 15.75 = 107.663
A7 - 6.86 x 15.75 = 107.663
A8 - 2.125 x 7.632 = 16.167
A9 - 4.815 x 6.087 = 29.306
A10 - (1.21 + 2.66) x 8.025 = 15.552
A12 - 3.23 x 8.025 = 25.92
TOTAL = 560.228 SQ.M


BLOCK AREA DIAGRAM FOR GROUND FLOOR

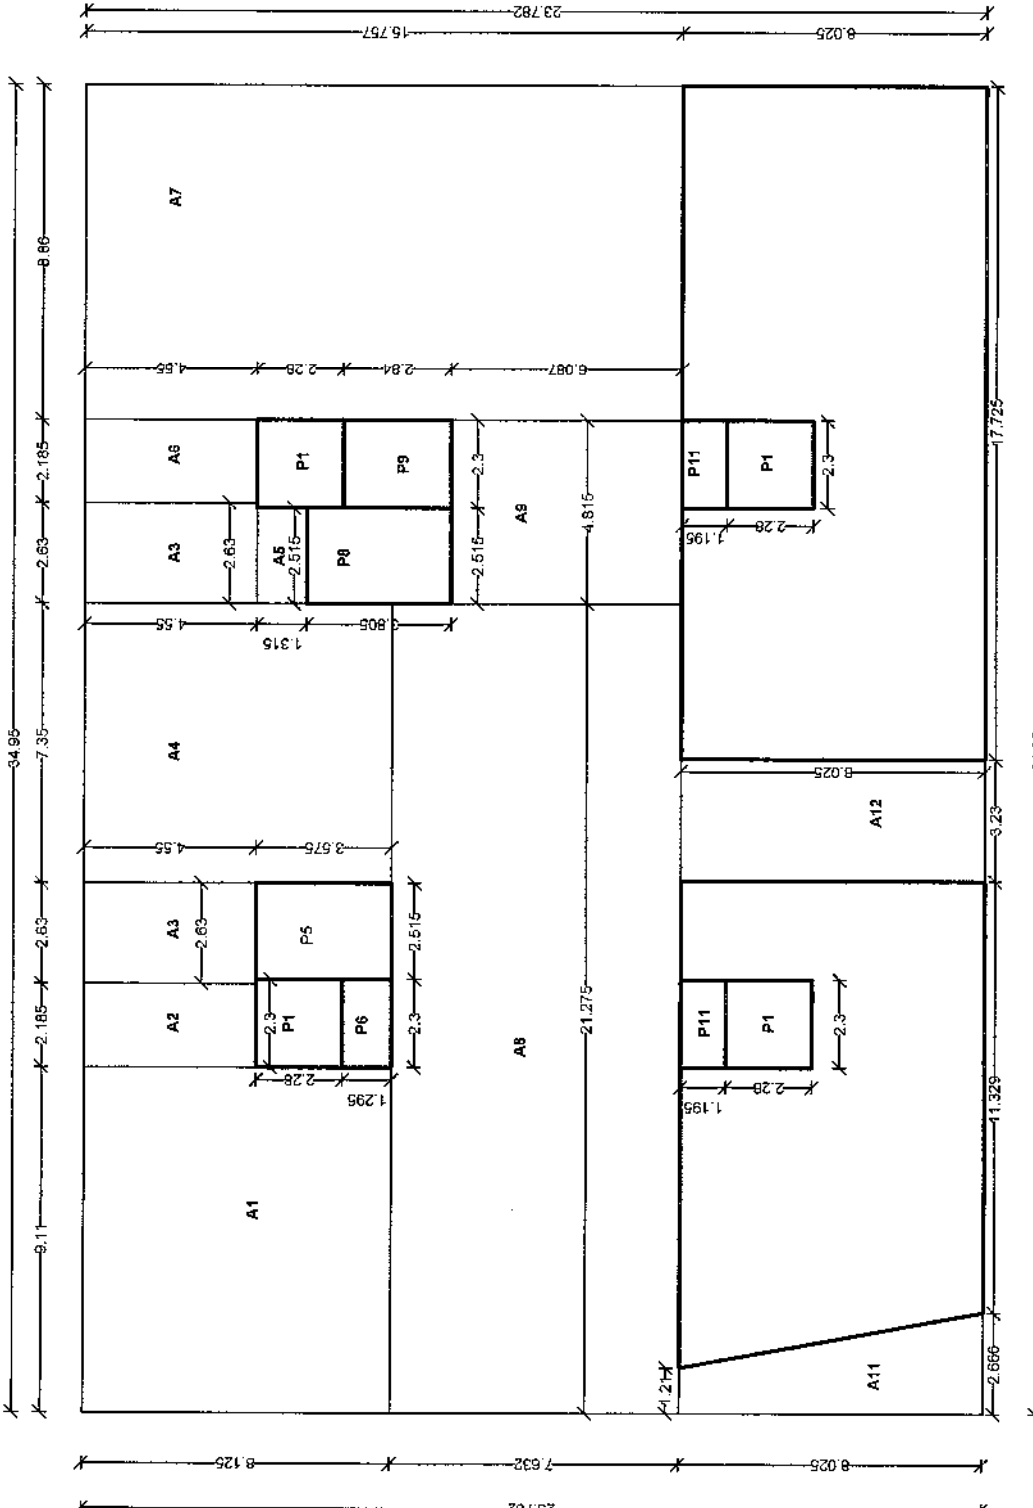

BIUP AREA CALCULATION FOR EXISTING FIRST FLOOR (COMMERCIAL)

37.2 x 26.882 = 1000.01 SQ.M
Deduct
A1 - 4.24 x 1.3 = 5.512
A2 - 4.71 x 1.3 = 6.123
A3 - 3.11 x 2.385 = 7.429
A4 - 7.89 x 1.3 = 10.374
A5 - 2.665 x 2.385 = 6.356
A6 - 0.83 x 2.385 = 1.967
A7 - 4.59 x 1.3 = 5.967
A8 - 1.75 x 4 = 7.0
A9 - 1.25 x 3.2 = 4.0
A10 - 1.94 x 4.155 = 8.048
A11 - 1.2 x 1.5 = 1.8
A12 - 1.2 x 1.5 = 1.8
TOTAL = 169.551 SQ.M


BLOCK AREA DIAGRAM FOR FIRST FLOOR

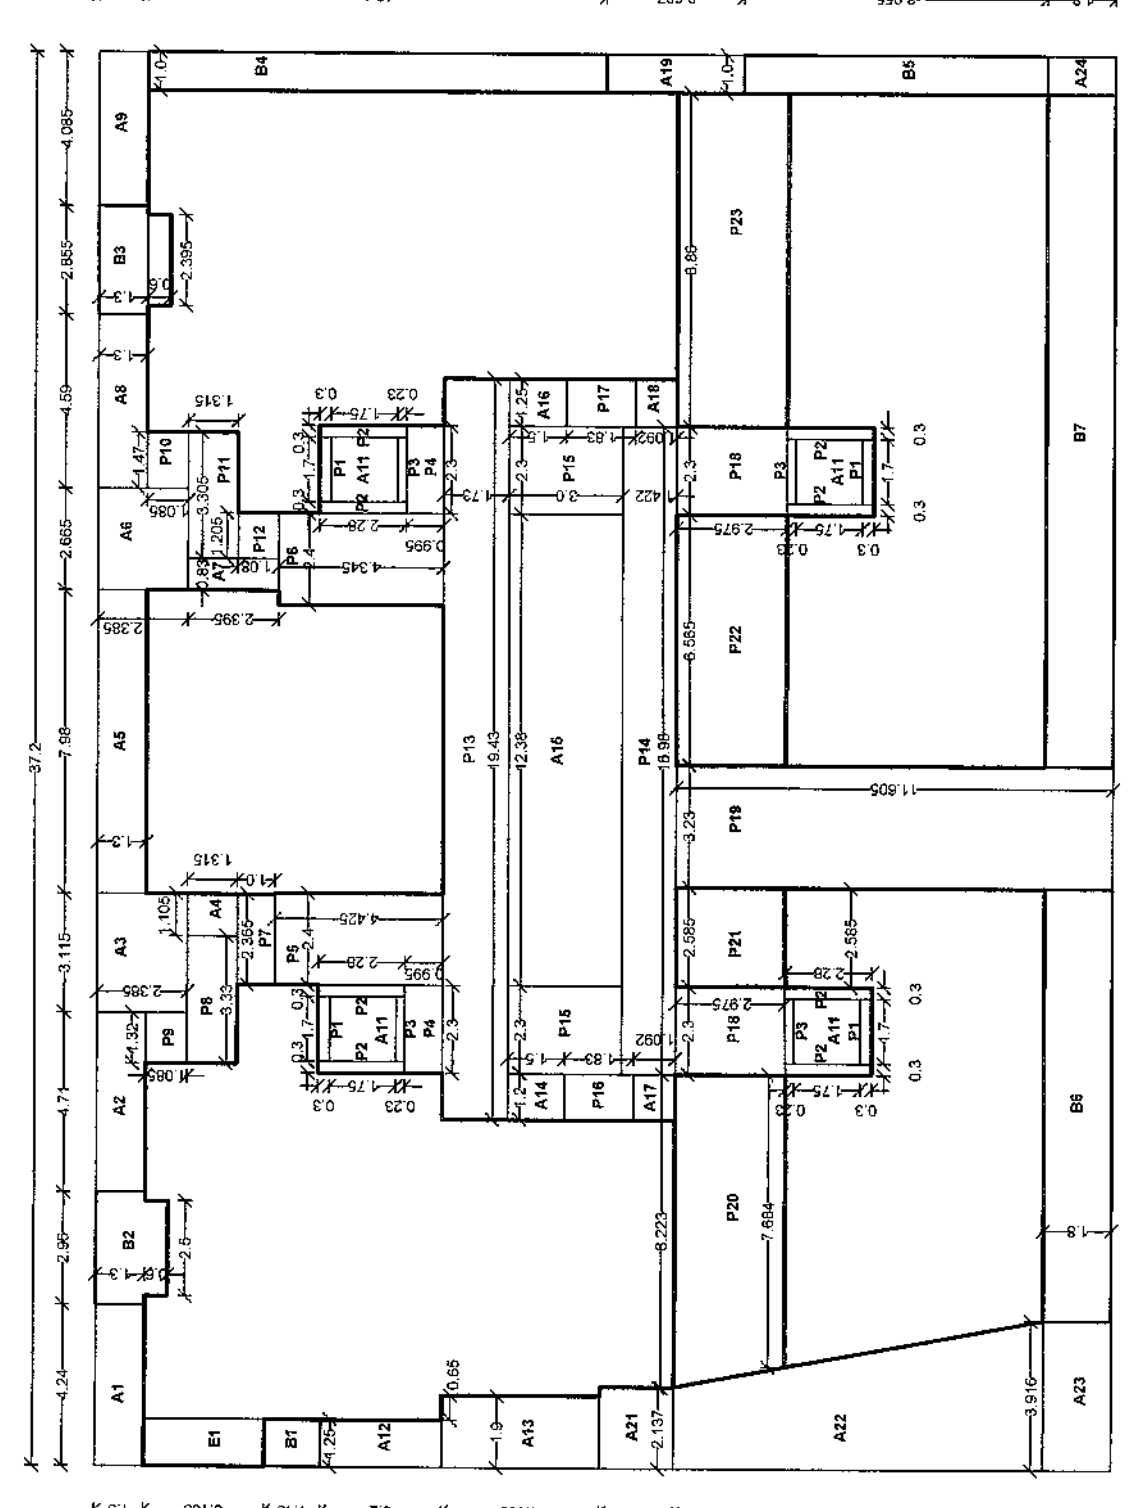

BIUP AREA CALCULATION FOR EXISTING II FLOOR

38.105 x 26.882 = 1127.222 SQ.M
Deduct
A1 - 1.155 x 10.725 = 12.387
A2 - 2.645 x 1.6 = 4.232
A3 - 3.35 x 0.5 = 1.675
A4 - 1.4 x 0.75 x 4.0 = 4.2
A5 - 1.4 x 0.75 x 4.0 = 4.2
A6 - 2.95 x 4.73 x 2.0 = 27.907
A7 - 1.08 x 2.72 x 2.0 = 5.904
A8 - 2.48 x 1.57 x 2.0 = 7.787
A9 - 1.25 x 1.83 = 2.287
A10 - 1.25 x 1.83 = 2.287
A11 - 2.62 x 4.73 x 2.0 = 24.785
A12 - 2.15 x 0.37 x 2.0 = 1.591
A13 - 2.15 x 0.37 x 2.0 = 1.591
TOTAL = 313.832 SQ.M

BLOCK AREA DIAGRAM FOR II FLOOR

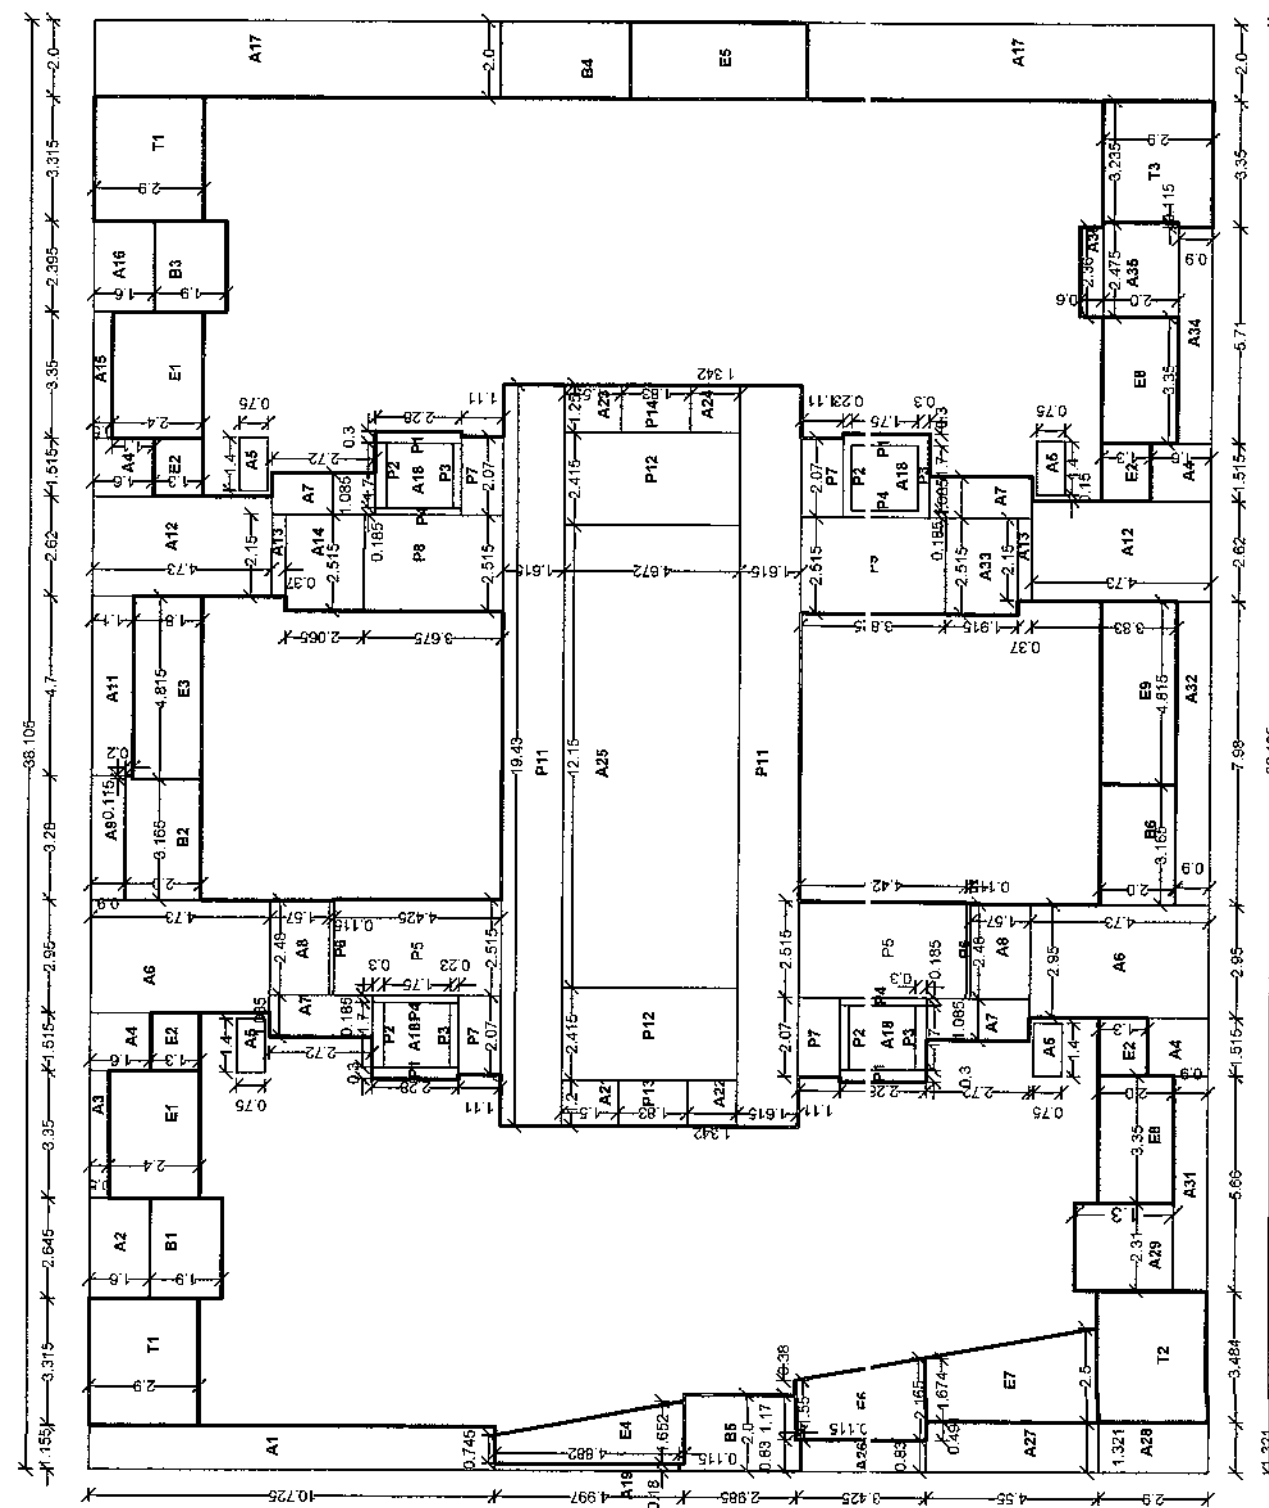

REVISED PLAN SHOWING EXISTING & PROPOSED CONSTRUCTION ON PLOT NO 6, KH. NO159/3, 159/11B, CITY SURVEY NO 594, ABHINAV CO-OP HSG. SOCIETY LTD. MOUZA - SOMALWADA, NAGPUR.

BELONGING TO :- Raghukul Constructions Pvt. Ltd THROUGH DIRECTOR

DILIP BHARADE

CONTENTS:-
BLOCK PLAN OF
ALL FLOORS

PREVIOUS
SANCTION NO.
B.E (WEST)/Case
No. AB-120180327319/Tracking
No. 201803289/2314/902.

ARCHITECT :-

S. B. Shelgarkar
N. I. T. S. No. 603
N. M. C. L. S. No. 1/72
1183, Central Avenue, Bhamburda, Chennai-600 022


DATE :- 08-03-2021

SHEET NO. 7/7
BLOCK PLAN

BIUP AREA CALCULATION FOR III, V AND VII FLOORS

Deduct
A1 - 5.985 x 2.40 = 14.364
A2 - 2.615 x 1.1 = 2.877
A3 - 1.515 x 1.1 x 2.0 = 3.333
A4 - 1.4 x 0.75 x 4.0 = 4.2
A5 - 2.95 x 4.23 = 12.478
A6 - 2.48 x 1.57 x 2.0 = 7.787
A7 - 3.35 x 0.70 x 2 = 4.689
A8 - 1.75 x 0.60 = 1.05
A9 - 2.95 x 4.423 x 2.0 = 26.2
A10 - 2.62 x 4.23 = 11.082
A11 - 2.15 x 0.37 x 2.0 = 1.591
A12 - 2.15 x 0.37 x 2.0 = 1.591
TOTAL = 1176.941 SQ.M

BLOCK AREA DIAGRAM FOR III, V AND VII FLOORS

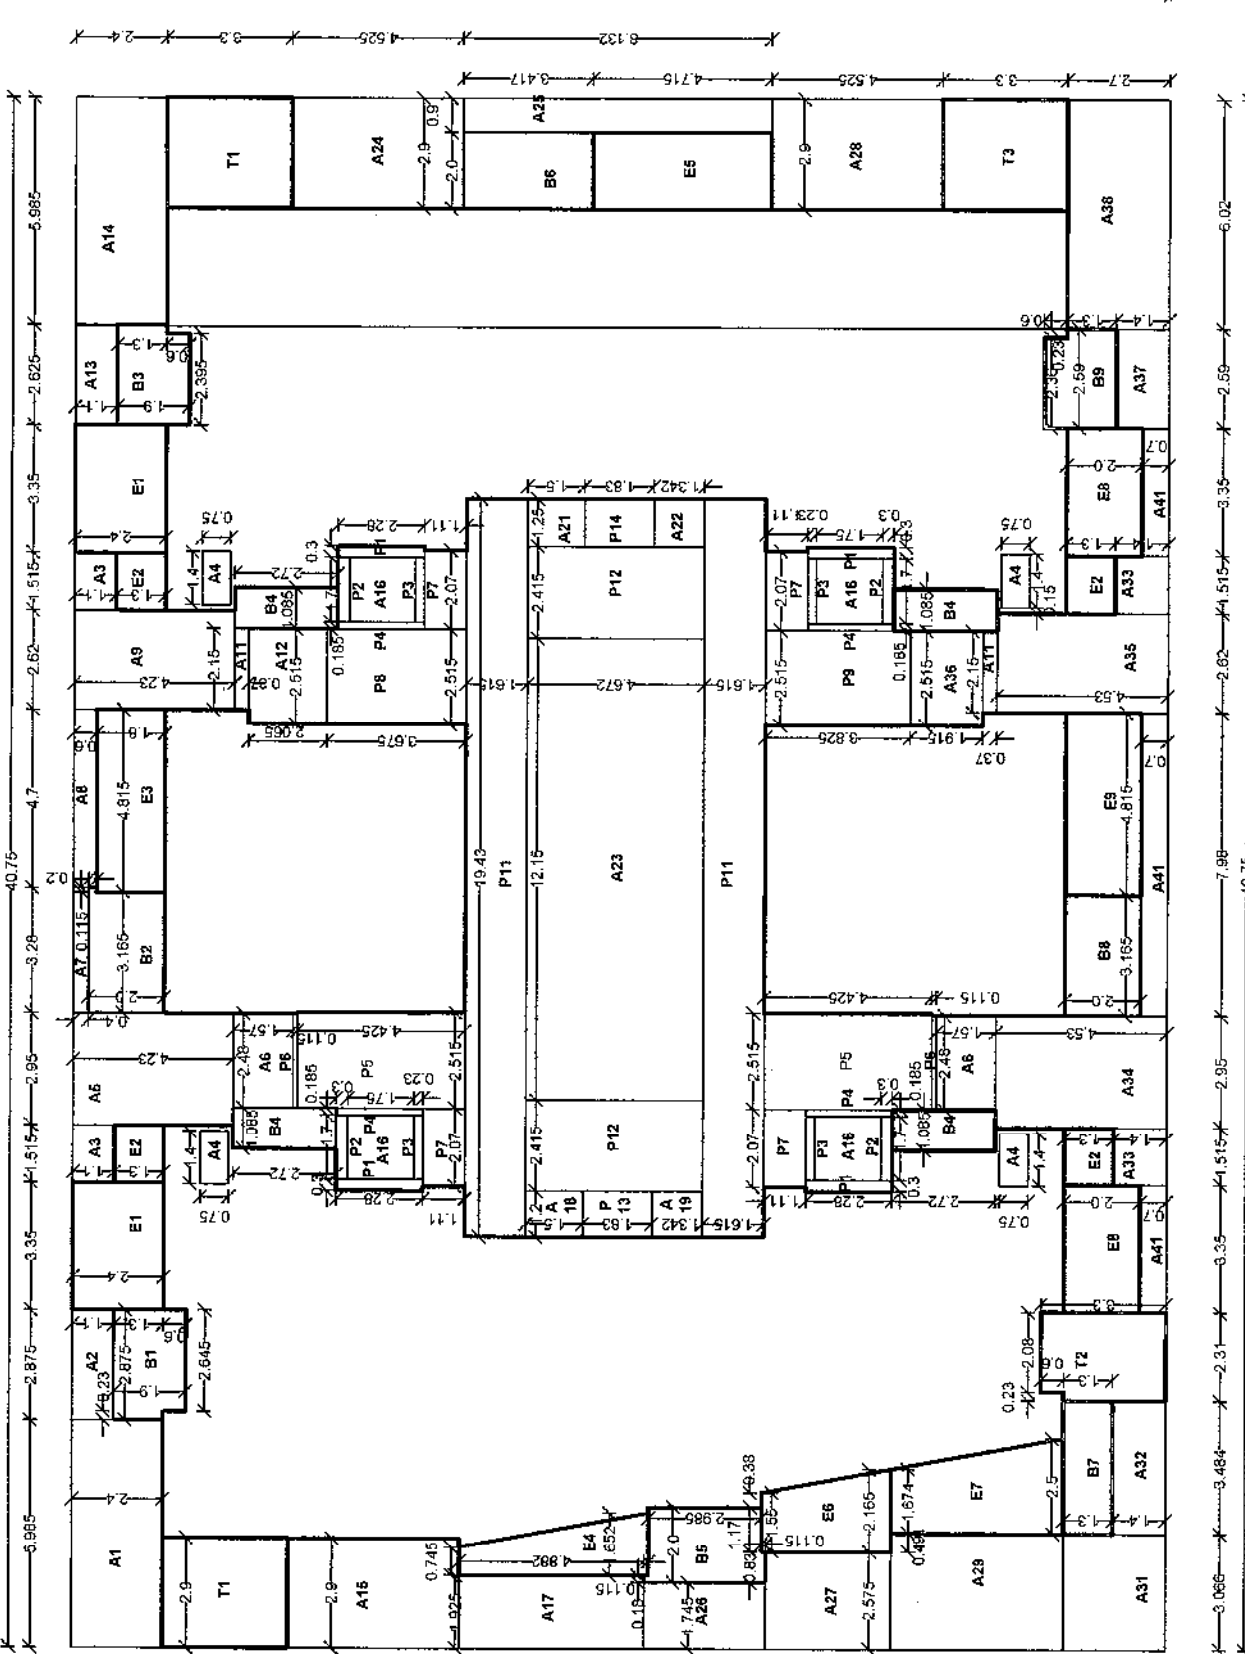

BIUP AREA CALCULATION FOR IV, VI AND VIII FLOOR

Deduct
A1 - 1.155 x 10.725 = 12.387
A2 - 2.645 x 1.6 = 4.232
A3 - 3.35 x 0.5 = 1.675
A4 - 1.4 x 0.75 x 4.0 = 4.2
A5 - 1.4 x 0.75 x 4.0 = 4.2
A6 - 2.95 x 4.73 x 2.0 = 27.907
A7 - 1.08 x 2.72 x 2.0 = 5.904
A8 - 2.48 x 1.57 x 2.0 = 7.787
A9 - 1.25 x 1.83 = 2.287
A10 - 1.25 x 1.83 = 2.287
A11 - 2.62 x 4.73 x 2.0 = 24.785
A12 - 2.15 x 0.37 x 2.0 = 1.591
A13 - 2.15 x 0.37 x 2.0 = 1.591
