

N.M.R.D.A.
L.S. No. 347
L.S. Valid
Up to 31-12-2018

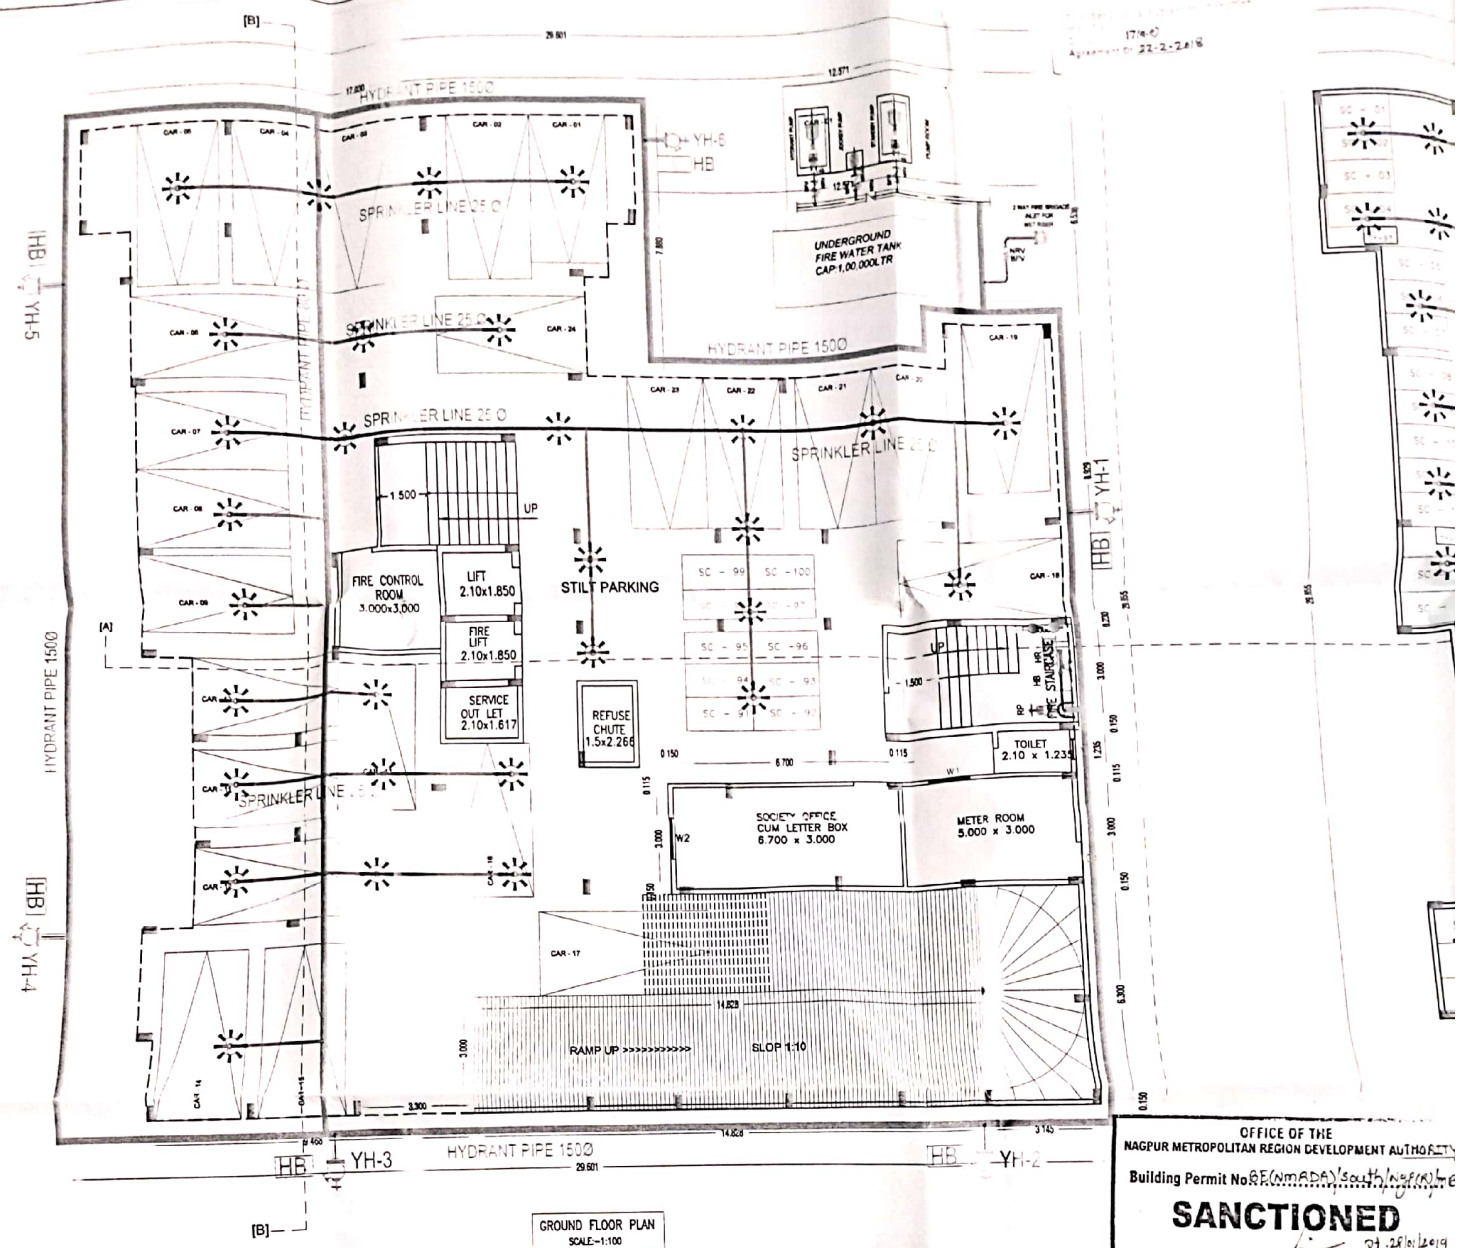


GROUND FLOOR PLAN
SCALE:-1:100

OFFICE OF THE
NAGPUR METROPOLITAN REGION DEVELOPMENT AUTHORITY
Building Permit No. BP(NMRDA)/South/Nag(R)/
SANCTIONED
Dt. 28/01/2019
Assistant Engineer
Nagpur Metropolitan Region Development Authority

Subject to the condition that Developer/ Applicant shall construct sewage treatment plant (STP) as per the required norms of Maharashtra Pollution Control Board and shall submit the NOC from MPCB without compliance of same occupation permission shall not be issued.

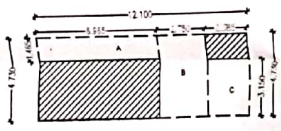

GROUND FLOOR BLOCK PLAN
SCALE:-1:200

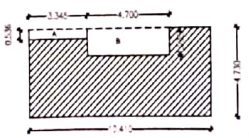

PODIUM FLOOR BLOCK PLAN
SCALE:-1:200

This sanction is subject to conditions of
N.A. order Dt. 10-11-2017
N.A.T.P. order Dt. —

This Sanction is Subject to Conditions Mentioned in Development agreement Dt. 22/02/2018

SUBJECT TO THE PROVISIONS OF STRUCTURAL DESIGN SUFFICIENCY CERTIFICATE DATED 08/01/2019 OF STRUCTURAL DESIGNER AND APPLICANT

Subject to the provisions of structural drawings submitted by applicant.


Applicant has to pay Gram Panchayat Tax as and when leived by concerned Gram Panchayat.

Secretary, Grampanchayat
Bahadurpa
Tah. Nagpur (R)
Dist.: Nagpur

Necessary arrangement for rain water harvesting shall be done.

Subject to condition of N.O.C. be obtained from Airport Authority Dt. 30-07-2018

Subject to terms and condition of Government circular dated 30-01-2016 that Developer have to construct the temporary shade, toilet and arrangement of drinking water for the labours.

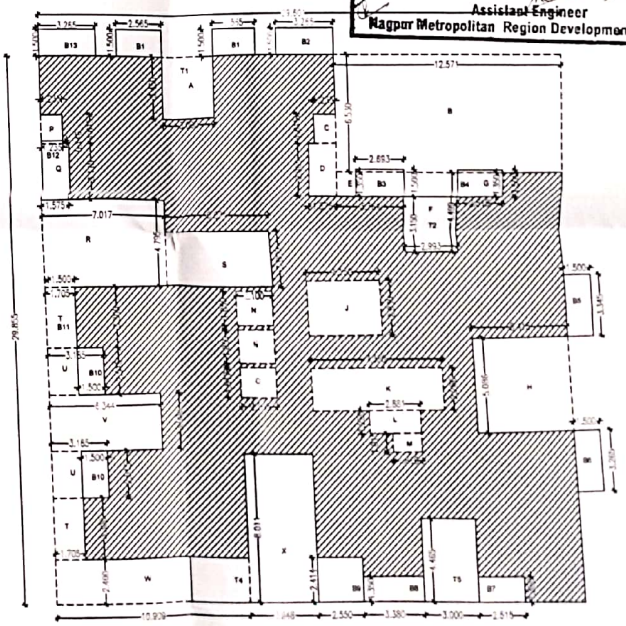

FIRST FLOOR BLOCK PLAN
SCALE:-1:200

Scanned by CamScanner