PRODUCED BY AN AUTODESK EDUCATIONAL PRODUCT

STAMP OF APPROVAL

DRAWING(s) APPROVED SUBJECT TO CONDITIONS CONTAINED IN THE LETTER NO. EE-1/Pl.App./Auto-DCR / D-49753 / DATED 17/10/2018

Raju Sakharam Borude

Digitally signed by Raju Sakharam Borude
DN: c=IN, o=MAHARASHTRA INDUSTRIAL DEVELOPMENT CORPORATION, ou=Personal, serialNumber=2c5590a6cfaf92d5e09a22fb4338ba6f8871777c97a5b94a72e6fcb68, cn=Raju Sakharam Borude
Date: 2018.10.16 18:58:34 +05'30'

SPA & EXECUTIVE ENGINEER
M.I.D.C. DIVISION, NO. 1, NAGPUR

BUILDING: A (BUILDING)

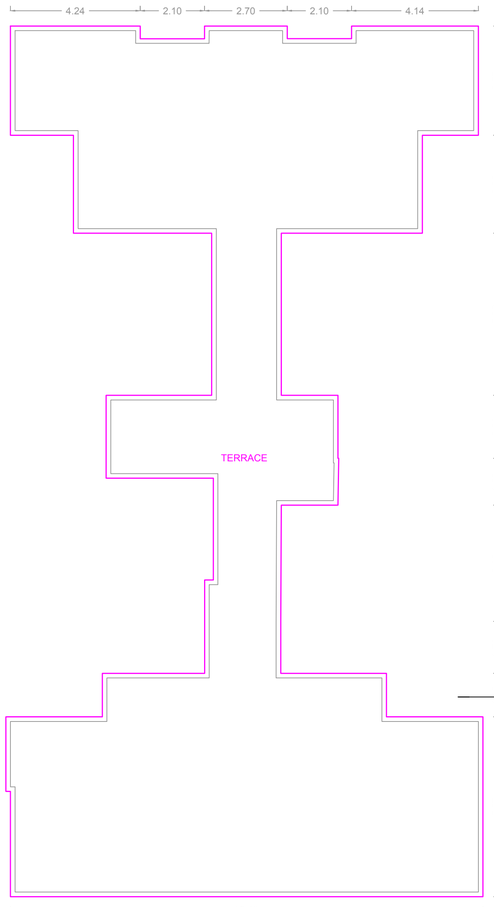

TERRACE FLOOR PLAN

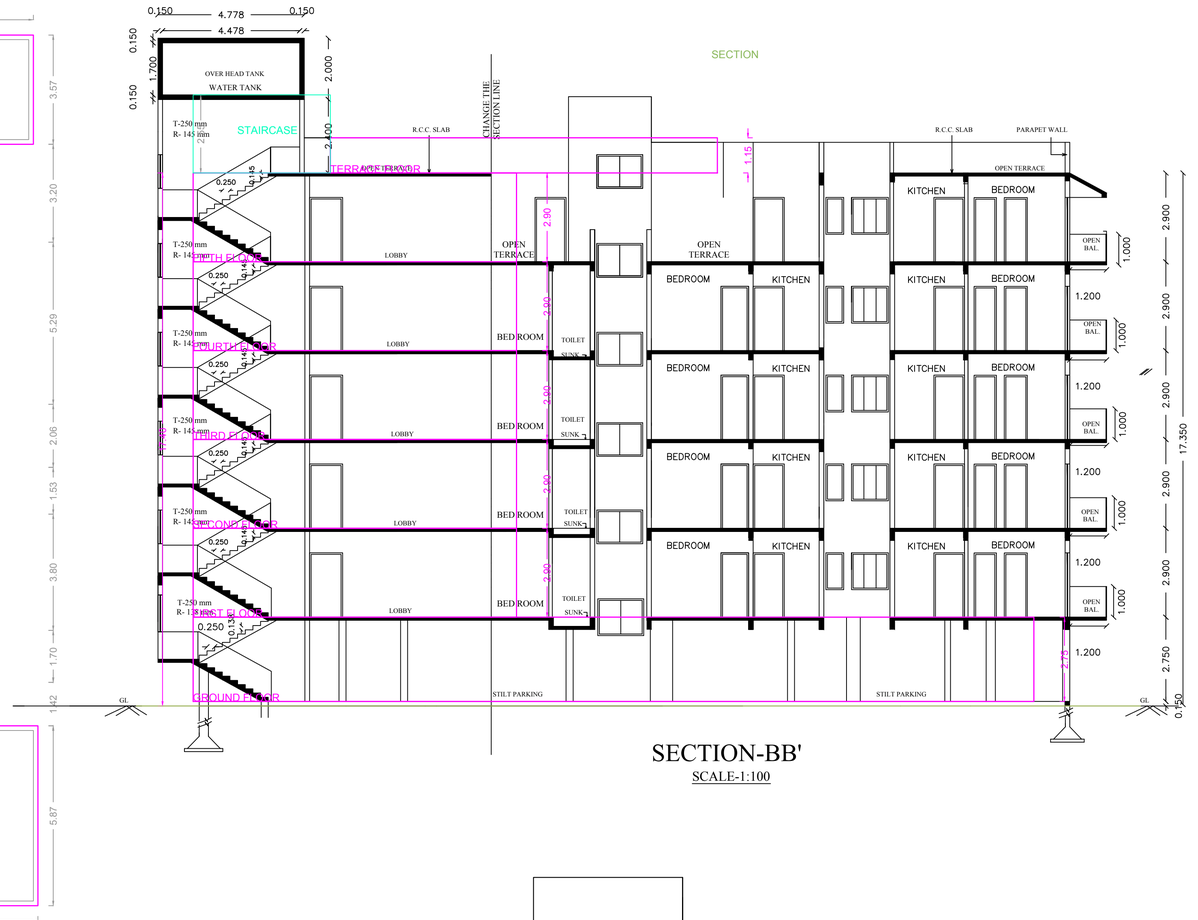

SECTION-BB'
SCALE-1:100

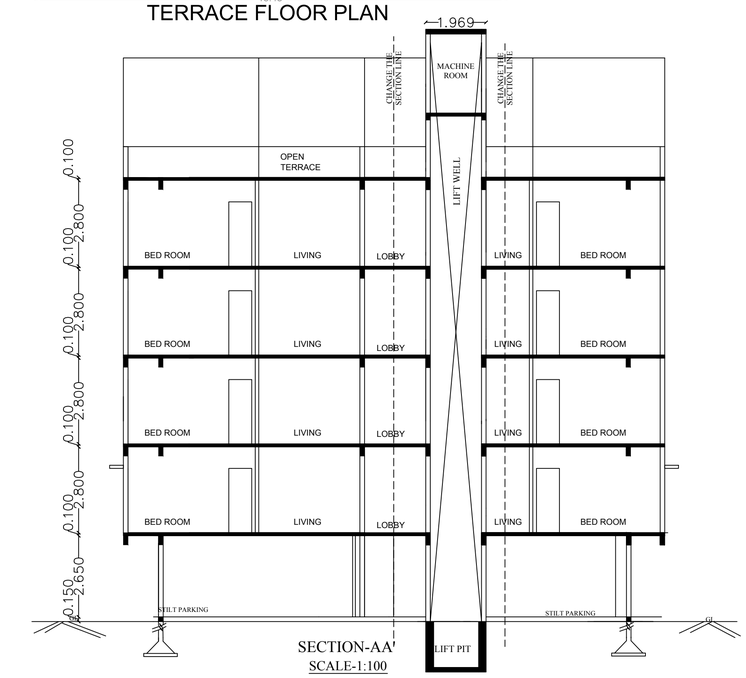

SECTION-AA'
SCALE-1:100



ELEVATION
SCALE-1:100

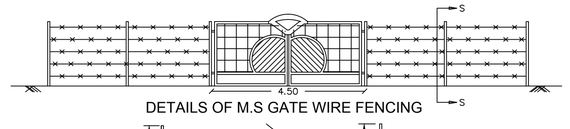

DETAILS OF M.S GATE WIRE FENCING

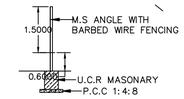

SECTION AT OTHER SIDE

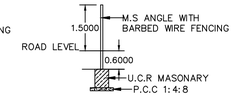

SECTION AT'SS'.

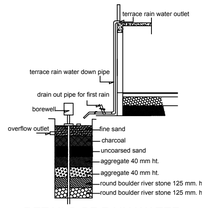

DETAILS OF RAIN WATER HARVESTING

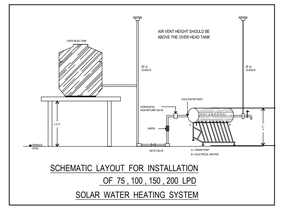

SCHEMATIC LAYOUT FOR INSTALLATION OF 75 , 100 , 150 , 200 LPD SOLAR WATER HEATING SYSTEM



SECTION CD WORKS.

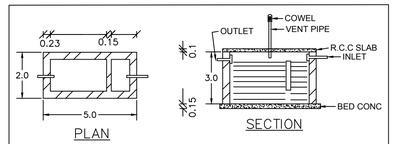

DETAILS OF SEPTIC TANK

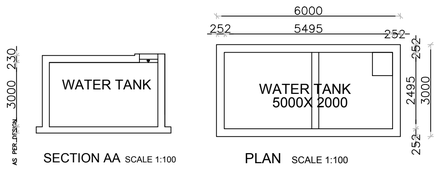

SECTION AA SCALE 1:100

PLAN SCALE 1:100

SECTION OF A-A C.D.WORK SCALE 1/50

OWNER'S NAME: SHRI.NITIN HANDE , , , ,	OWNER'S SIGN:
PROJECT:	
Plot No. : RM-176 Survey No. : -	
Ward : Nagpur Village :	
INDUSTRIAL AREA : Butibori	
ARCHITECT: Akshay Lalit Bobde flat no. 311, himshikhar apartment, plot no. 11, Shivaji Nagar	ARCHITECT'S SIGN:

JOB NO.	DRG.NO.	SCALE	DRAWN BY	CHECKED BY
		1:100		
INWARD NO	SWC/199/521/20 180209/539040	DATE	13-08-2018	
KEY NO.		SHEET NO.	4 / 5	

This is a system generated drawing as per the soft copy submitted by the Architect/ License Engineer

PRODUCED BY AN AUTODESK EDUCATIONAL PRODUCT
PRODUCED BY AN AUTODESK EDUCATIONAL PRODUCT
PRODUCED BY AN AUTODESK EDUCATIONAL PRODUCT