PRODUCED BY AN AUTODESK EDUCATIONAL PRODUCT

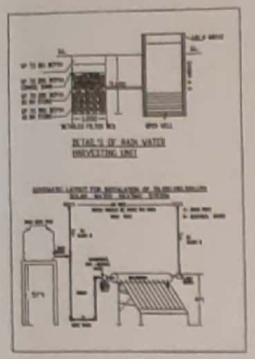

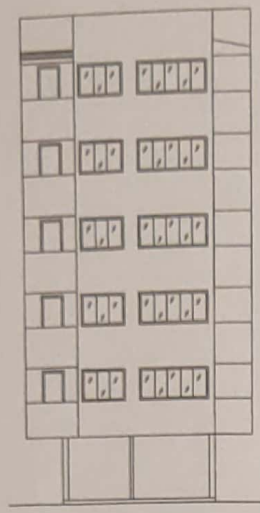

FRONT ELEVATION
(SCALE-1:100)

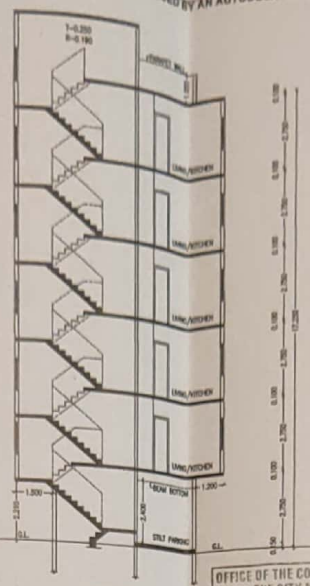

SECTION AT A-A
(SCALE-1:100)

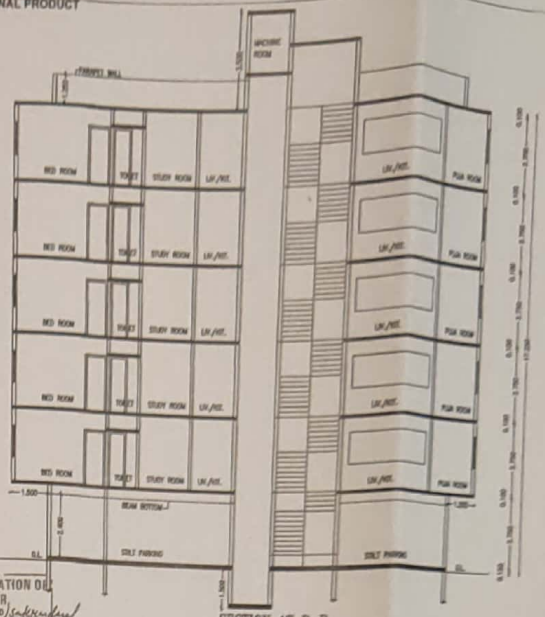

SECTION AT B-B
(SCALE-1:100)

OFFICE OF THE CORPORATION OF THE CITY NAGPUR
Building Permit No. 245/DP/Sakkardara/TP/NMC/587 Dt. 31/7/2019
SANCTIONED
subject to conditions mentioned in the building permit
Assistant Director
Town Planning
Nagpur Municipal Corporation

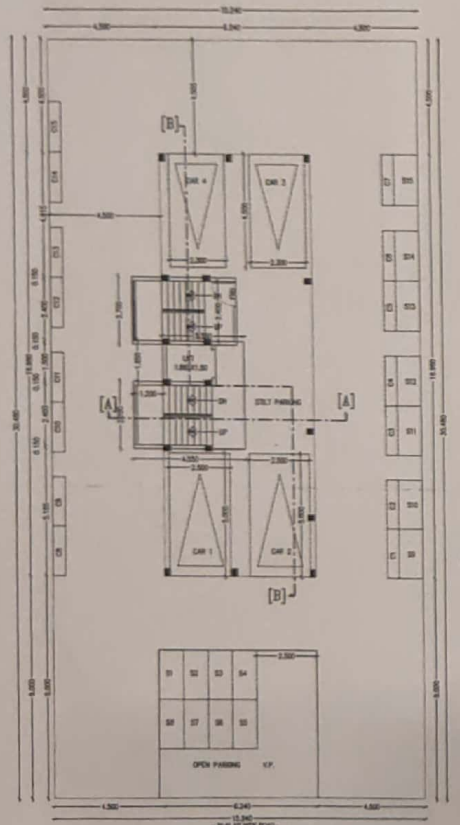

GROUND FLOOR PLAN
(SCALE-1:100)

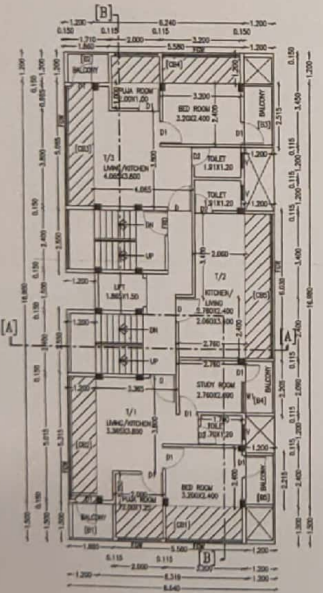

SECOND FLOOR PLAN
(SCALE-1:100)

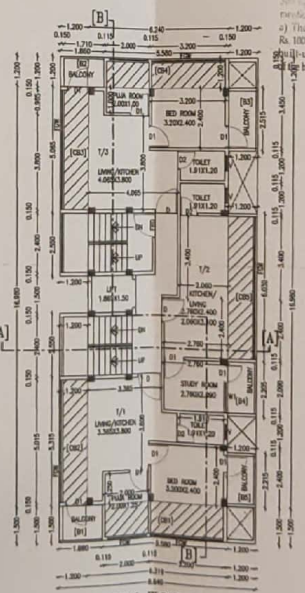

TYPICAL FLOOR PLAN
FIRST THIRD FOURTH FIFTH (SCALE-1:100)



TYPICAL FLOOR KEY PLAN
(SCALE-1:200)

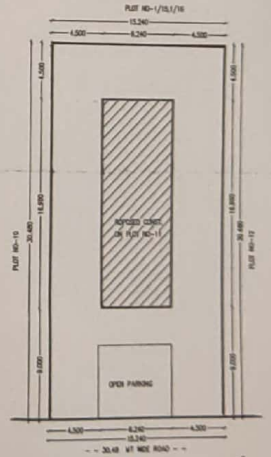

SITE PLAN
(SCALE-1:200)

PARKING AREA STATEMENT

BALCONY AREA STATEMENT

site location(d.p. sheet no-25)



PROPOSED RESIDENTIAL MULTYFAMILY BUILDING ON PLOT NO-11,KH. NO.-51,WARD NO-20, C.T.S. NO.-2541,MOUZA-SAKKARDARA, SAKKARDARA STREET SCHEME NEW SUBHEDAR LAY-OUT NAGPUR.
BELONGING TO-

AREA STATEMENT

PREMIUM AREA STATEMENT

SCHEDULE OF OPENING

INDEX

1) PLOT BOUNDARY SHOWN BY
2) PROPOSED CONST. SHOWN BY
3) EXISTING CONST. SHOWN BY
3) OLD CONST. TO BE DEMOLISH

SUBMISSION DRAWING

OWNER SIGN.	ARCHITECT SIGN
1)	JITENDRA INGULKAR (D.C.R.E.) NIT Reg.No.:1714 NMC Reg. No.:557

PRODUCED BY AN AUTODESK EDUCATIONAL PRODUCT

Scanned by CamScanner

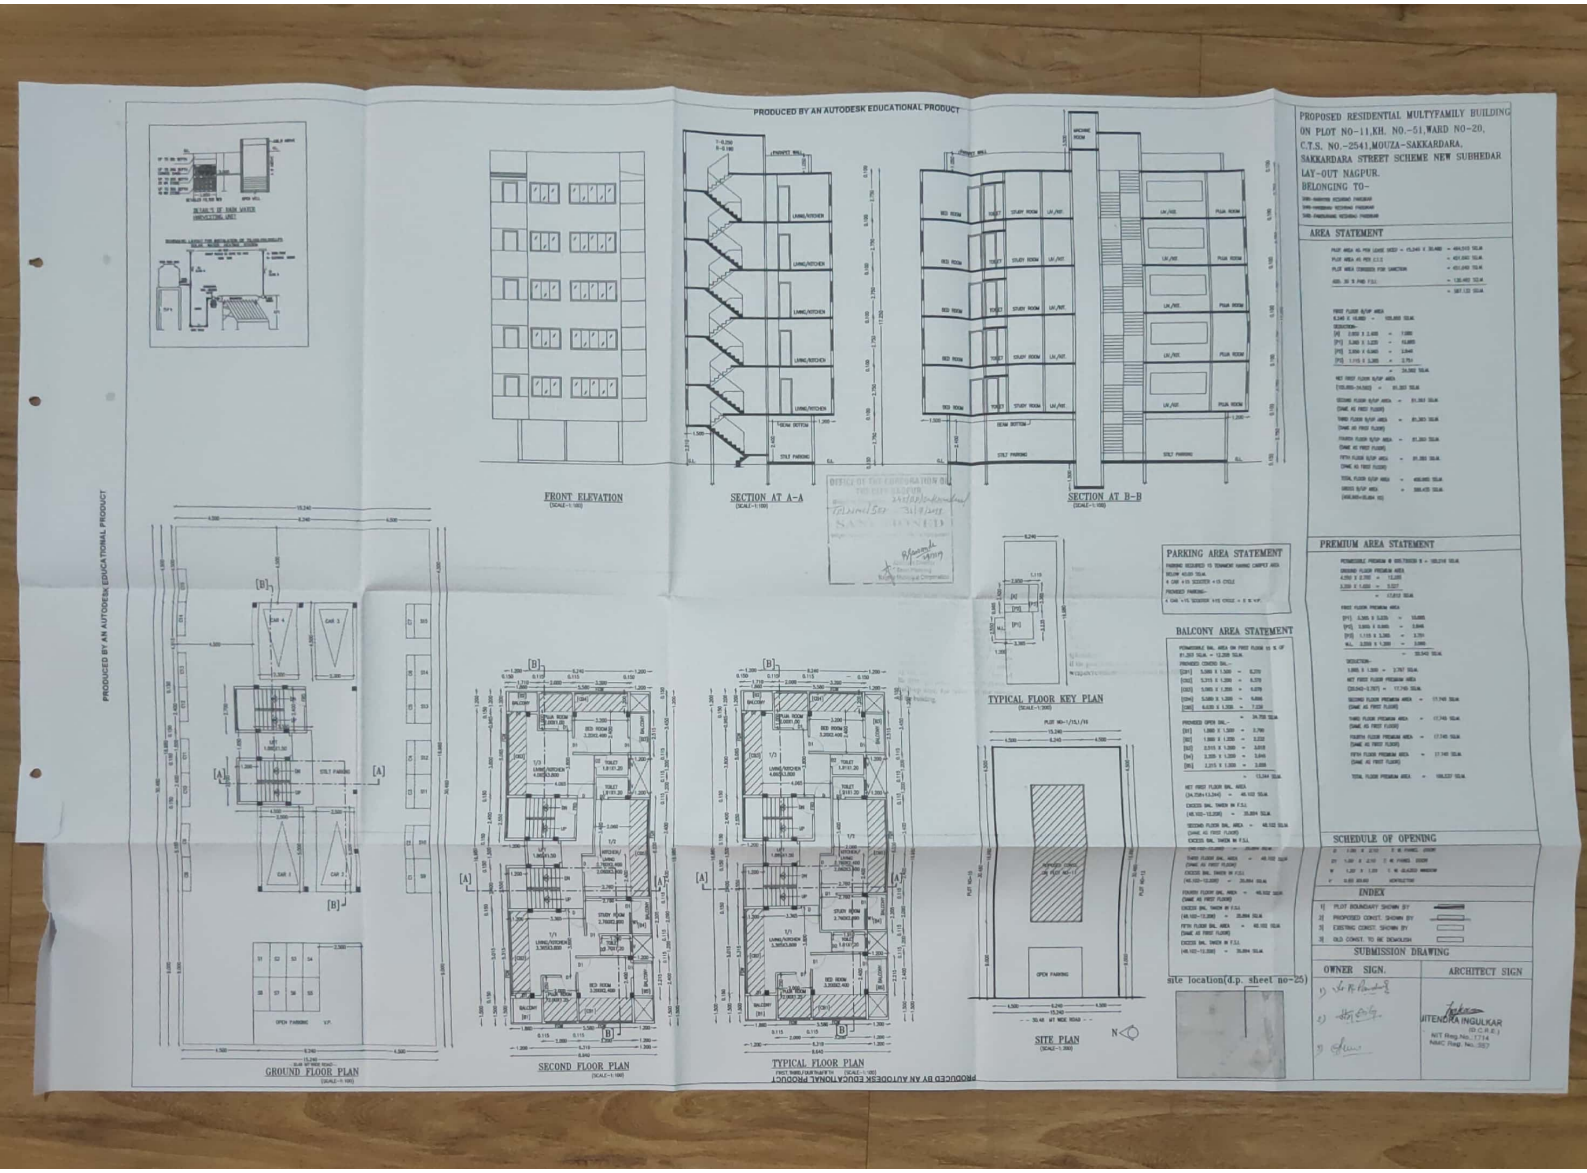

Scanned by CamScanner