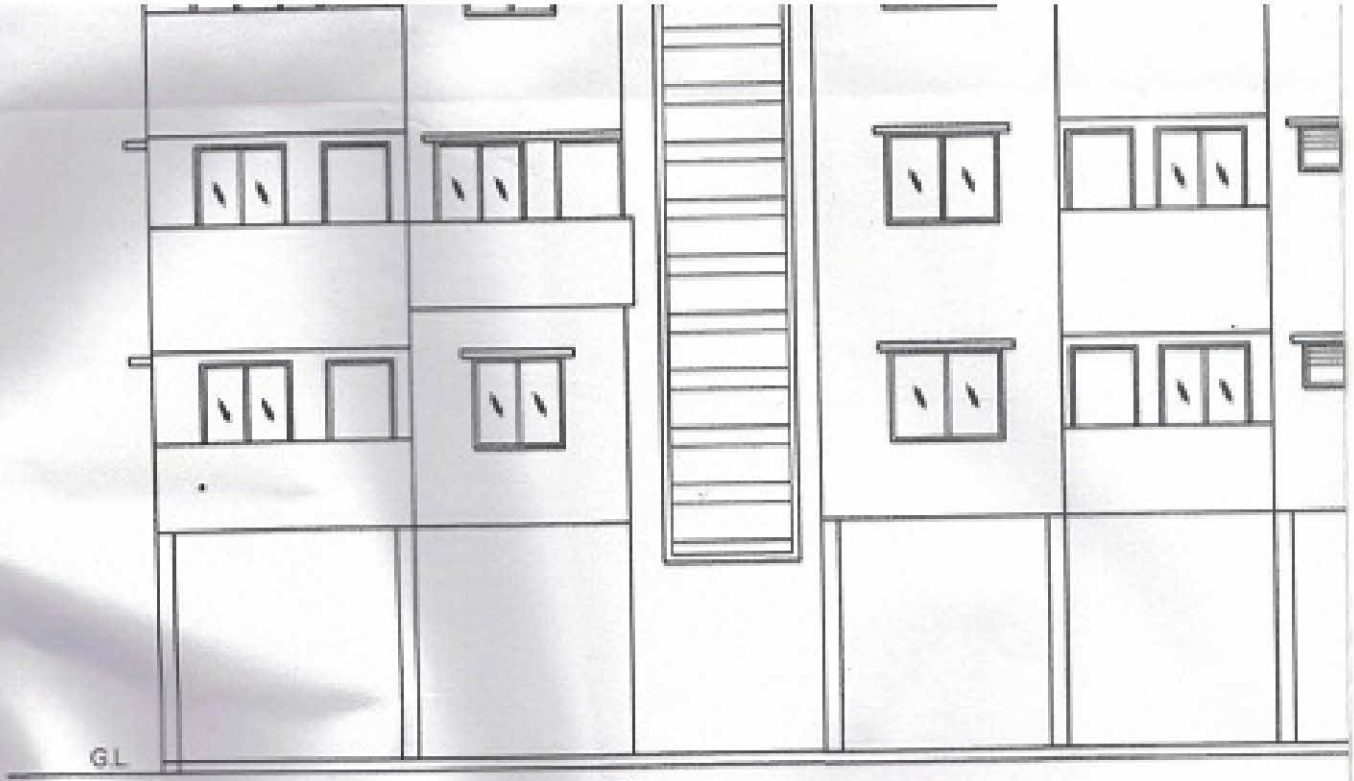


This Sanction is Subject To Conditions Mentioned in Release Letter Of M.I.T. Dt.28/05/2019

This sanction is subject to conditions of
M.A. order Dt. 14-12-2004
M.A.T.P. order Dt. —


SUBJECT TO THE PROVISIONS OF STRUCTURAL DESIGN SUFFICIENCY CERTIFICATE DATED 2/7/2019 OF STRUCTURAL DESIGNER AND APPLICANT


Subject to the provisions of structural drawings submitted by applicant.

Necessary arrangement for rain water harvesting shall be done.

FRONT ELEVATI

(SCALE:- 1:100)

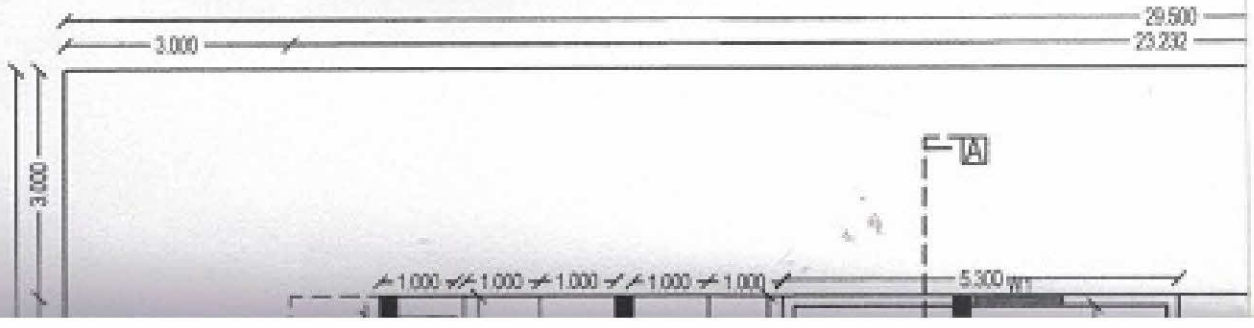

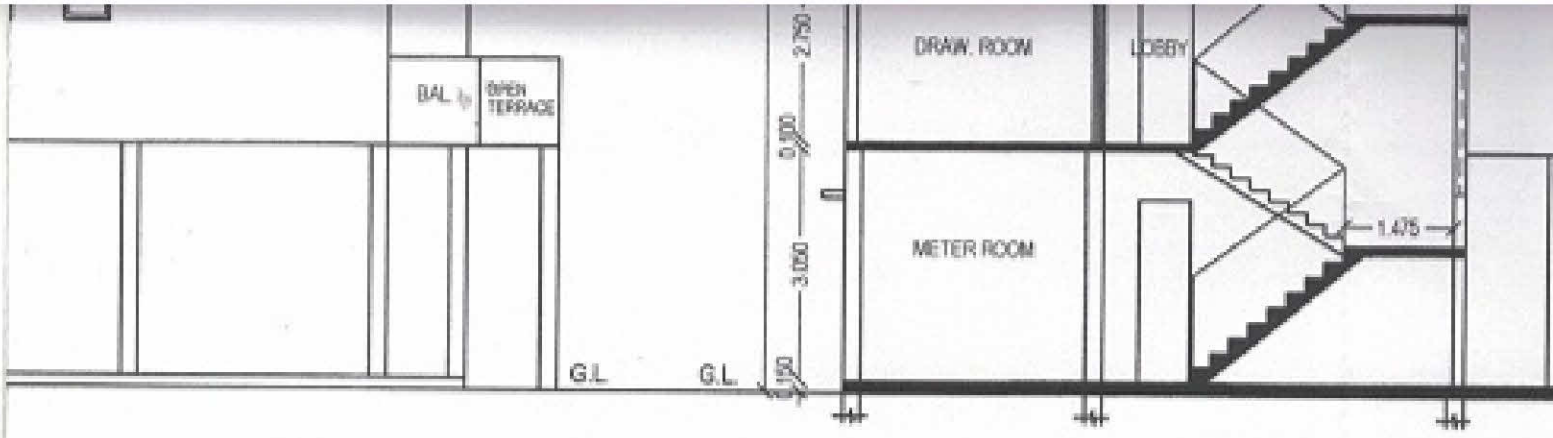

ON

SECTION AT A-A

(SCALE:- 1:100)

OFFICE OF THE
NAGPUR METROPOLITAN REGION DEVELOPMENT AUTHORITY

Building Permit No. RE(NMRDA)/South Nagpur/mB-BESA-22/20190612351/1744/186

SANCTIONED

24-5/7/19

Assistant Engineer
Nagpur Metropolitan Region Development Authority

