

This Sanction is Subject To Conditions Mentioned in Release Letter Of N.L.T. Dt. 25/05/2019

This sanction is subject to conditions of N.A. order Dt. 14-12-2004
N.A.T.P. order Dt. ——

SUBJECT TO THE PROVISIONS OF STRUCTURAL DESIGN SUFFICIENCY CERTIFICATE DATED 2/7/2019 OF STRUCTURAL DESIGNER AND APPLICANT

Subject to the provisions of structural drawings submitted by applicant.

Necessary arrangement for rain water harvesting shall be done.

FRONT ELEVATION

(SCALE:- 1:100)

SECTION AT A-A

(SCALE:- 1:100)


OFFICE OF THE
NAGPUR METROPOLITAN REGION DEVELOPMENT AUTHORITY


Building Permit No. RF/NMRDA/South/NP(60)/08-BESA-22/2019061235/1744/186

SANCTIONED

21/6/2019

Assistant Engineer
Nagpur Metropolitan Region Development Authority

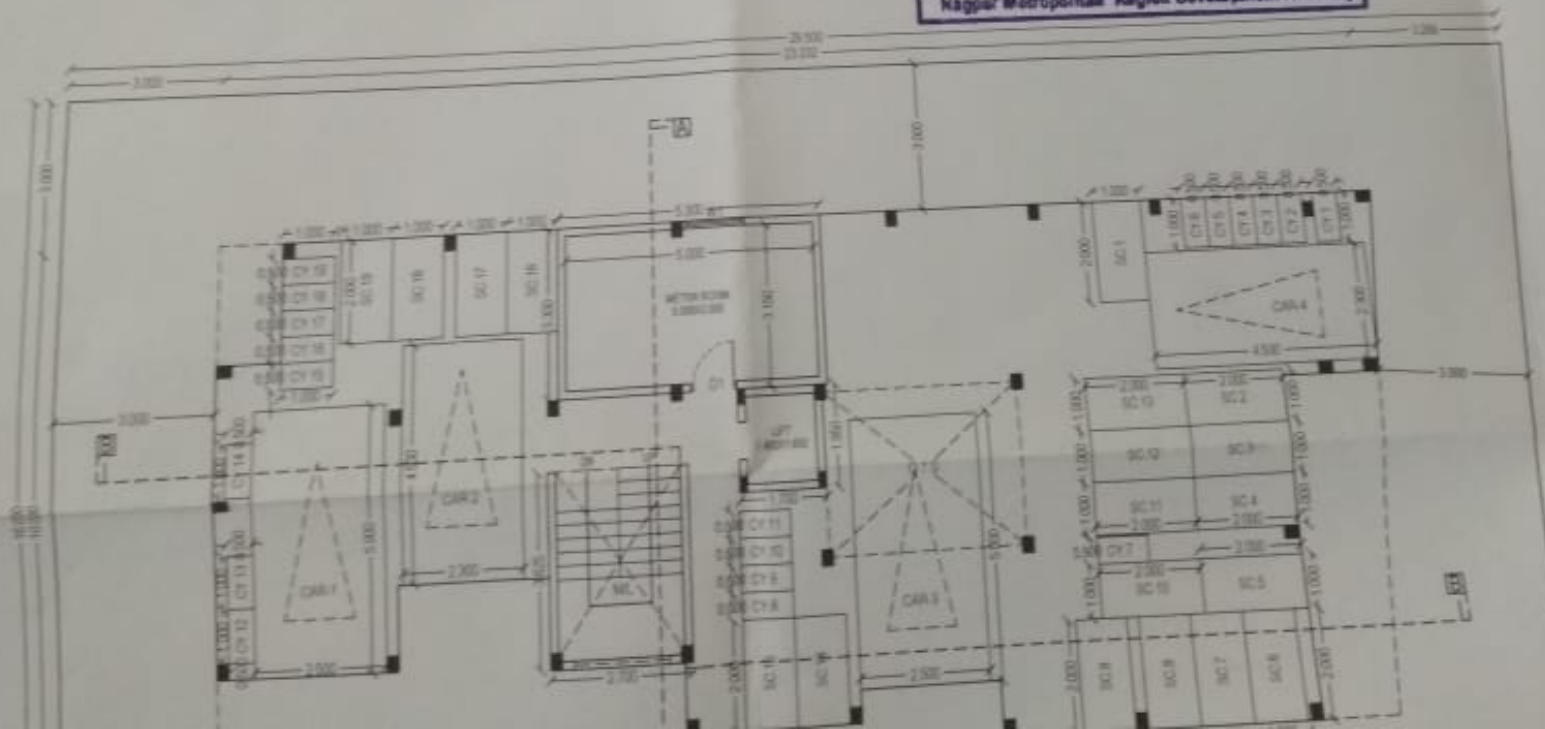

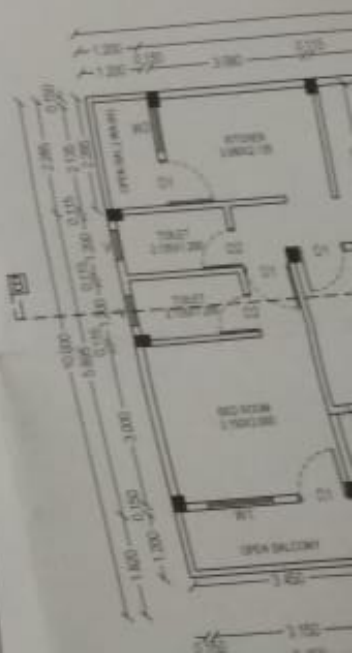

TION

SECTION AT A-A

(SCALE:- 1:100)


OFFICE OF THE
NAGPUR METROPOLITAN REGION DEVELOPMENT AUTHORITY


Building Permit No. BE(NMRDA)/South/NgP(R)/mB-BESA-22/20190612351744/186

SANCTIONED

Dt. 5/7/19

Assistant Engineer
Nagpur Metropolitan Region Development Authority

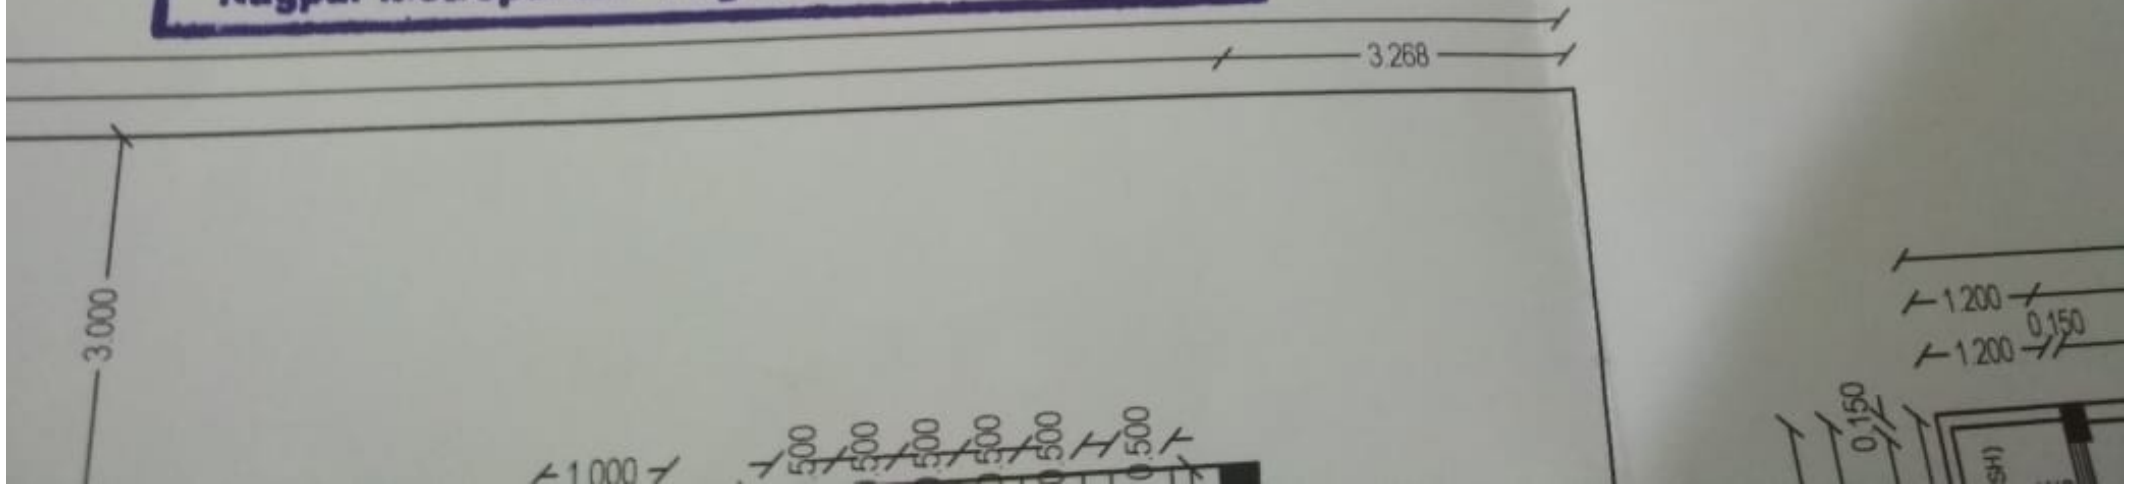

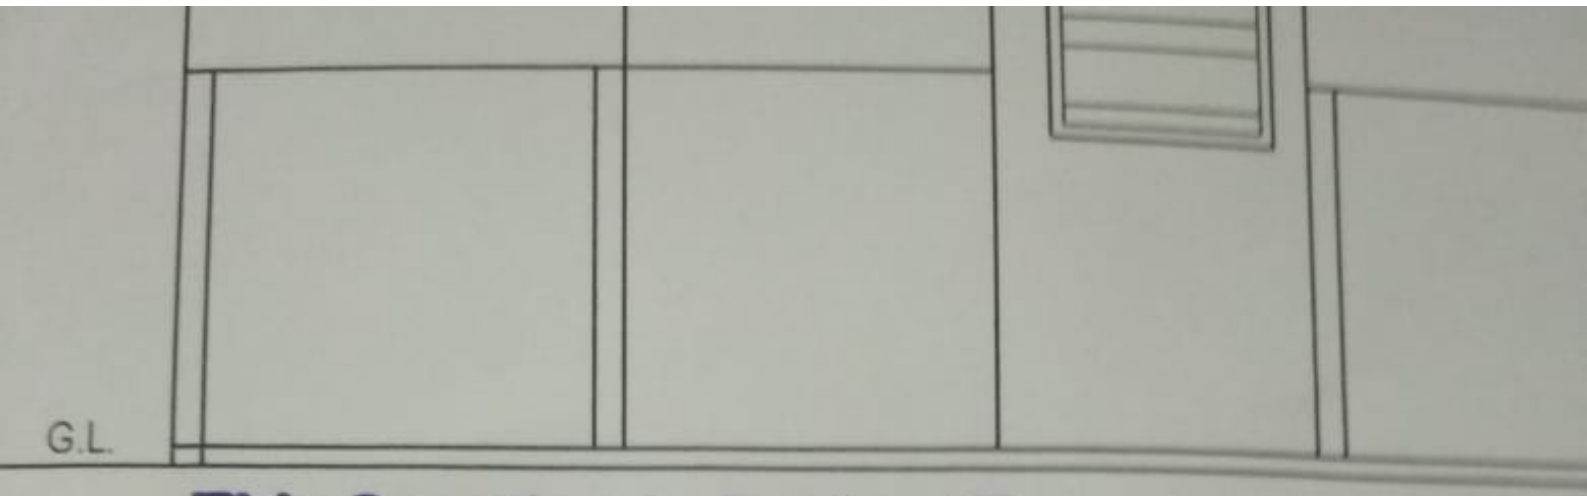

This Sanction Is Subject To Conditions Mentioned In Release Letter Of N.I.T. Dt 28/05/2019

This sanction is subject to conditions of
N.A. order Dt 14-12-2004
N.A.T.P. order Dt —

FRON

SUBJECT TO THE PROVISIONS OF STRUCTURAL DESIGN SUFFICIENCY CERTIFICATE DATED 2/7/2019 OF STRUCTURAL DESIGNER AND APPLICANT

Subject to the provisions of structural drawings submitted by applicant.

Necessary arrangement for rain water harvesting shall be done.

N.M.R.D.A.
L.S. No. 2826
L.S. Valid
Up to 31-12-2024

