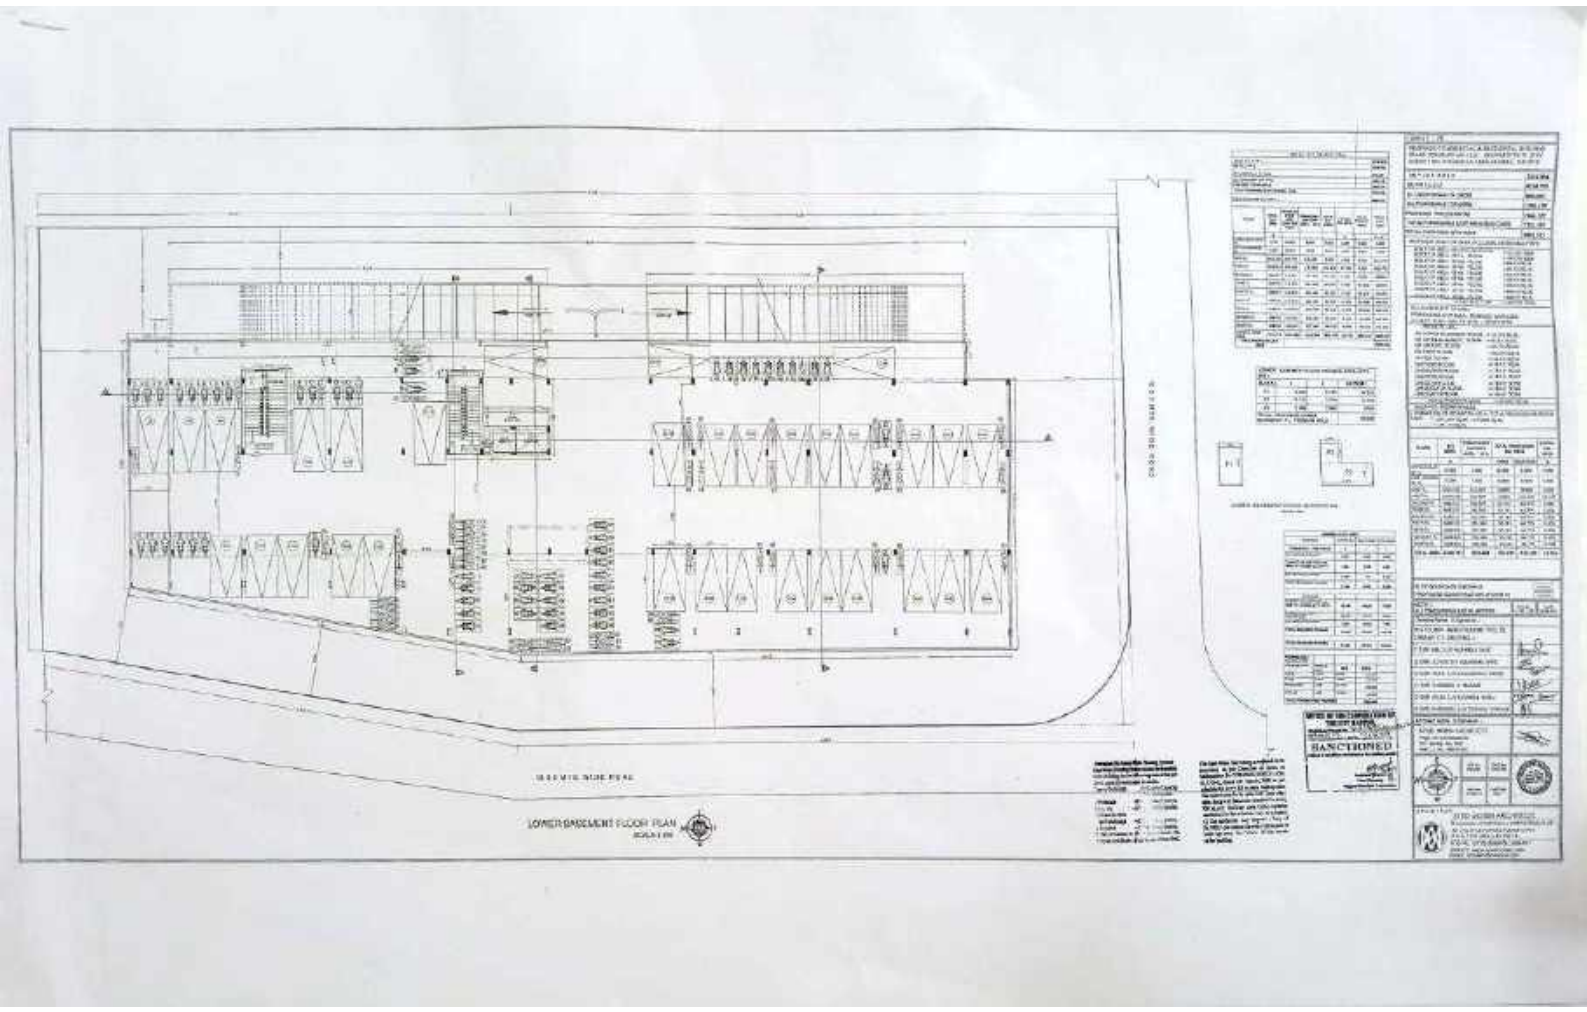

Scanned by CamScanner

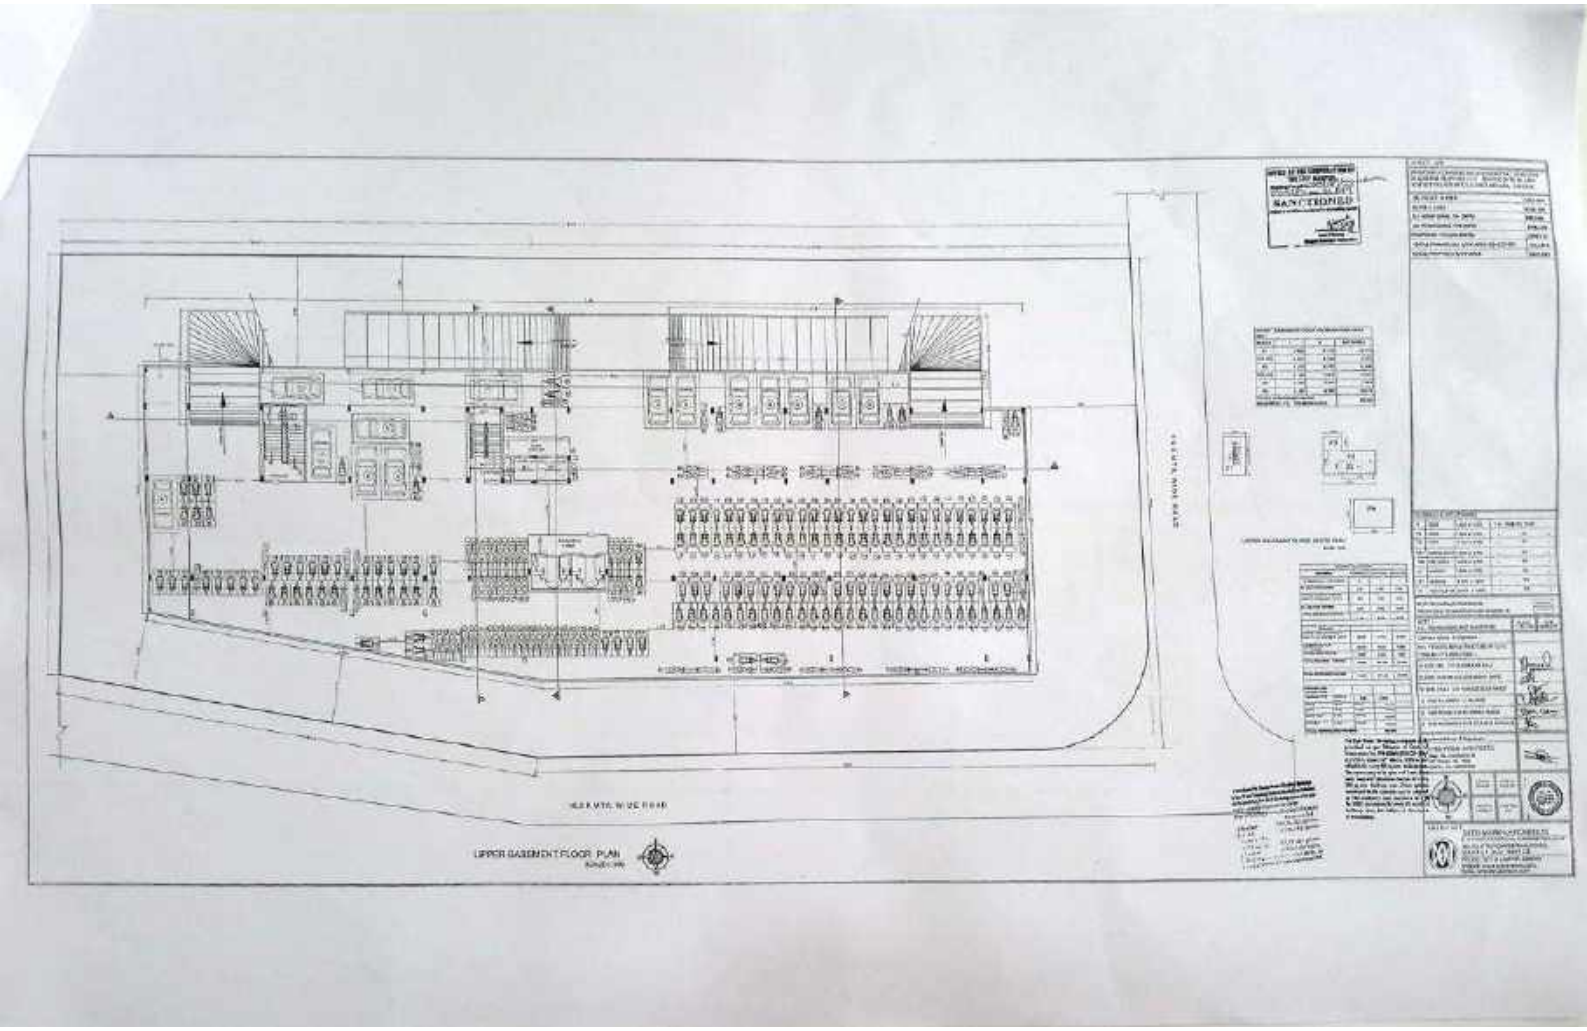

Scanned by CamScanner

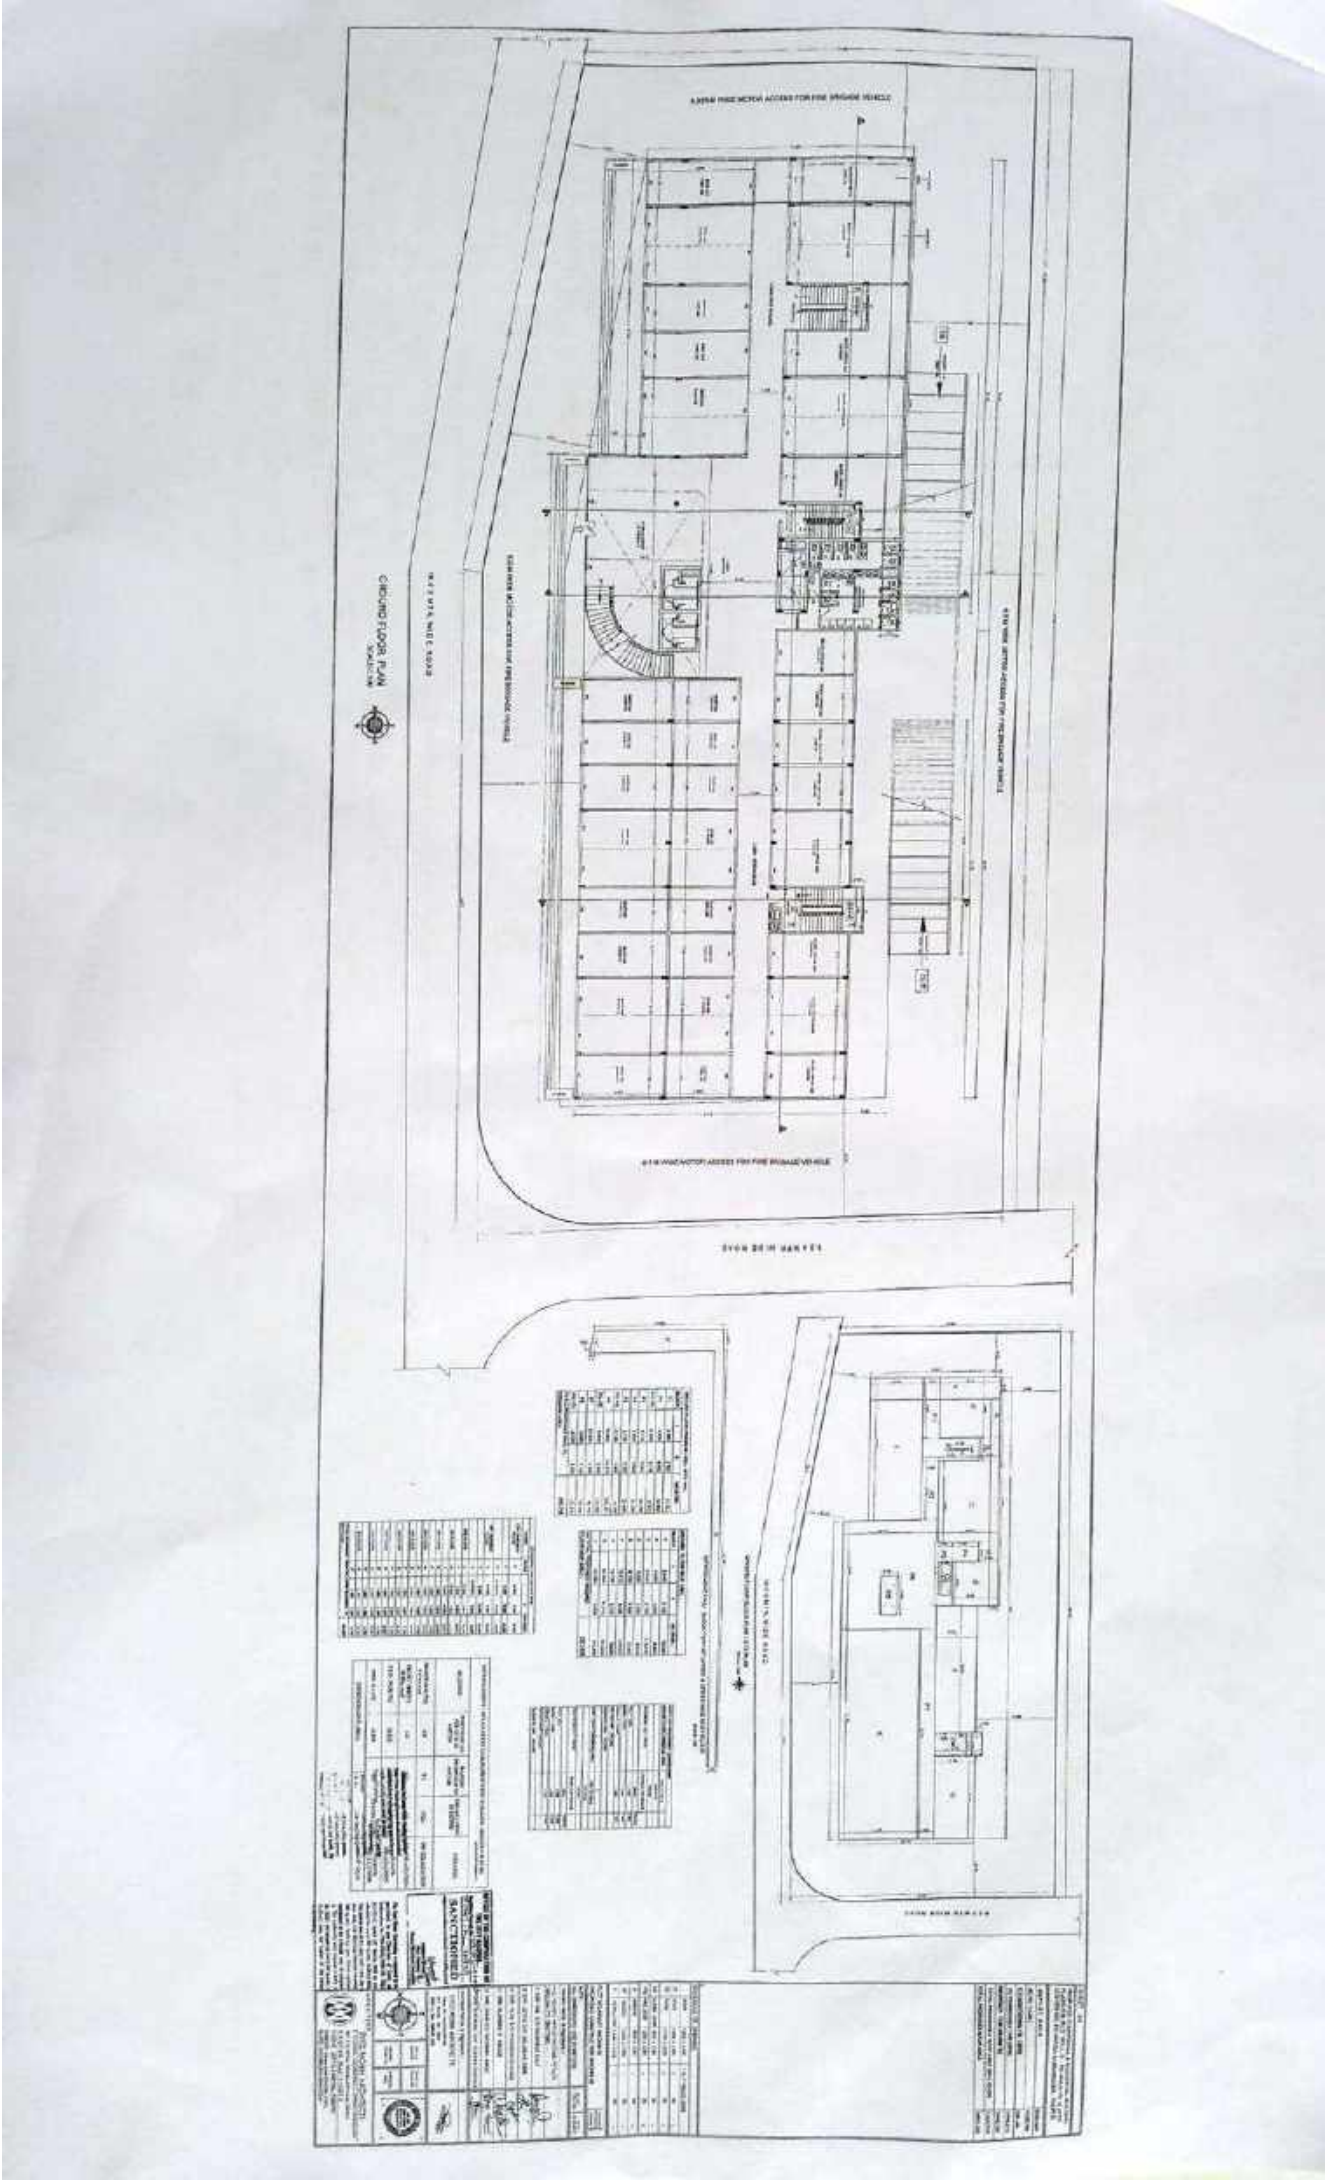

Scanned by CamScanner

Scanned by CamScanner

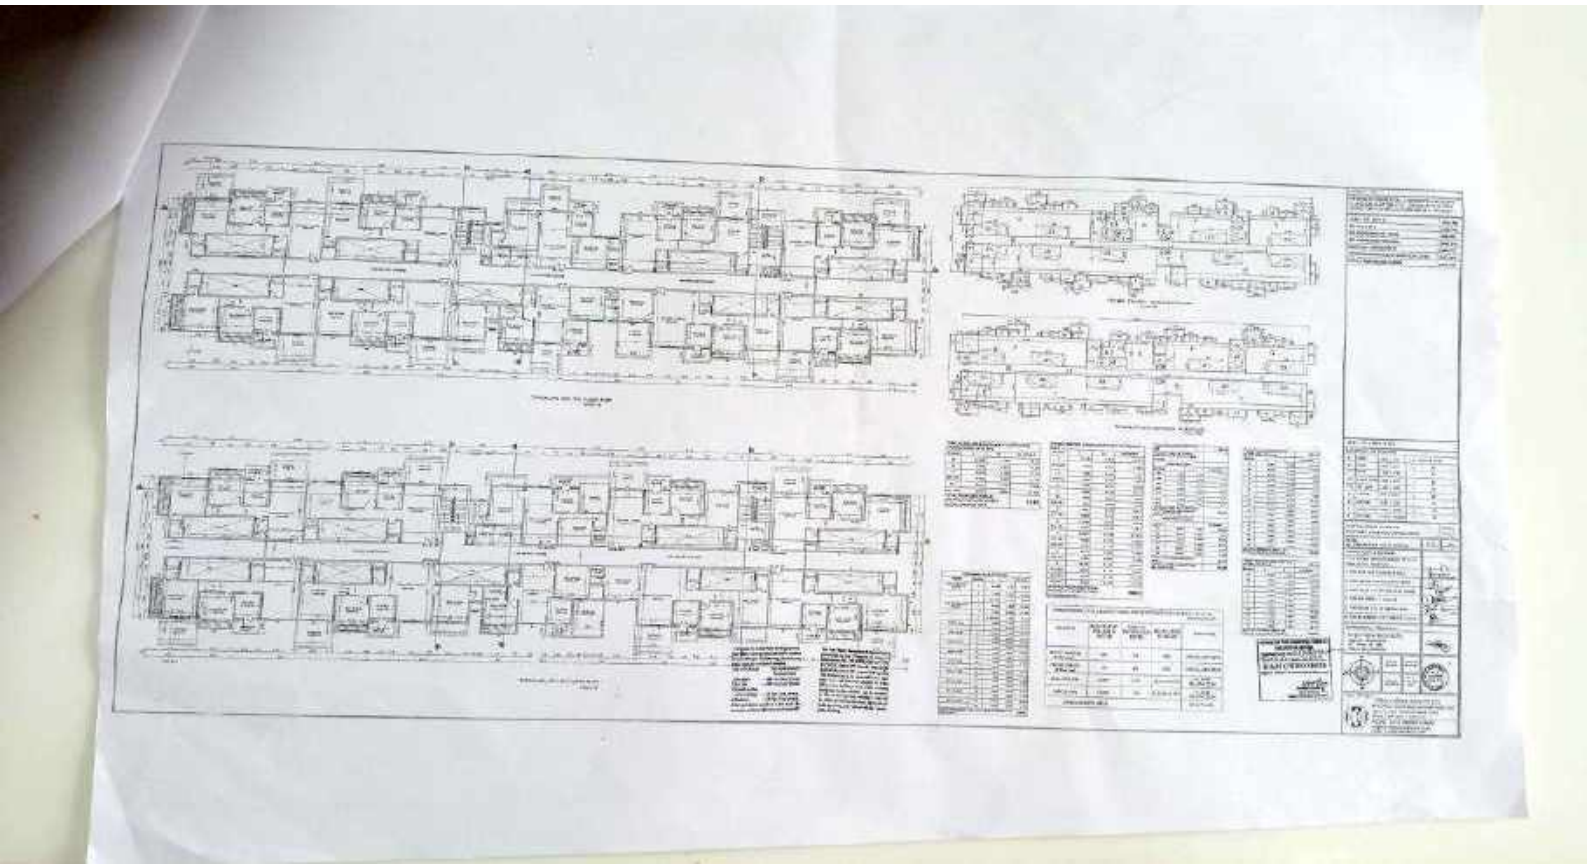

Scanned by CamScanner

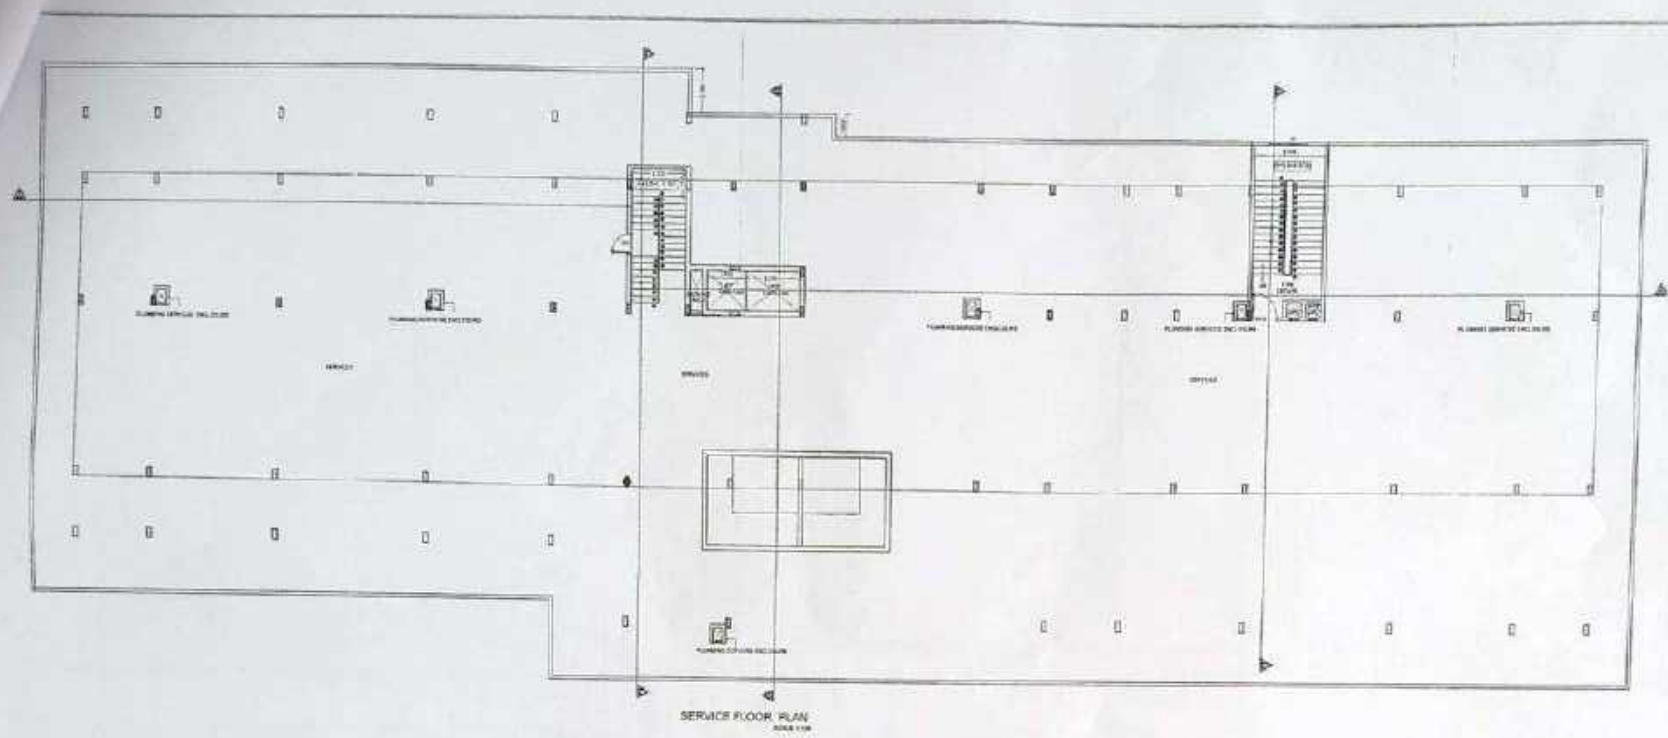

SERVICE FLOOR PLAN

SANCTIONED

SYED MOBIN ARCHITECTS

Scanned by CamScanner

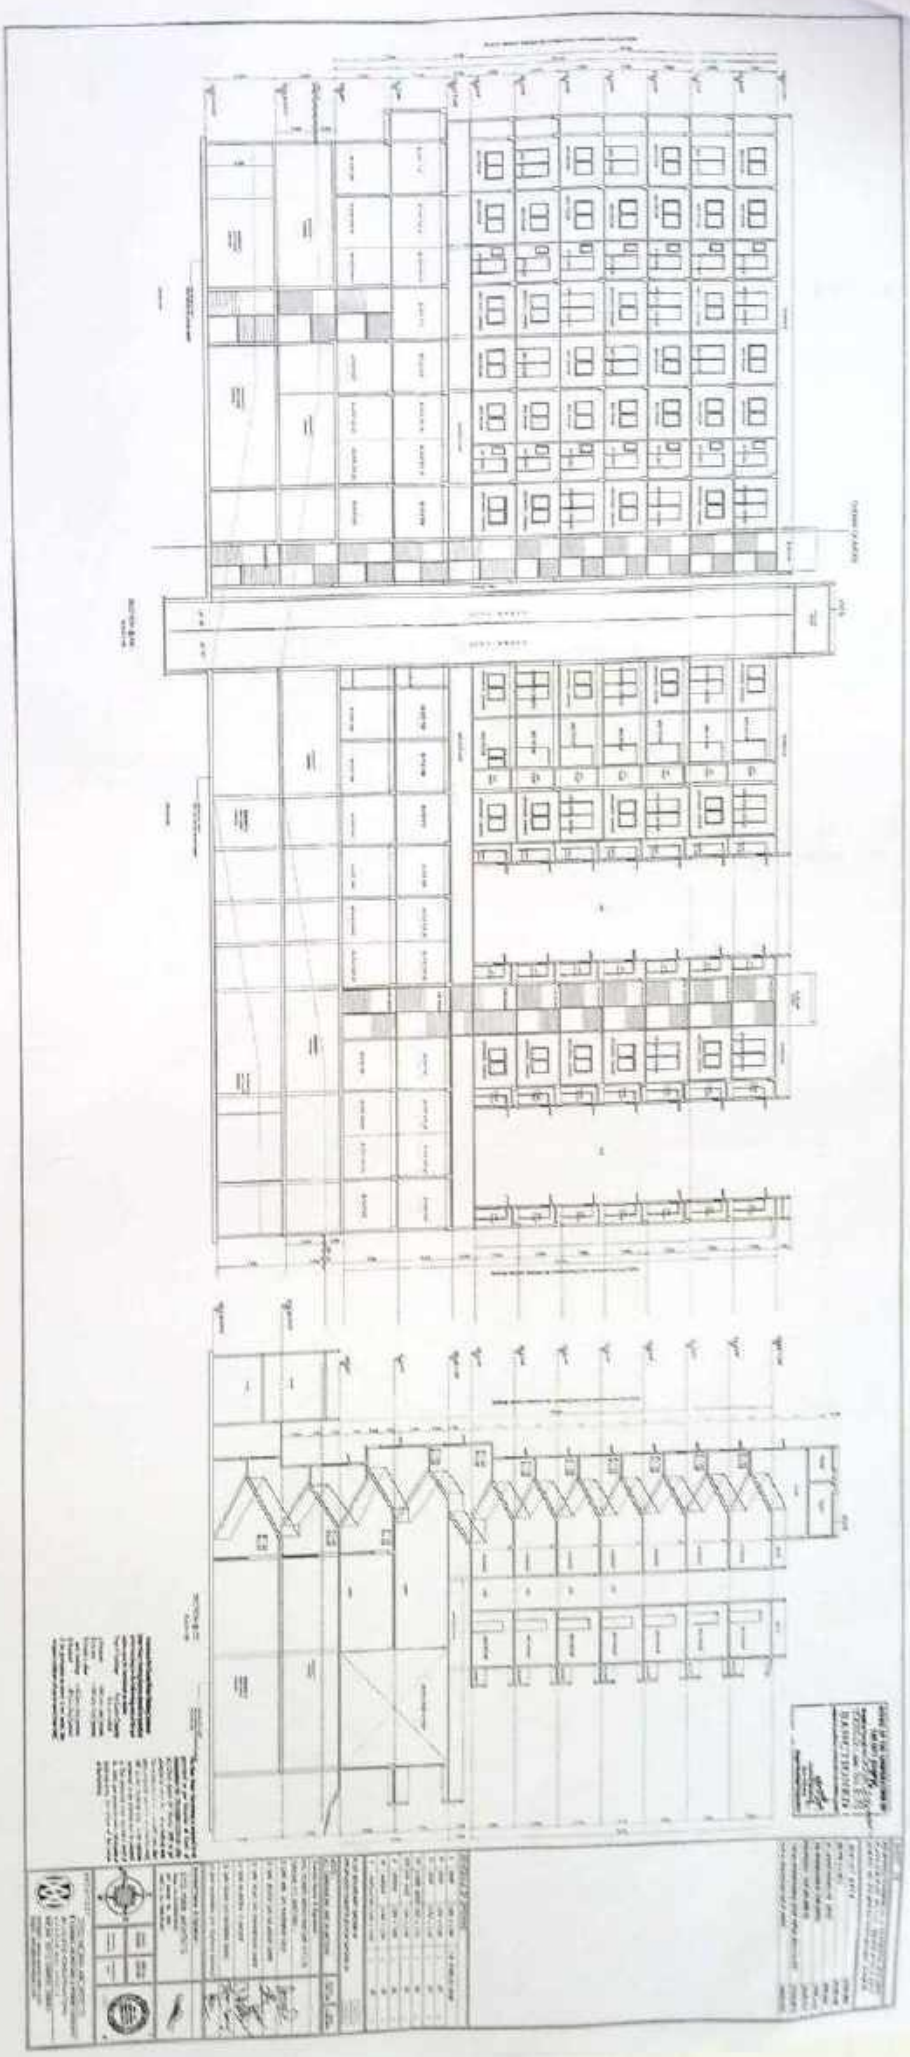

Scanned by CamScanner

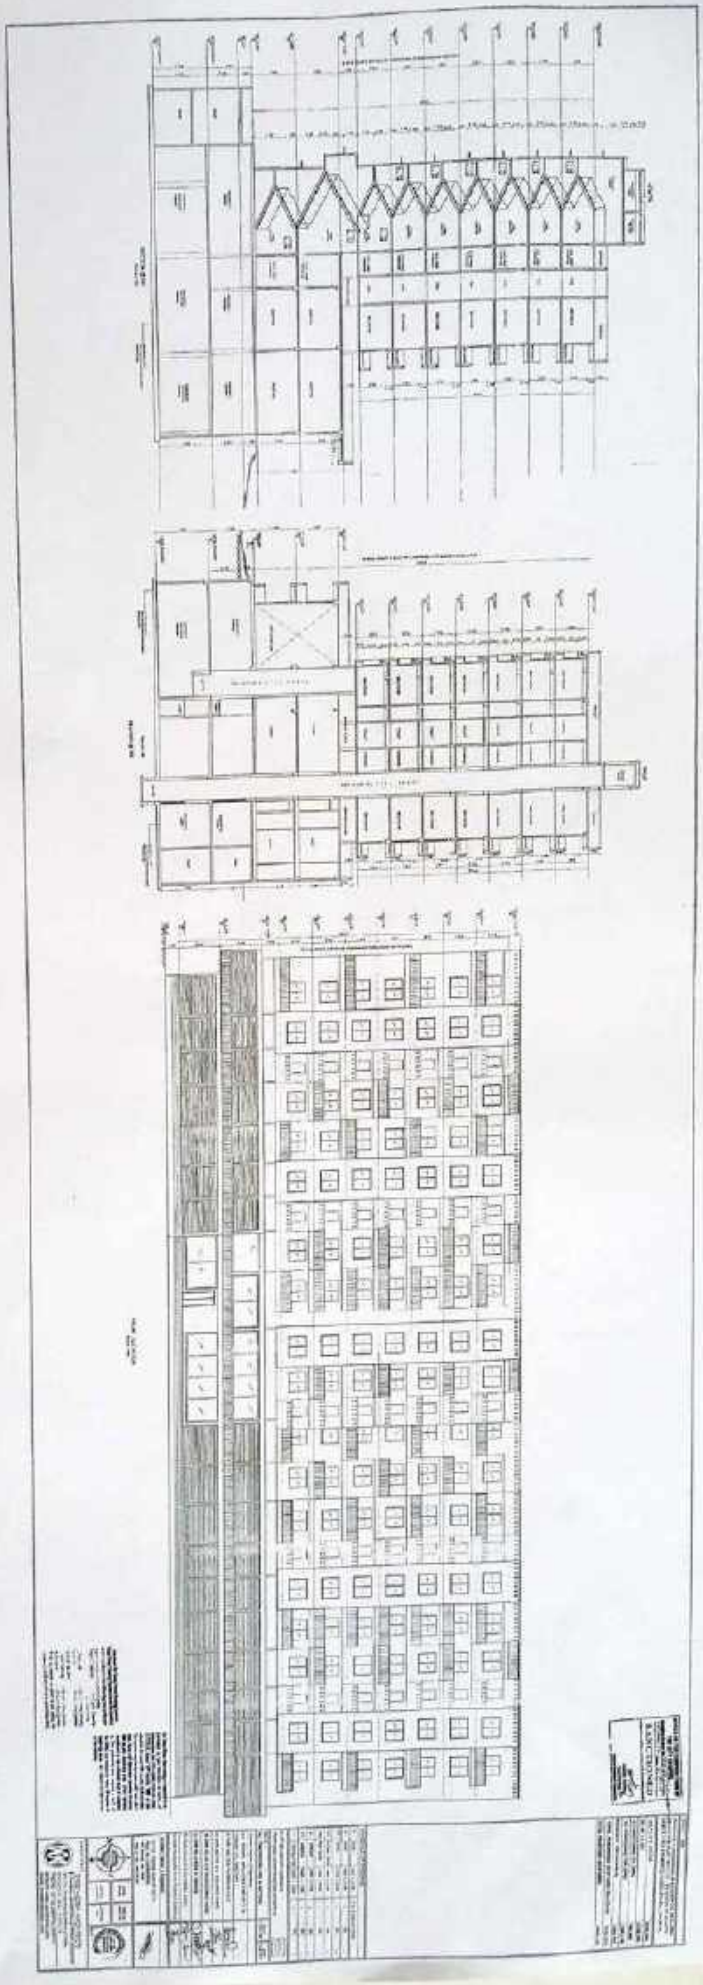

Scanned by CamScanner