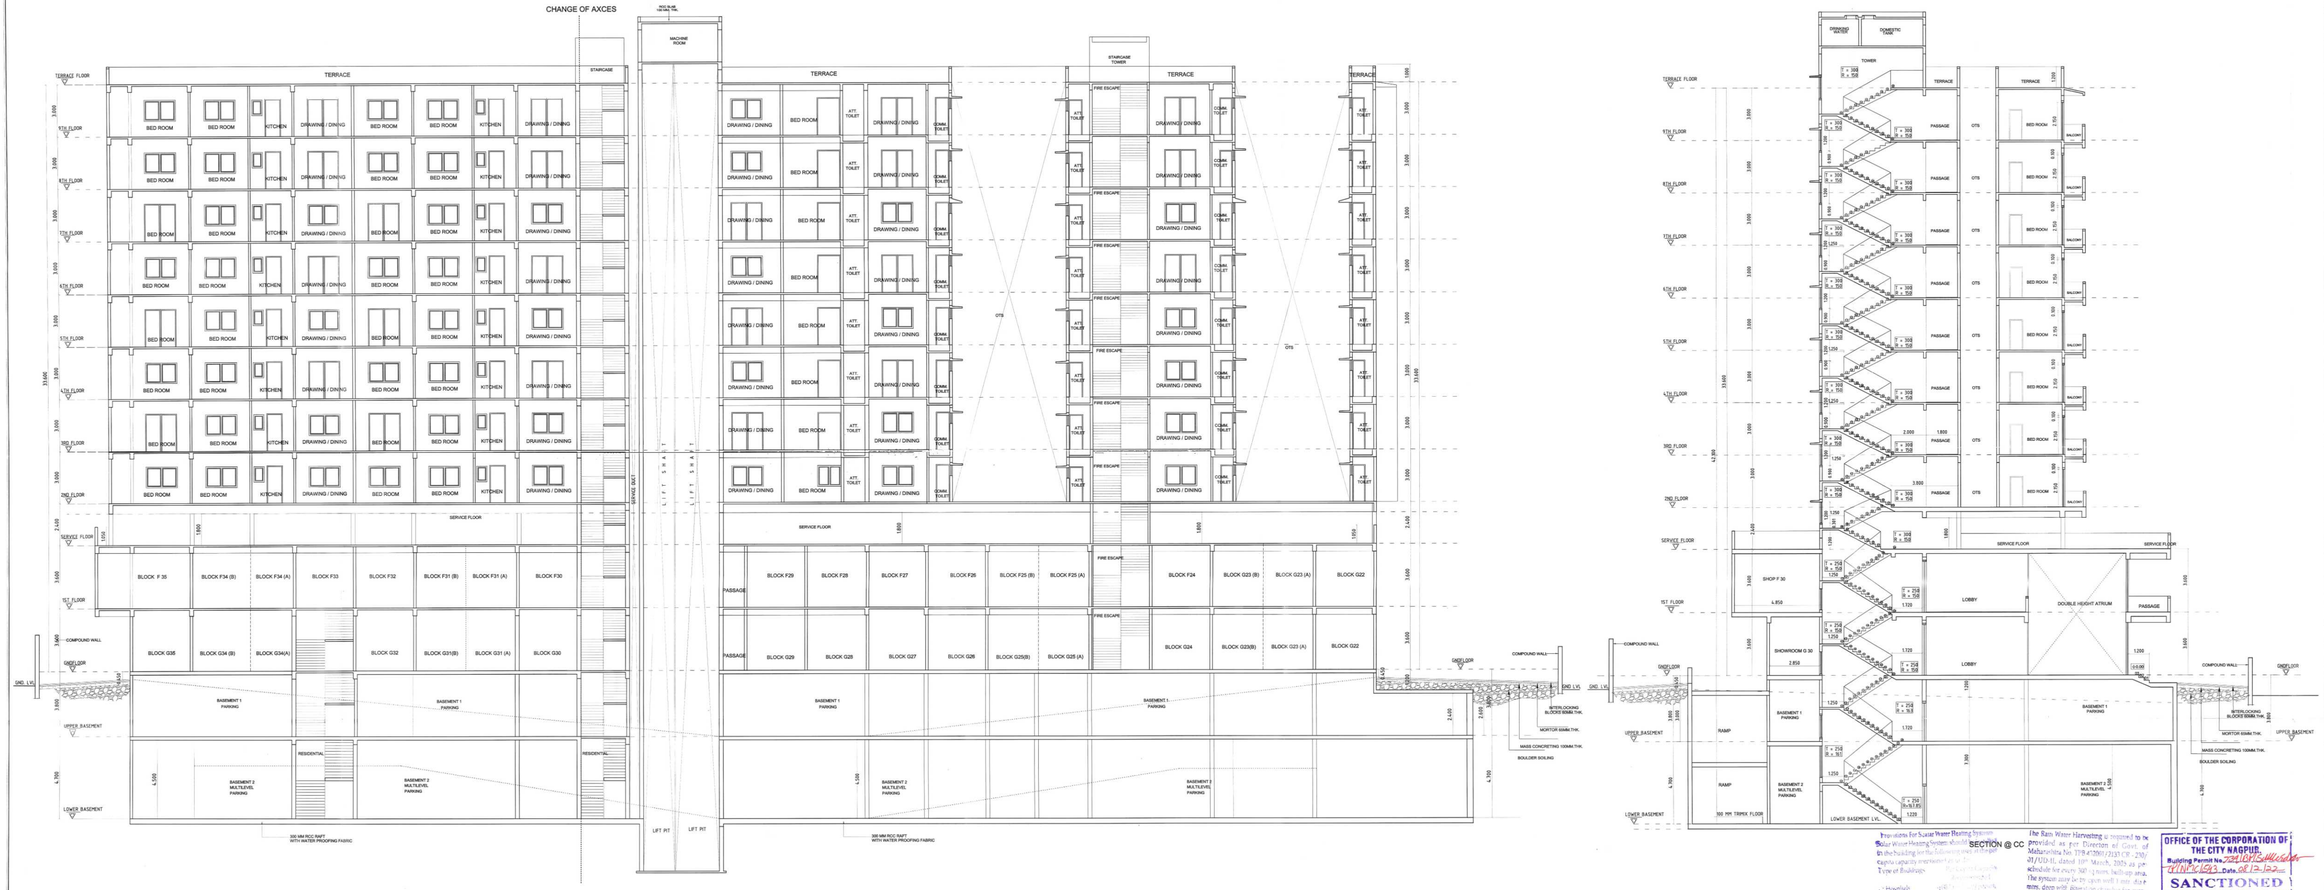


SHEET :9/10

PROPOSED/EXISTING COMMERCIAL & RESIDENTAL BUILDING PLANS FOR PLOT NO.11,12 , KH NOS.29 TO 32 ,CITY SURVEY NO. 876 MOUZA SAKKARDARA , NAGPUR.

PLOT BOUNDARY SHOWN IN
PROPOSED CONSTRUCTION SHOWN IN

NOTE :-
ALL DIMENSIONS ARE IN METERS

SCALE: 1:100, 1:200

DATE:

Owners Name & Signature :-

M/S TECHOPS INFRASTRUCTURE PVT.LTD. THROUGH IT'S DIRECTORS :-

1) SHRI ANIL S/O MADHUKAR KALE
2) SHRI JEEVEN S/O GULABRAO GHIME
3) SHRI VILAS S/O MAHADEORAO HARDE
4) SHRI RAJENDRA V. NAKADE
5) SHRI ISHAN S/O RAVINDRA BARAI
6) SHRI NARENDRA S/O TEJRAMJI DAKHALE

Architect Name & Signature :-

SYED MOBIN ARCHITECTS
Regn. No.-CA/2002/29182
NIT Survey No. 1820
NMC Lic No.- NMC/R-263

JOB No. 2010/20

DWG No. 02/01/80

DRAWN. HASARATA

CHECKED SMA

Provisions for Solar Water Heating System:
Solar Water Heating System should be provided in the building for the following use in the respective capacity irrespective of its Type of Buildings.

1) Hospitals
2) Hotels
3) Hotel & other such buildings
4) Residential

If the provisions as above are not complied, the occupancy certificate will not be issued from NMC.

SECTION @ CC

Rain Water Harvesting is required to be provided as per Directorate of Govt. of Maharashtra No. TPB 4/2001/2135/CR-230/01 dt.7/12/01, dated 10th March, 2005 as per schedule for every 300 sq.mts. built-up area, the system may be in open well 1 mts. dia x 10 mts. deep with appropriate filter for every 300 sq.mts. built-up area. Other options mentioned in the schedule may be adopted.

a) The authority may levy cess of Rs. 3000/- per annum for every 300 sq.mts. of built-up area, for failure of the owner of the building.

OFFICE OF THE CORPORATION OF THE CITY NAGPUR.
Building Permit No. 2010/20/BP/NMC/NGP/1965 Date 08-12-10
SANCTIONED
subject to conditions mentioned in the building permit
Assistant Director Town Planning
Nagpur Municipal Corporation

ARCHITECT

SYED MOBIN ARCHITECTS
PLANNING, ARCHITECTURAL & INTERIOR CONSULTANTS
301,7/2, STYLE HOMES,SITRAM,S TOWN,
N A G P U R (M.S.) - 4 4 0 0 1 3.
PHONE: (0712) 2588900, 2588901
WEBSITE: www.syedmobin.com,
EMAIL: sma@indsvision.com