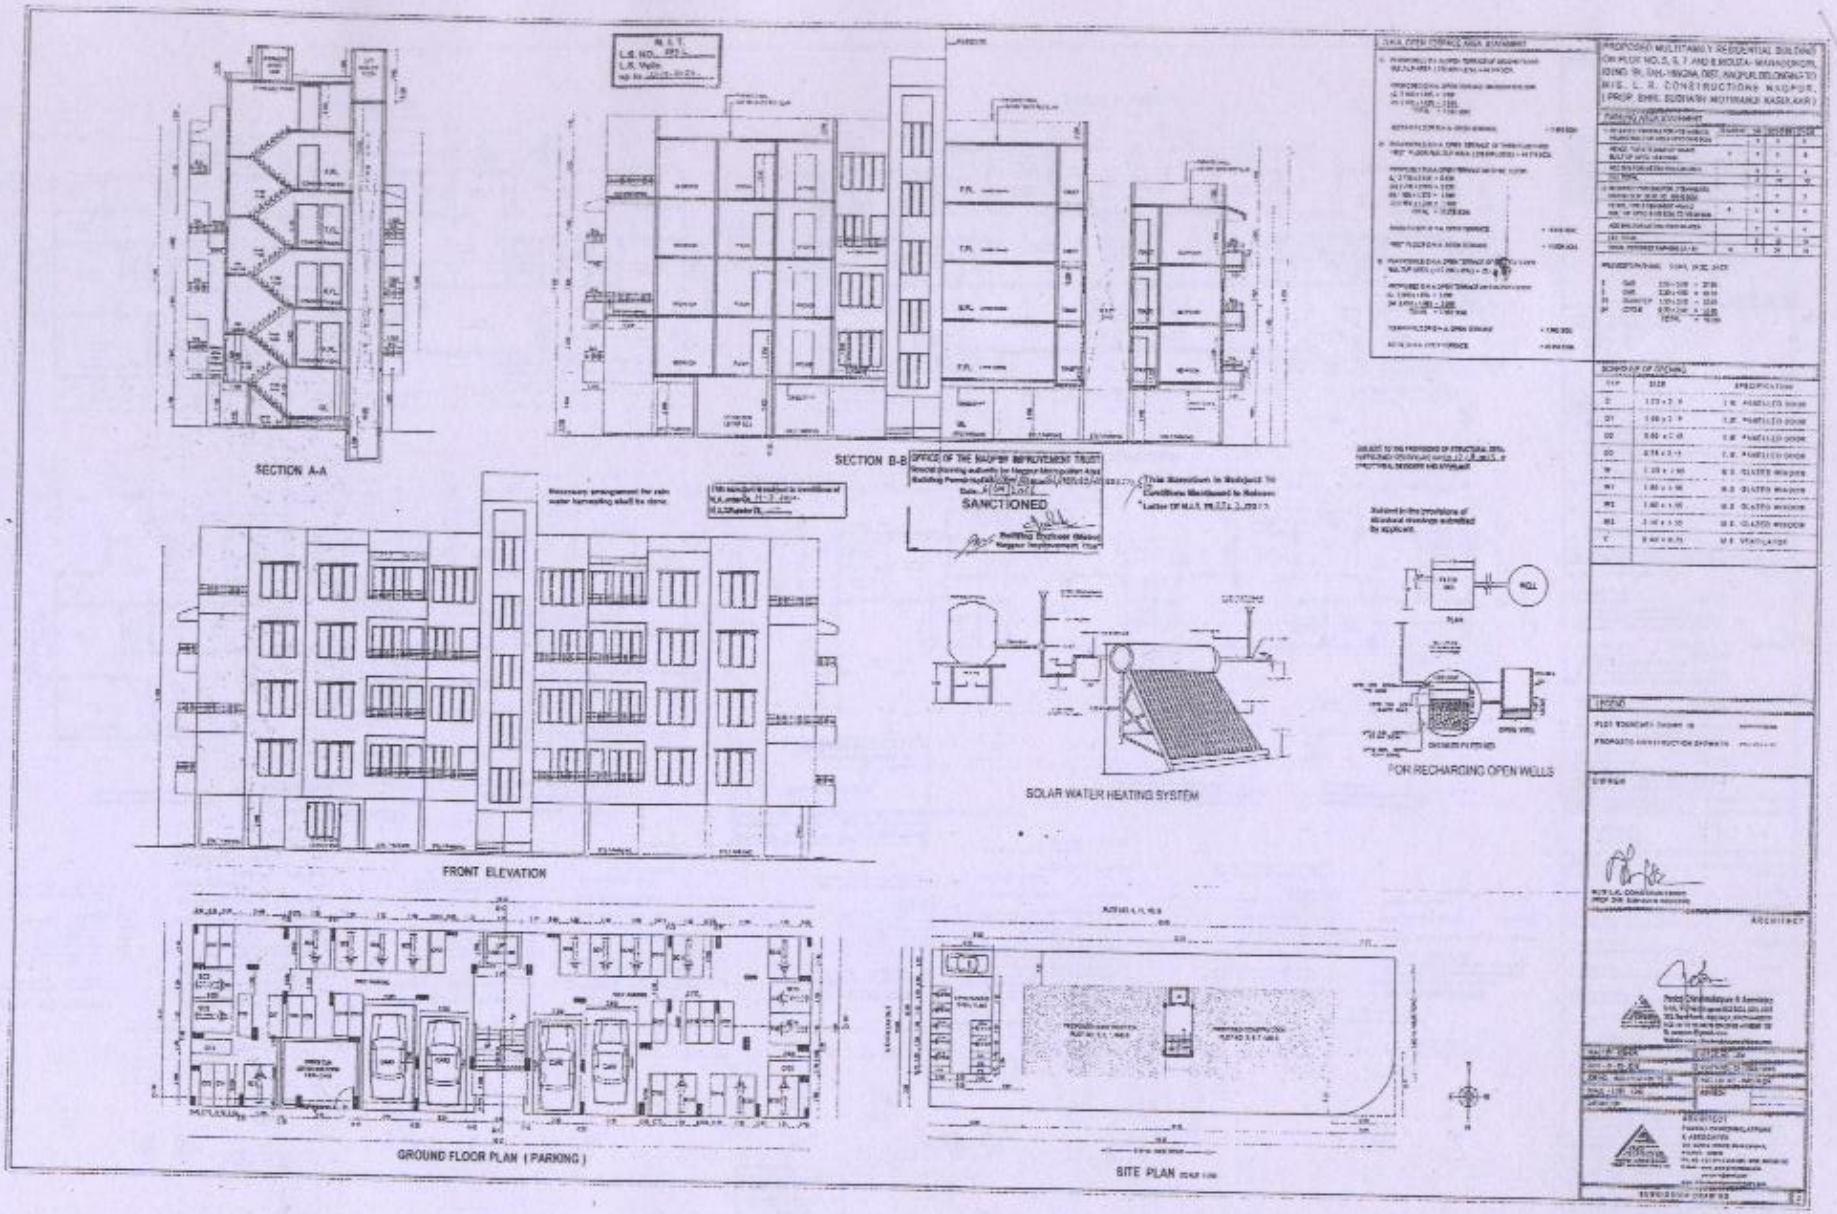
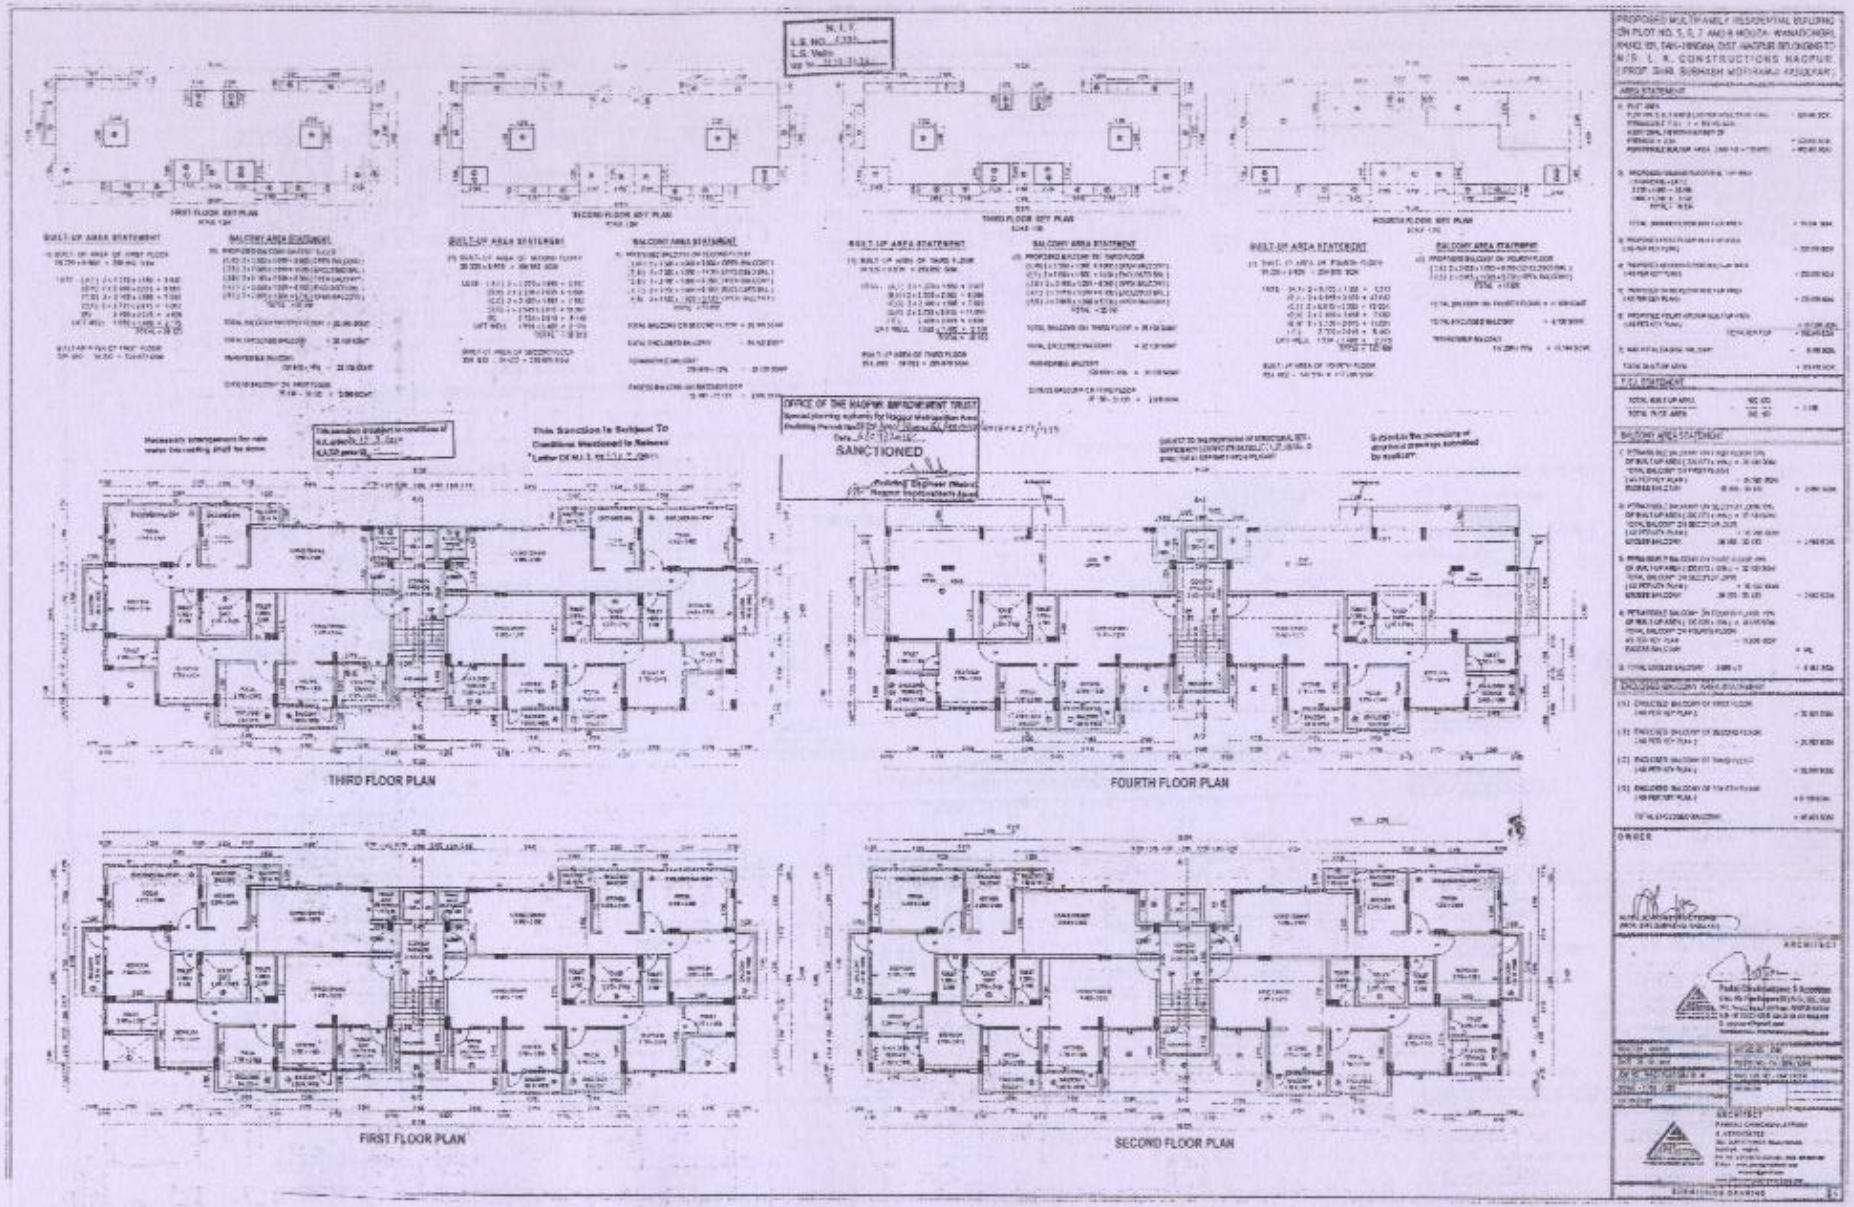

SECTION A-A
SECTION B-B
SANCTIONED
FRONT ELEVATION
SOLAR WATER HEATING SYSTEM
FOR RECHARGING OPEN WELLS
GROUND FLOOR PLAN (PARKING)
SITE PLAN


N. I. T.
L.S. NO.
L.S. Valid
SANCTIONED
THIRD FLOOR PLAN
FOURTH FLOOR PLAN
FIRST FLOOR PLAN
SECOND FLOOR PLAN