



TYPICAL FLOOR KEY PLAN FOR CARPET AREA
FOURTH FLOOR KEY PLAN FOR CARPET AREA
SITE PLAN
SOLAR WATER HEATING SYSTEM
EXISTING AND PROPOSED FOURTH FLOOR PLAN
PROPOSED FIFTH FLOOR PLAN
TERRACE FLOOR PLAN
EXISTING GROUND FLOOR PLAN
TYPICAL FLOOR PLAN
EXISTING THIRD FLOOR PLAN
AREA CALCULATION
LEGEND
OWNER
ARCHITECT

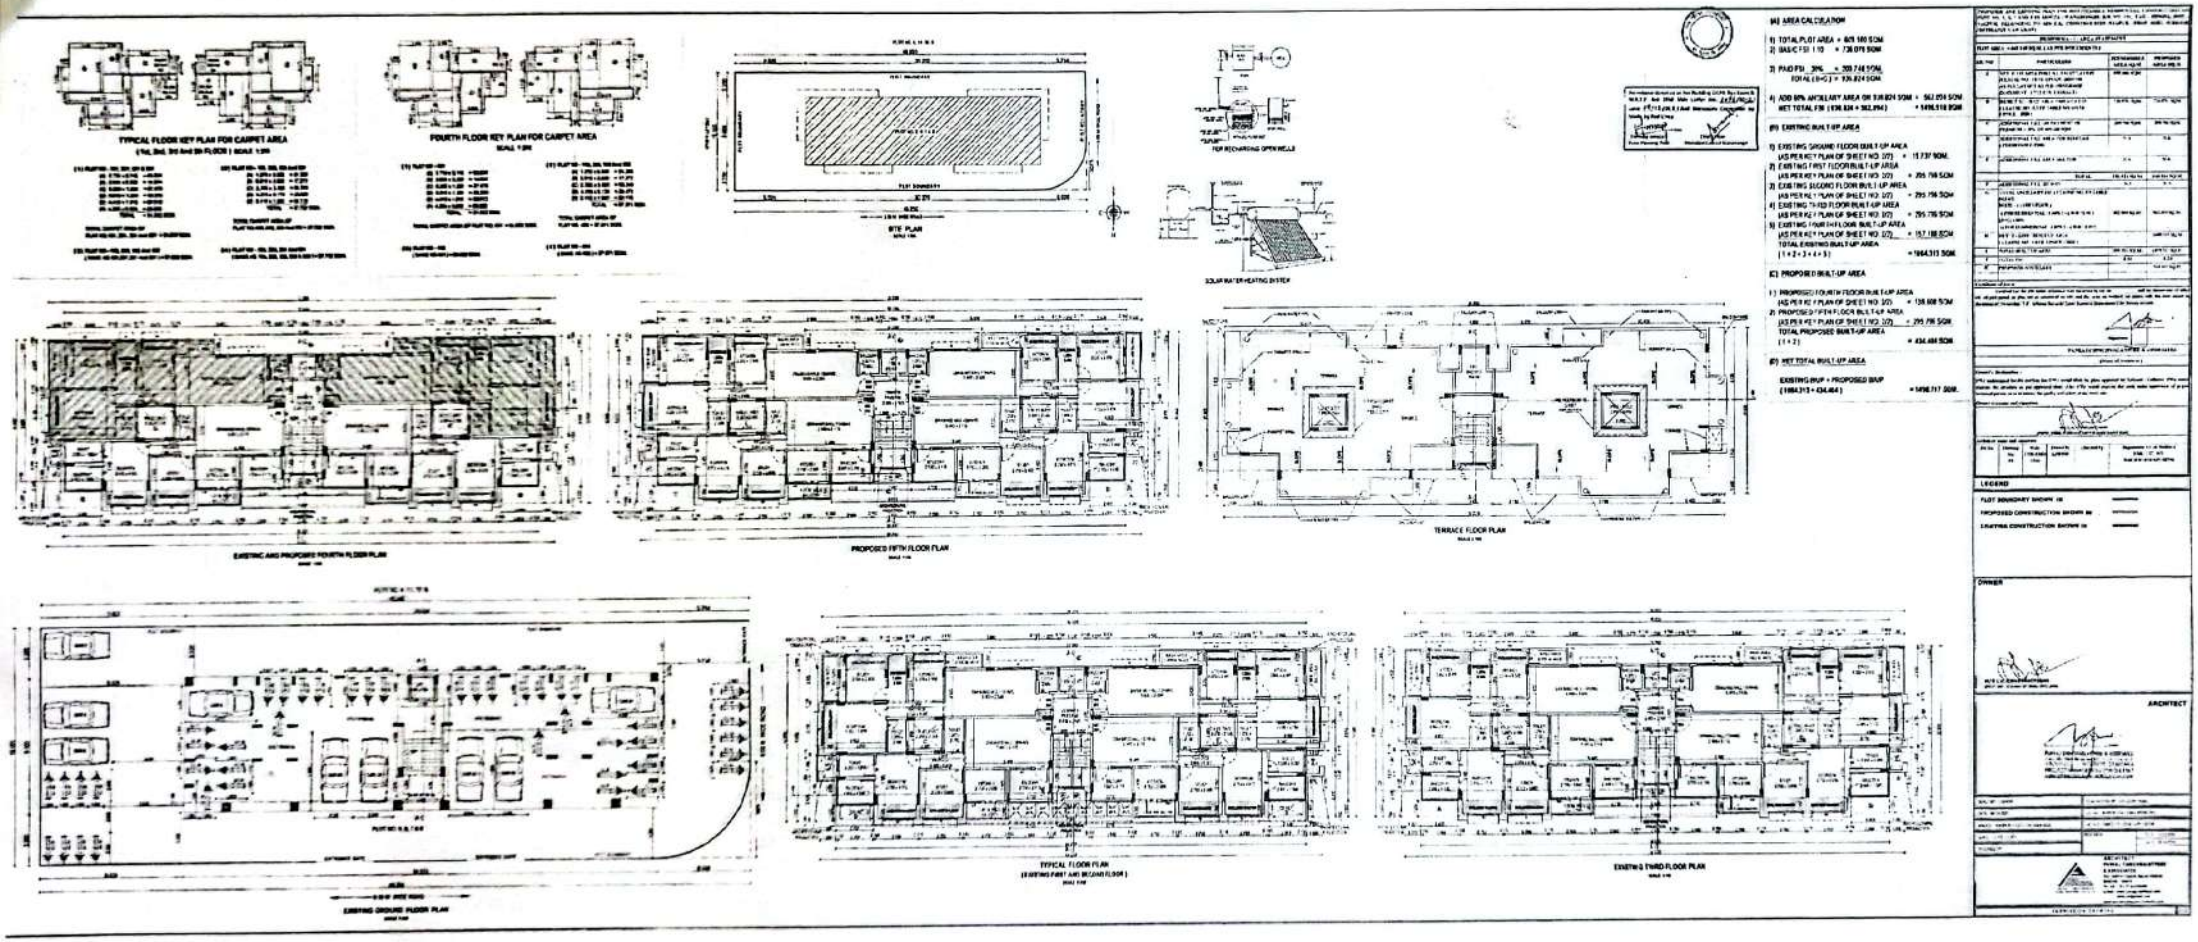

FRONT ELEVATION

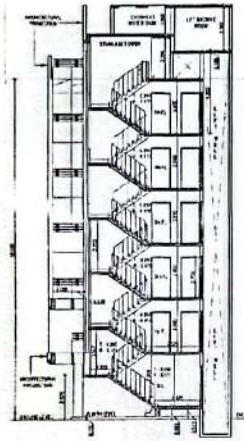

SECTION AT A-A

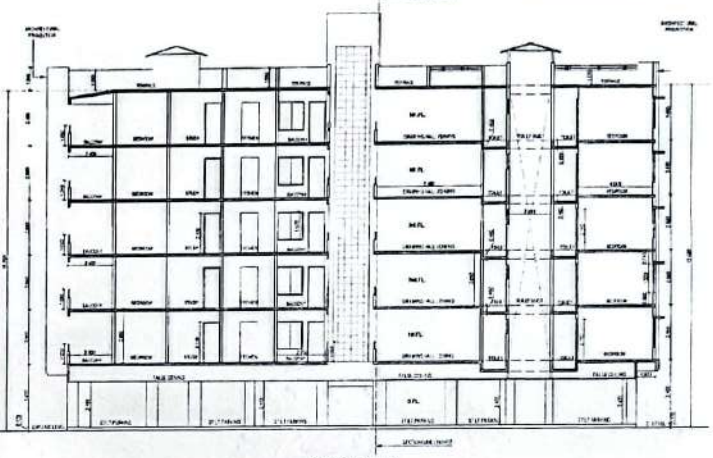


SECTION AT B-B




GROUND FLOOR KEYPLAN FOR BUILT-UP AREA

BUILT-UP AREA STATEMENT

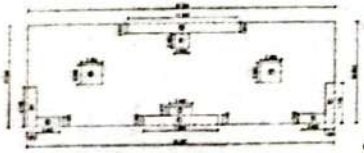

TYPICAL FLOOR KEYPLAN FOR BUILT-UP AREA OF EXISTING 1st, 2nd AND 3rd FLOOR


BUILT-UP AREA STATEMENT

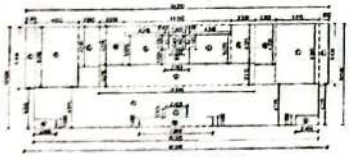

KEYPLAN FOR BUILT-UP AREA OF EXISTING AND PROPOSED 4th FLOOR

BUILT-UP AREA STATEMENT

BUILT-UP AREA STATEMENT

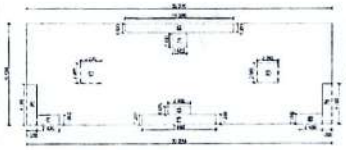

PROPOSED 5th FLOOR KEYPLAN FOR BUILT-UP AREA

BUILT-UP AREA STATEMENT

PARKING STATEMENT

CARPET	TENEMENT	CAR	SCOOTER
PERMISSIBLE PARKING			
NO. OF	2 TENEMENT	1	5
REQUIRED PARKING			
NO. OF	24 TENEMENT	23	30
	5% (TO BE PROVIDED)	1	5
	TOTAL REQUIRED PARKING	23	23
	0.75 MULTIPLYING FACTOR	0	17
	PROVIDED PARKING	9	40

SCHEDULE OF OPENING

TYP	SIZE	SPECIFICATION
D	1.05 x 2.10	T.W. PANELLED DOOR
D1	0.90 x 2.10	T.W. PANELLED DOOR
D2	0.75 x 2.10	T.W. PANELLED DOOR
D3	0.75 x 2.10	T.W. PANELLED DOOR
W	1.20 x 1.20	M.S. GLAZED WINDOW
W1	1.50 x 1.20	M.S. GLAZED WINDOW
W2	1.20 x 1.20	M.S. GLAZED WINDOW
W3	2.10 x 1.20	M.S. GLAZED WINDOW
V	0.60 x 0.75	M.S. VENTILATOR

LEGEND

PLOT BOUNDARY SHOWN IN

PROPOSED CONSTRUCTION SHOWN IN

EXISTING CONSTRUCTION SHOWN IN

OWNER

ARCHITECT

CamScanner