




Nagpur Improvement Trust

PBX No. : 2531431
2531432

APPENDIX 'D'

(Regulation No.6.6.1)

Form for Sanction of Building Permit & Commencement Certificate

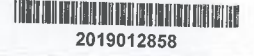

2019012858

Name of the Person	श्री सुनिल रामकृष्ण दुदलवार श्रीमती सोनल सुनिल दुदलवार श्री कुणाल सुनिल दुदलवार		
Address of Applicant	९८ शिवाजी नगर नागपुर ४४००१०		
Permit No. :	B.E (WEST)/ Case No. AB-W-D-6/ Tracking No. 2019012858	1988/568	Date : 28/3/2019
Site of Proposed Work, Plot No. :	33		
Mouza & Khasra :	Dabha-38		
Layout Name :	MZ-DABHA- KH NO 38		

Sir, With reference to your application number AB-W-D-6 dated 28-JAN-2019 for the grant of sanction of Commencement Certificate under section 45 & 69 of M.R. & T.P. Act 1966 to carry out development work/ and building permit under section 45 of M.R. & T.P. Act to erect building, Sanction is hereby given to construct in accordance with the sanctioned plan, modifying note here under so as not to contrivence any of the building Regulation/Development Control Rules of Nagpur City/RP.The Commencement Certificate / Building permit is granted subject to the following conditions:-

1. The sanction once accorded through commencement certificate/building permit shall remain valid for Four years in the aggregate but shall have to be renewed every one year from the date of its issue.The application for renewal shall be made before expiry of one year if the work is not already commenced.Such renewal can be done for three consecutive terms of one year after which proposals shall have to be submitted to obtain development permission afresh.If application for renewal is made after expiry of the stipulated period during which commencement certificate is valid then the Chairman may condone the delay for submission of application for renewal by charging necessary fees.But in any case commencement certificate shall not be renewed for a period of more than four years from the date of commencement certificate / development certificate.However the condition of lease of allotment of plot for completion of construction will overrule this duration of sanction.
2. The land vacated in consequence of the enforcement of the setback rule shall form part of the public street.
3. This permission does not entitle you to develop the land which does not vest in you.
4. This building shall be used for the purpose for which the sanction is accorded and as prescribed in the prevailing Development Control Rules and Building By-laws.
5. No departure from the sanctioned plan should be made without obtaining previous sanction of the NIT. If any construction is carried out in contravention of the sanctioned plan the Nagpur Improvement Trust may require it to be demolished or altered in such a manner as it may deem fit.
- 6.Within one year from the date of issue of building permit the owner shall commence the work for which the building permit is issued. The Inspection Notice/intimation regarding commencement of construction will have to be given to the Nagpur Improvement Trust in prescribed form "F".
7. The intimation regarding completion of construction upto plinth level should be given in the Form as in Apendix "G" to the NIT.Further construction shall be carried out only after obtaining approval in prescribed format "H" from the NIT.
8. The Building or part thereof shall not be occupied or used unless occupation certificate has been obtained from Chairman, NIT in prescribed format "K". The owner through his licenced surveyor/Architect/Engineer who has supervised the construction, shall furnish a building completion certificate to the Chairman, NIT in the form in appendix "J".This certificate shall be accompanied by 3 sets of plans of completed development.The Chairman, NIT after inspection of the work and after satisfying himself that there is no deviation from the sanctioned plans, issue an occupancy certificate.

9. Any person who contravenes any of the provisions of these regulations, any requirements or obligations imposed on him by virtue of these regulations including the maintenance of fire protection services and appliances and lifts in working order or who interferes with or obstructs any person in the discharge of his duties shall be guilty of an offence shall be liable for prosecution.

10. W.C, Bath & washing places shall conform to requirement contained in table 12 to 26 attached to Building Regulation of the Nagpur city.

11. Rain water shall entirely be excluded from the connecting sewer & separate arrangement for diverting rain water to road side storm drain shall be made. If any deviation are detected in this respect the Chairman's order for rectifying them shall be complied with.

12. All drainage work shall be got done through licensed plumber approved by Nagpur Improvement Trust or Nagpur Municipal Corporation.

13. W.C., Bathroom and washing places shall not be used unless proper connections are made as per table 12 to 26 through licensed plumber as mentioned in 12 above and completion Notice in form 'J' duly signed by licensed surveyor/Architect/Engineer is given and permission to use them is obtained from Chairman, NIT.

14. During the course of construction of building, the sanctioned plan shall always be available at site for inspection by officials of Nagpur Improvement Trust.

15. Except as aforesaid the permission is granted subject to compliance of Building Regulation for time being in force and nothing herein contained shall be regarded as dispensing with such compliance except to the extent expressly specified therein.

16. This permission shall not be construed as affecting in any way the right of Government or Nagpur Improvement Trust or the Municipal Corporation or any other authority or any private person or firm to the land upon which permission has been sought to construct building or to any easementary rights connected there with.

17. The permit holder is not allowed to collect earth/materials from or through Nagpur Improvement Trust land and road sides without permission in writing from Chairman who may grant it on such terms and conditions as may deem fit. Where such permission has been granted such use shall not be an obstruction or be a hinderance to the road user. The excavated material/debris deposited shall be removed within three days of use of land. If any material is stacked or dumped on Nagpur Improvement Trust land without Trusts prior permission and if such permission is granted but subsequently if it is seen that permission is causing hardship to the public then it shall be removed by the Nagpur Improvement Trust at the risk and cost of this permit holder and Nagpur Improvement Trust shall not be responsible for any loss or damage cause to the permit holder. No claim on this account shall be tenable against Nagpur Improvement Trust.

18. Subject to the condition that the party will plant and grow in vacant land 3 Nos. of shady trees under the provisions of Maharashtra (Urban Area) Reservations of Tree Act.1975.

19. This sanction is subject to the condition that drinking water and sewerage disposal is not guaranteed by Nagpur Municipal Corporation/Nagpur Improvement Trust.

20. Dustbins of suitable sizes should be provided within the plot boundary easily accessible from road.

21. Suitable letter delivery boxes should be installed at easily accessible place on ground floor.

22. Neccessary arrangement for rain water harvesting shall be done

23. Keeping Safe Horizontal & Vertical distances from H.T/L.T Lines for Proposed Construction as per Table No. 3 of D.C.R. 2000 and as per Clause 80 of Indian Electricity Rules 1956

Enclosure : One Copy / One Set of Sanctioned Plan



2019012858

Date of Generation : 26/03/2019

Copy to : -

1. The Divisional Officer, West Division Ambazari Nagpur,
Nagpur Improvement Trust for information with a copy of sanction
plan (enclosed herewith) for record


(L.Y.Raut)

**Building Engineer (W)
Nagpur Improvement Trust
Nagpur, Dated**

**NO DEVIATIONS SHALL BE
COMPOUNDED HEREAFTER**

-Sd-

(L.Y.Raut)
**Building Engineer (W)
Nagpur Improvement Trust
Nagpur**

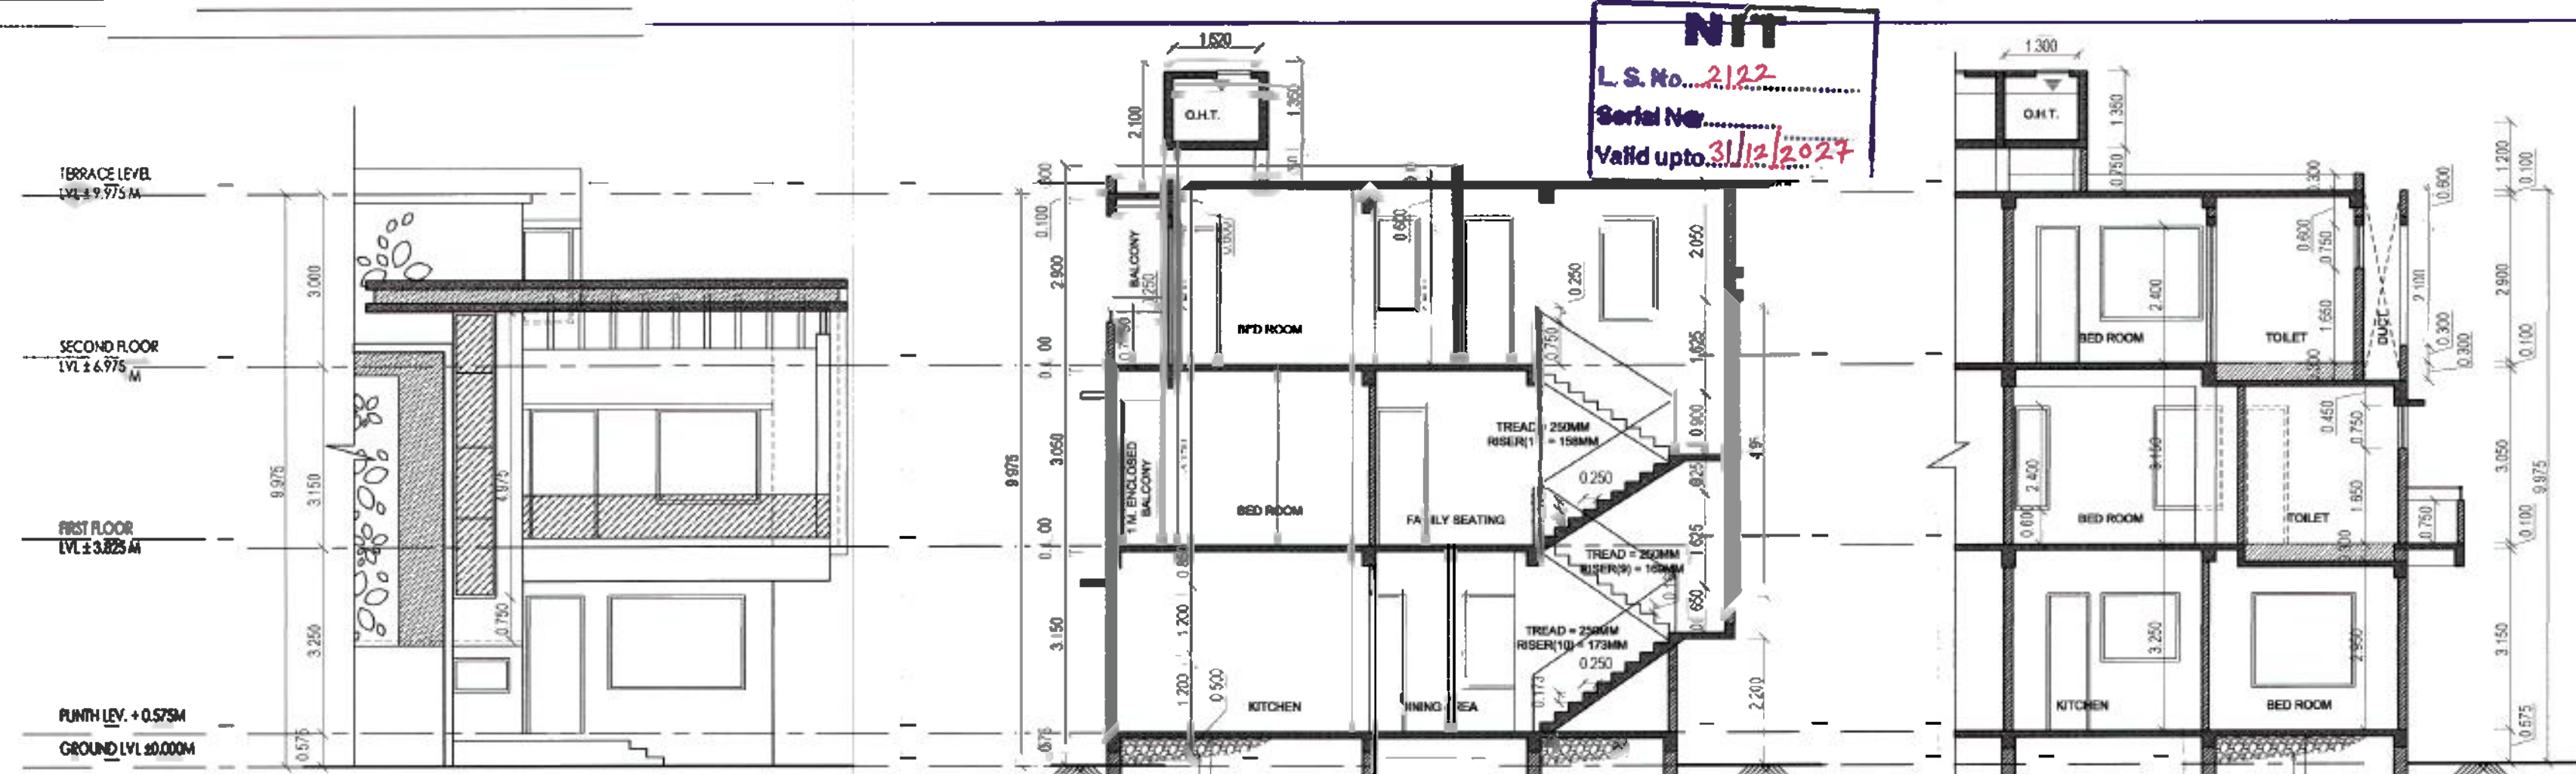

PLOT AREA		150.000	Sqm.
AREA UNDER ROAD WIDENING		0.000	Sqm.
NET PLOT AREA---A		150.000	Sqm.
F.S.I = 1.0 FA		150.000	Sqm.
30 % EXTRA F.S.I. (PAID F.S.I.)		45.000	
TOTAL PERMISSIBLE BUILT-UP AREA		195.000	Sqm.
EXISTING BUILT UP AREA		155.692	Sqm.
PAID FSI UTILISED		5.692	Sqm.
EXISTING AREA AS UNDER		AREA IN Sqm.	
PARTICULARS	TOTAL B/U AREA	PERMISSIBLE PREMIUM AREA (sq. m)	EXISTING PREMIUM AREA
GROUND FL	63.940		8.585
FIRST FL	56.939		7.910
SECOND FL	23.725		4.569
TOTAL AREA	144.604	46.700	21.064
		20% PERMISSIBLE BALCONY AREA	0.000
		OPEN BALCONY AREA	0.000
		ENCLOSED BALCONY AREA	0.000
		TOTAL BALCONY AREA	0.000
		EXCESS BAL. AREA COUNTED IN FSI	0.000
		BUILTUP AREA	63.940




PREVIOUS PERMIT NO. -
B.EI (WEST) /Case No.
AB-12017111350/ Tracking
No. 2017111366/1411/1517
DATED - 30/05/18

GROUND FL. AREA STATEMENT		AREA IN Sqm	
BUILT-UP AREA		TOTAL	
MKD	Nos	SIZE IN m	AREA
A	1	7.600	53.200
B	1	2.400	10.740
TOTAL B/U AREA		63.940	63.940
EXISTING PREMIUM AREA		TOTAL	
MKD	Nos	SIZE IN m	AREA
p1	1	2.525	3.400
TOTAL PREMIUM AREA		8.585	8.585

FIRST FLOOR AREA STATEMENT		AREA IN Sqm	
BUILT-UP AREA		TOTAL	
MKD	Nos	SIZE IN m	AREA
A	1	4.475	7.525
B	1	2.525	6.600
C	1	4.475	6.000
TOTAL B/U AREA		56.939	56.939
EXISTING PREMIUM AREA		TOTAL	
MKD	Nos	SIZE IN m	AREA
p1	1	2.525	3.400
TOTAL PREMIUM AREA		8.585	8.585

SECOND FLOOR AREA STATEMENT		AREA IN	
BUILT-UP AREA		TOTAL	
MKD	Nos	SIZE IN m	AREA
A	1	6.225	11.330
B	1	3.635	12.395
TOTAL B/U AREA		23.725	23.725
EXISTING PREMIUM AREA		TOTAL	
MKD	Nos	SIZE IN m	AREA
p1	1	2.525	4.770
TOTAL PREMIUM AREA		12.044	12.044

DEDUCTION		TOTAL	
MKD	Nos	SIZE IN m	AREA
d1	1	2.250	0.300
TOTAL DEDUCTION AREA		0.675	0.675
NET PREMIUM AREA		7.910	7.910
EXISTING ENCLOSED BALCONY AREA		TOTAL	
MKD	Nos	SIZE IN m	AREA
b1	1	4.146	4.146
b2	1	1.000	3.960
TOTAL ENCLOSED BALCONY AREA		8.106	8.106
EXISTING OPEN BALCONY AREA		TOTAL	
MKD	Nos	SIZE IN m	AREA
b3	1	1.000	3.565
b4	1	1.000	2.475
b5	1	1.000	2.475
b6	1	4.475	4.475
TOTAL OPEN BALCONY AREA		14.369	14.369

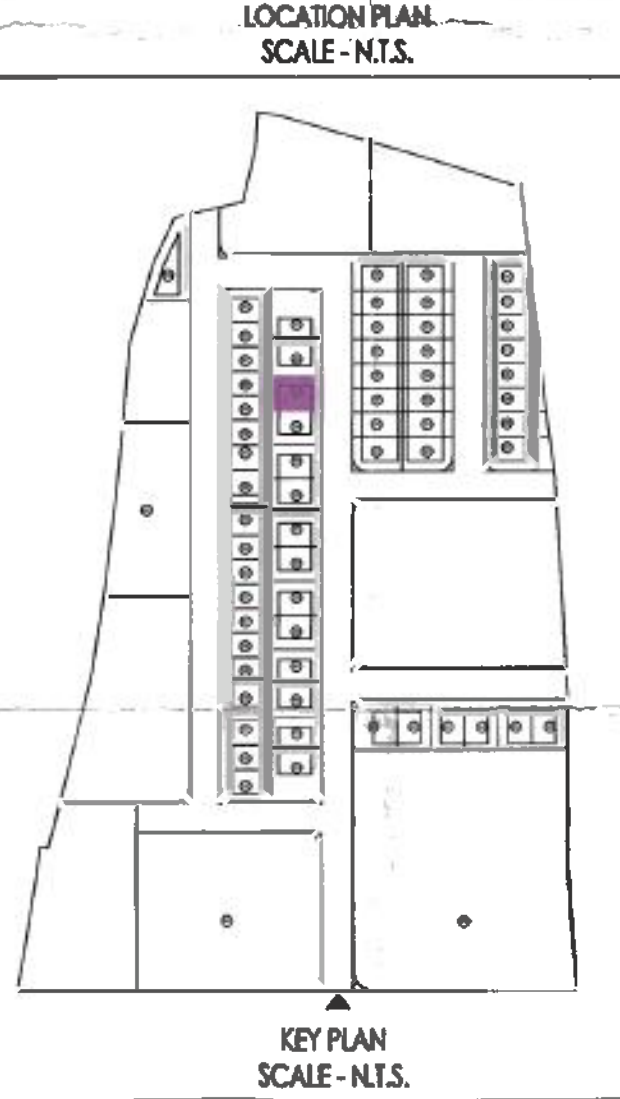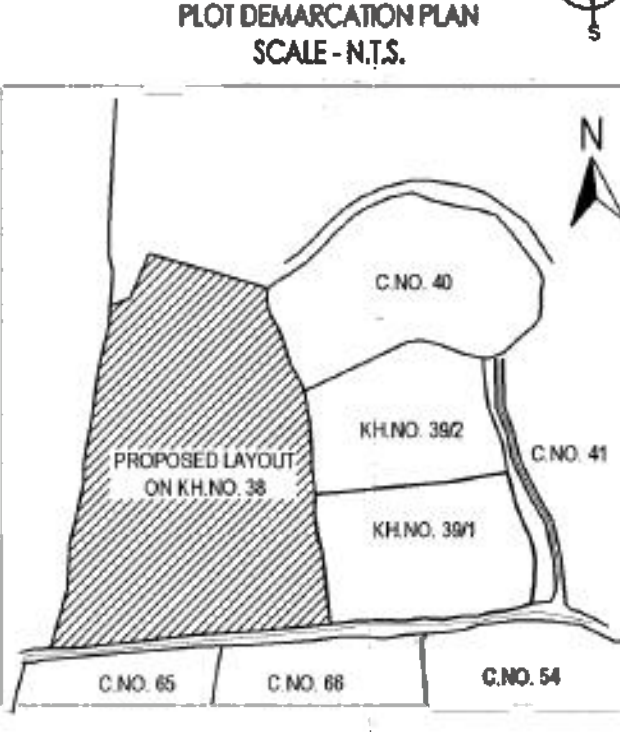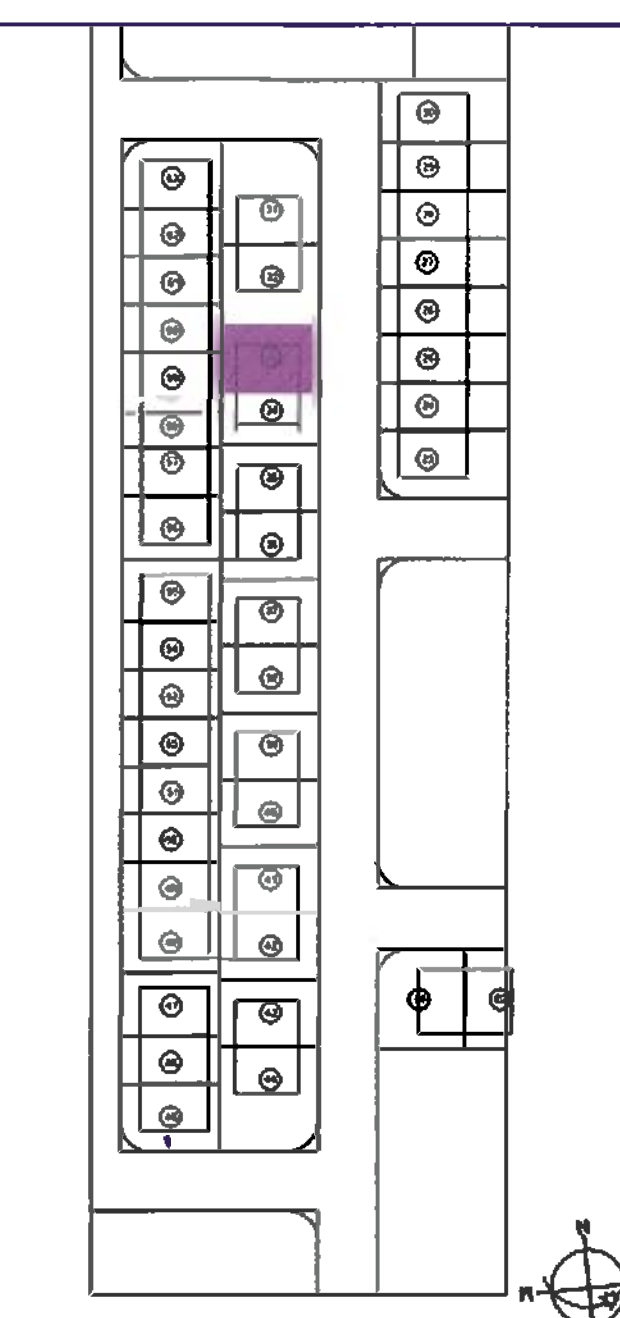

PROJECT: EXISTING SINGLE FAMILY DWELLING BUNGALOW UNIT ON PLOT NO. 33 KH. NO. 38, C.T.S. NO. 270, SHEET NO. 84, MOUZA: DABHA, AT TAH. NAGPUR, DIST. NAGPUR, BELONGING TO: 1) SUNIL RAMKRISHNA DUDDALWAR 2) SONAL SUNIL DUDDALWAR 3) KUNAL SUNIL DUDDALWAR (AS PER MUTATION)

DRAWING NO: TWIN 010

DISCUSSION ☐ EXECUTION ☐

TENDER ☐ SUBMISSION ☐

Acad. Ref.:

THIS DRAWING IS THE PROPERTY OF R. N. ASSOCIATES IT SHOULD NOT BE USED, COPIED OR REPRODUCED WITHOUT PRIOR WRITTEN PERMISSION.

REFER WRITTEN DIMENSIONS, DO NOT SCALE THE DWG. IF ANY DISCREPANCY OBSERVED IN THE DRAWING THE SAME SHOULD BE BROUGHT TO THE NOTICE OF ARCHITECT FOR RECTIFICATION

SCHEDULE OF OPENING

FD	DOOR	1.800 x 2.400	FOLDING DOOR
D	DOOR	1.200 x 2.400	T.W. PANELED DOOR
D1	DOOR	0.800 x 2.400	FLUSH DOOR
D2	DOOR	0.750 x 2.400	DO
W	WINDOW	2.400 x 1.650	ALUMINIUM GLASS WINDOW
W1	WINDOW	1.800 x 1.650	DO
W2	WINDOW	1.200 x 1.650	DO
W3	WINDOW	1.200 x 1.800	DO
W4	WINDOW	0.750 x 1.650	DO
W5	WINDOW	1.370 x 1.200	DO
W6	WINDOW	1.000 x 0.800	DO
W7	WINDOW	0.600 x 1.800	DO
GL	GLAZING	750 x 3.875	ALUMINIUM GLASS GLAZING
V	VENTILATOR	0.600 x 0.750	ALUMINIUM GLASS VENTILATOR

PARKING AREA STATEMENT:
AS THE SIZE OF PLOT IS MORE THAN 100 SQ.M & LESS THAN 200 SQ.M, AND CONSTRUCTION OF SINGLE FAMILY DWELLING UNIT IS PROPOSED THEN REQUIRED PARKING SHALL BE PROVIDED IN THE MARGINAL SPACES.
REQUIRED PARKING - 1 CAR + 2 SC + 2 CY
PROVIDED PARKING - 2 CAR + 2 SC + 2 CY
(IN THE SIDE & REAR MARGINAL SPACE)

INDEX:

PLOT BOUNDARY SHOWN THUS

EXISTING CONSTRUCTION SHOWN THUS

PROPOSED AREA SHOWN THUS

MARGINAL INFRACTIONMENT SHOWN THUS

OWNER: SUNIL DUDDALWAR

MRS. SONAL DUDDALWAR

KUNAL S. DUDDALWAR

ARCHITECT: RUPESH B. NAOGHARE (ARCHITECT, PLANNER, INTERIOR DESIGNER) REG. NO. CA/2006/38141 NIT LICENCE NO. 2122 / RUPESH B. NAOGHARE

PROJECT AR: RITA

DELT BY: RITA

CHK BY: RUPESH

JOB NO.:

DWG NO.:

DWG. TITLE: SUBMISSION DRAWING

R.N. ASSOCIATES

ARCHITECTS & PLANNERS & INTERIOR DESIGNERS

Shreeji High Apartments, Plot no. 29, Flat no. A-5, First Floor, Behind SBI Bank, Haridra Nagar, Ring Road, NAGPUR - 46.

Phone: +91-9823356821

E-mail: rnaassociates24@gmail.com, rupesh2844@gmail.com