



Nagpur Improvement Trust

PBX No. : 2531431
2531432

APPENDIX 'D'

(Regulation No.6.6.1)

Form for Sanction of Building Permit & Commencement Certificate



2019052832

Name of the Person	श्री सुनिल रामकृष्ण दुददलवार श्रीमती सोनल सुनिल दुददलवार श्री कुणाल सुनिल दुददलवार		
Address of Applicant	९८ शिवाजी नगर नागपुर ४४००१०		
Permit No. :	B.E (WEST)/ Case No. AB-W-D-26/ Tracking No. 2019052832	2329/944	Date 27/08/19
Site of Proposed Work, Plot No. :	11,12		
Mouza & Khasra :	Dabha-38		
Layout Name :	MZ-DABHA- KH NO 38		

Sir, With reference to your application number AB-W-D-26 dated 28-MAY-2019 for the grant of sanction of Commencement Certificate under section 45 & 69 of M.R. & T.P. Act 1966 to carry out development work/ and building permit under section 45 of M.R. & T.P. Act to erect building, Sanction is hereby given to construct in accordance with the sanctioned plan, modifying note here under so as not to contrivence any of the building Regulation/Development Control Rules of Nagpur City/RP.The Commencement Certificate / Building permit is granted subject to the following conditions:-

1. The sanction once accorded through commencement certificate/building permit shall remain valid for Four years in the aggregate but shall have to be renewed every one year from the date of its issue.The application for renewal shall be made before expiry of one year if the work is not already commenced.Such renewal can be done for three consecutive terms of one year after which proposals shall have to be submitted to obtain development permission afresh.If application for renewal is made after expiry of the stipulated period during which commencement certificate is valid then the Chairman may condone the delay for submission of application for renewal by charging necessary fees.But in any case commencement certificate shall not be renewed for a period of more than four years from the date of commencement certificate / development certificate.However the condition of lease of allotment of plot for completion of construction will overrule this duration of sanction.
2. The land vacated in consequence of the enforcement of the setback rule shall form part of the public street.
3. This permission does not entitle you to develop the land which does not vest in you.
4. This building shall be used for the purpose for which the sanction is accorded and as prescribed in the prevailing Development Control Rules and Building By-laws.
5. No departure from the sanctioned plan should be made without obtaining previous sanction of the NIT. If any construction is carried out in contravention of the sanctioned plan the Nagpur Improvement Trust may require it to be demolished or altered in such a manner as it may deem fit.
- 6.Within one year from the date of issue of building permit the owner shall commence the work for which the building permit is issued. The Inspection Notice/intimation regarding commencement of construction will have to be given to the Nagpur Improvement Trust in prescribed form "F".
7. The intimation regarding completion of construction upto plinth level should be given in the Form as in Apendix "G" to the NIT.Further construction shall be carried out only after obtaining approval in prescribed format "H" from the NIT.
8. The Building or part thereof shall not be occupied or used unless occupation certificate has been obtained from Chairman, NIT in prescribed format "K". The owner through his licenced surveyor/Architect/Engineer who has supervised the construction, shall furnish a building completion certificate to the Chairman, NIT in the form in appendix "J".This certificate shall be accompanied by 3 sets of plans of completed development.The Chairman, NIT after inspection of the work and after satisfying himself that there is no deviation from the sanctioned plans, issue an occupancy certificate.

9. Any person who contravenes any of the provisions of these regulations, any requirements or obligations imposed on him by virtue of these regulations including the maintenance of fire protection services and appliances and lifts in working order or who interferes with or obstructs any person in the discharge of his duties shall be guilty of an offence shall be liable for prosecution.

10. W.C, Bath & washing places shall conform to requirement contained in table 12 to 26 attached to Building Regulation of the Nagpur city.

11. Rain water shall entirely be excluded from the connecting sewer & separate arrangement for diverting rain water to road side storm drain shall be made. If any deviation are detected in this respect the Chairman's order for rectifying them shall be complied with.

12. All drainage work shall be got done through licensed plumber approved by Nagpur Improvement Trust or Nagpur Municipal Corporation.

13. W.C., Bathroom and washing places shall not be used unless proper connections are made as per table 12 to 26 through licensed plumber as mentioned in 12 above and completion Notice in form 'J' duly signed by licensed surveyor/Architect/Engineer is given and permission to use them is obtained from Chairman, NIT.

14. During the course of construction of building, the sanctioned plan shall always be available at site for inspection by officials of Nagpur Improvement Trust.

15. Except as aforesaid the permission is granted subject to compliance of Building Regulation for time being in force and nothing herein contained shall be regarded as dispensing with such compliance except to the extent expressly specified therein.

16. This permission shall not be construed as affecting in any way the right of Government or Nagpur Improvement Trust or the Municipal Corporation or any other authority or any private person or firm to the land upon which permission has been sought to construct building or to any easementary rights connected there with.

17. The permit holder is not allowed to collect earth/materials from or through Nagpur Improvement Trust land and road sides without permission in writing from Chairman who may grant it on such terms and conditions as may deem fit. Where such permission has been granted such use shall not be an obstruction or be a hinderance to the road user. The excavated material/debris deposited shall be removed within three days of use of land. If any material is stacked or dumped on Nagpur Improvement Trust land without Trusts prior permission and if such permission is granted but subsequently if it is seen that permission is causing hardship to the public then it shall be removed by the Nagpur Improvement Trust at the risk and cost of this permit holder and Nagpur Improvement Trust shall not be responsible for any loss or damage cause to the permit holder. No claim on this account shall be tenable against Nagpur Improvement Trust.

18. Subject to the condition that the party will plant and grow in vacant land 4 Nos. of shady trees under the provisions of Maharashtra (Urban Area) Reservations of Tree Act. 1975.

19. This sanction is subject to the condition that drinking water and sewerage disposal is not guaranteed by Nagpur Municipal Corporation/Nagpur Improvement Trust.

20. Dustbins of suitable sizes should be provided within the plot boundary easily accessible from road.

21. Suitable letter delivery boxes should be installed at easily accessible place on ground floor.

22. Necessary arrangement for rain water harvesting shall be done

23. Keeping Safe Horizontal & Vertical distances from H.T/L.T Lines for Proposed Construction as per Table No. 3 of D.C.R. 2000 and as per Clause 80 of Indian Electricity Rules 1956

Enclosure : One Copy / One Set of Sanctioned Plan




2019052832

Date of Generation : 16/08/2019

Copy to : -


1. The Divisional Officer, West Division Ambazari Nagpur,
Nagpur Improvement Trust for information with a copy of sanction
plan (enclosed herewith) for record

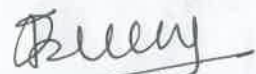
(S.M. Pohekar)

Building Engineer (W)

Nagpur Improvement Trust


Nagpur, Dated

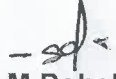
(S.M. Pohekar)

Building Engineer (W)

Nagpur Improvement Trust


Nagpur

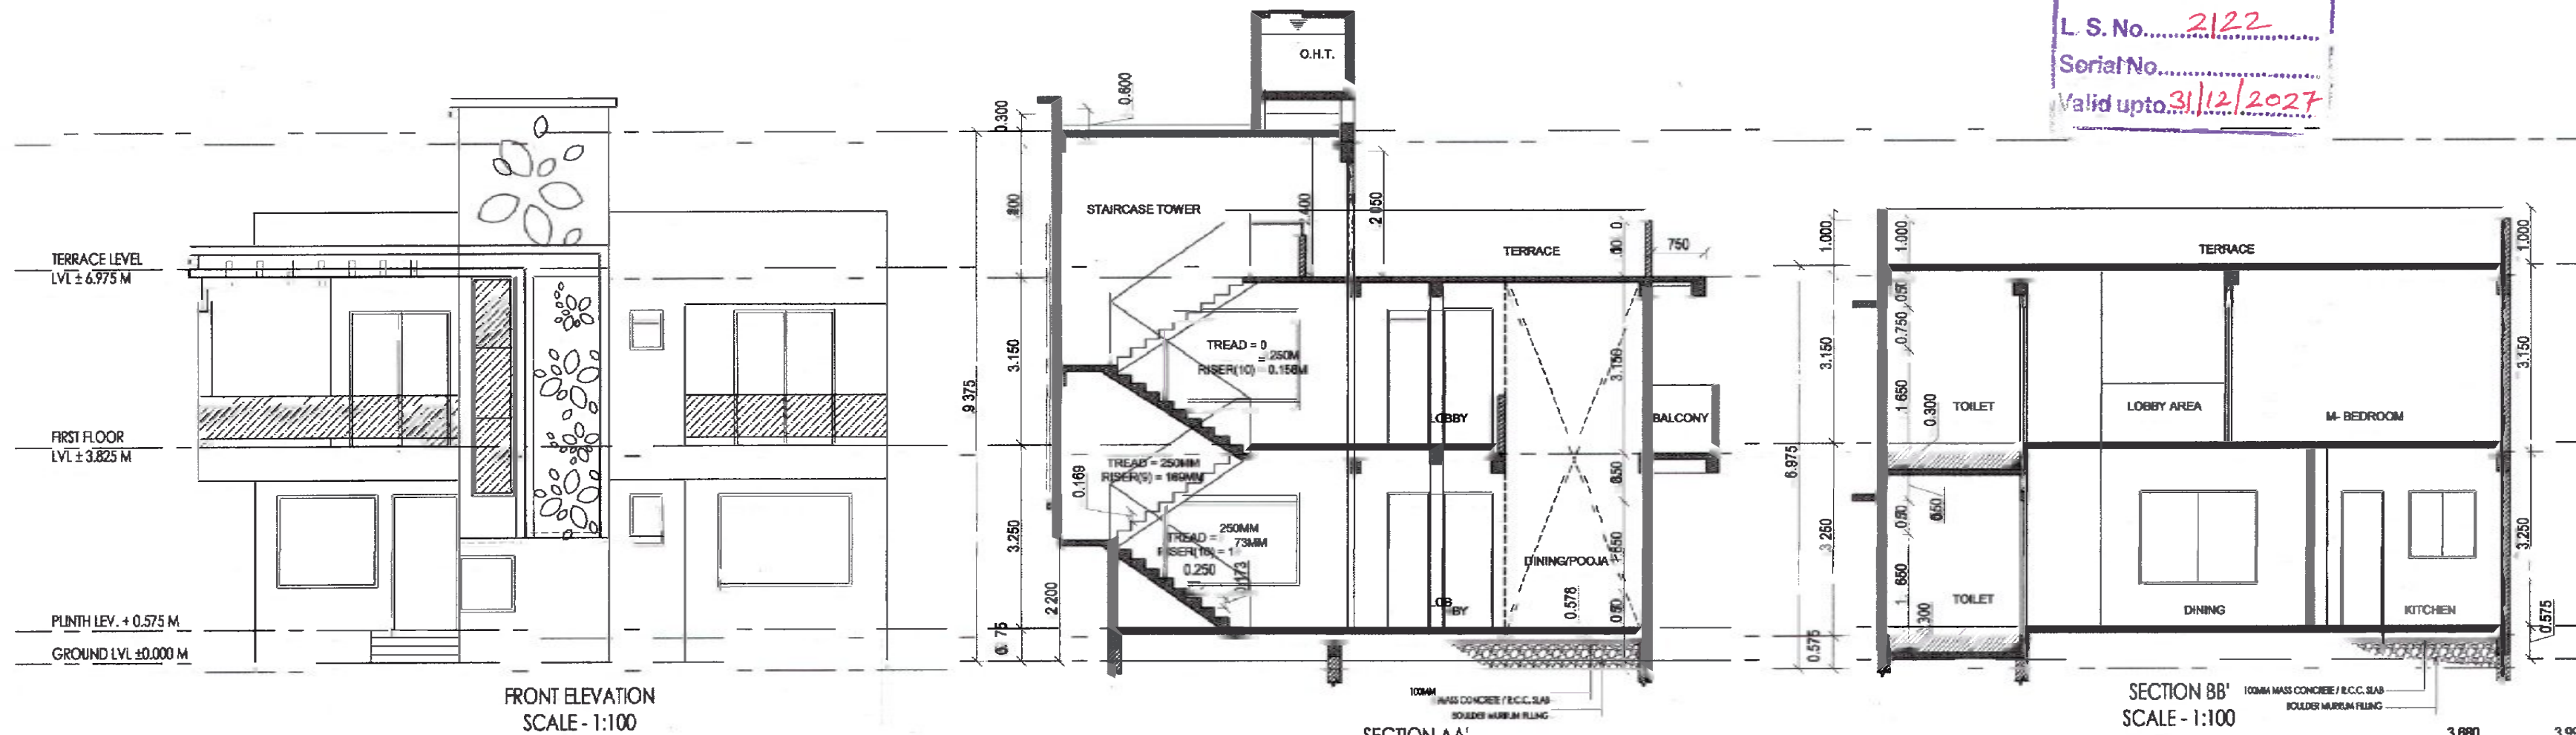


AREA STATEMENT		
PLOT AREA		225.468 Sqm.
AREA UNDER ROAD WIDENING		0.000 Sqm.
NET PLOT AREA---A		225.468 Sqm.
F.S.I = 1 OF A		225.468 Sqm.
30 % EXTRA F.S.I. (PAID F.S.I.)		0.000
TOTAL PERMISSIBLE BUILT-UP AREA		225.468 Sqm.
PROPOSED BUILT UP AREA		216.861 Sqm.
PROPOSED AREA AS UNDER		AREA IN Sqm.
PARTICULARS	TOTAL B/U AREA	PROPOSED PREMIUM AREA
GROUND FL.	104.049	8.284
FIRST FL.	98.083	7.789
TOTAL AREA	202.132	16.073
15% PERMISSIBLE BALCONY AREA		0.000
OPEN BALCONY AREA		0.000
ENCLOSED BALCONY AREA		0.000
TOTAL BALCONY AREA		0.000
EXCESS BAL. AREA D IN FSI		0.000
BUILTUP AREA		104.049
GROUND FL.	104.049	8.284
FIRST FL.	98.083	7.789
TOTAL AREA	202.132	16.073

GROUND FL. AREA STATEMENT		AREA IN Sqm.
BUILT-UP AREA		TOTAL
MKD	Nos	SIZE IN m
A	1	3.680
B	1	3.995
C	1	3.625
D	1	3.875
E	1	5.090
a	TOTAL B/U AREA	
	104.049	
PROPOSED PREMIUM AREA		TOTAL
MKD	Nos	SIZE IN m
p1	1	2.335
p2	1	2.680
b	TOTAL PREMIUM AREA	
	8.284	

FIRST FLOOR AREA STATEMENT		AREA IN Sqm.
BUILT-UP AREA		TOTAL
MKD	Nos	SIZE IN m
A	1	3.680
B	1	3.995
C	1	3.625
D	1	3.875
E	1	5.090
F	1	0.230
G	1	0.500
H	1	4.265
I	1	0.500
a	TOTAL B/U AREA	
	104.060	
DEDUCTION		TOTAL
MKD	Nos	SIZE IN m
d1	1	2.415
b	TOTAL DEDUCTION AREA	
	5.977	
c=(a-b)	NET BUILT UP AREA	
	98.083	
PROPOSED ENCLOSED BALCONY AREA		TOTAL
MKD	Nos	SIZE IN m
b1	1	3.680
b2	1	3.625
d	TOTAL ENCLOSED BALCONY AREA	
	7.305	
PROPOSED OPEN BALCONY AREA		TOTAL
MKD	Nos	SIZE IN m
b3	1	3.625
b4	1	4.645
b5	1	4.380
b6	1	4.521
b7	1	(1.00+1.486)/2*3.995
e	TOTAL OPEN BALCONY AREA	
	22.136	
PROPOSED PREMIUM AREA		TOTAL
MKD	Nos	SIZE IN m
p1	1	2.335
p2	1	2.680
f	TOTAL PREMIUM AREA	
	8.284	
DEDUCTION		TOTAL
MKD	Nos	SIZE IN m
d1	1	0.220
g	TOTAL DEDUCTION AREA	
	0.495	
h=(f-g)	NET PREMIUM AREA	
	7.789	

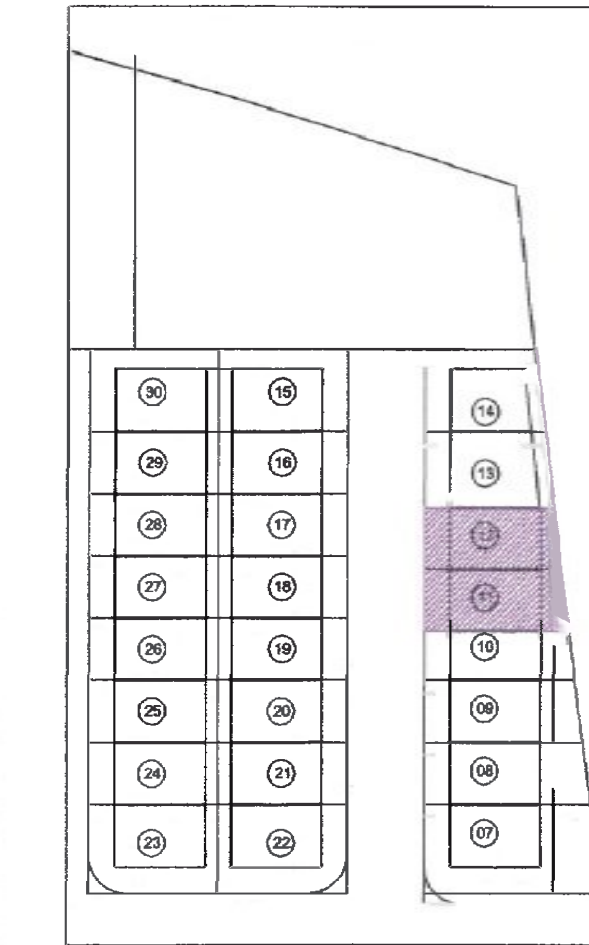

PLOT DEMARCATION PLAN
SCALE - N.T.S.

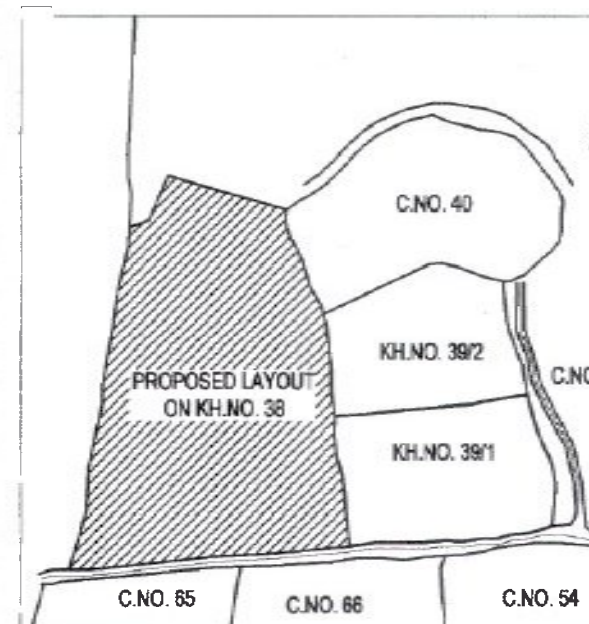

LOCATION PLAN
SCALE - N.T.S.



KEY PLAN
SCALE - N.T.S.

PROJECT:
PROPOSED SINGLE FAMILY DWELLING
BUNGALOW UNIT ON PLOT NO. 11&12 KH. NO.38,
C.T.S. NO. 270, SHEET NO.64, MOUZA: DABHA, AT
TAH. NAGPUR, DIST. NAGPUR, BELONGING TO:
1) SUNIL RAMKRISHNA DUDDALWAR
2) SONAL SUNIL DUDDALWAR
3) KUNAL SUNIL DUDDALWAR (AS PER MUTATION)

DRAWING NO: ROW 040
DISCUSSION: ☐ EXECUTION ☐
TENDER: ☐ SUBMISSION ☒

SCHEDULE OF OPENING

FD	DOOR	1.800 x 2.400	FOLDING DOOR
D	DOOR	1.200 x 2.400	T.W. paneled door
D1	DOOR	0.900 x 2.400	FLUSH DOOR
D2	DOOR	0.750 x 2.400	DO
W1	WINDOW	2.400 x 1.650	ALUMINIUM GLASS WINDOW
W2	WINDOW	2.100 x 1.650	DO
W3	WINDOW	2.000 x 1.650	DO
W4	WINDOW	1.800 x 1.650	DO
W5	WINDOW	1.200 x 1.650	DO
W6	WINDOW	1.000 x 1.000	DO
GL	GLAZING	750 x 3.875	ALUMINIUM GLASS GLAZING
V	VENTILATOR	0.600 x 0.750	ALUMINIUM GLASS VENTILATOR

PARKING AREA STATEMENT:
AS THE SIZE OF PLOT IS MORE THAN 200 SQ.M. & LESS THAN 300
SQ.M., AND CONSTRUCTION OF SINGLE FAMILY DWELLING UNIT IS
PROPOSED THEN REQUIRED PARKING SHALL BE PROVIDED IN THE
MARGINAL SPACES.
REQUIRED PARKING - 2 CAR + 2 SC + 2 CY
PROVIDED PARKING - 2 CAR + 2 SC + 2 CY
(IN THE SIDE & FRONT MARGINAL SPACE)

INDEX :-

LOT BOUNDARY SHOWN THUS
PROPOSED CONSTRUCTION SHOWN THUS
PROPOSED AREA SHOWN THUS

OWNER: SUNIL DUDDALWAR
MRS. SONAL DUDDALWAR
KUNAL S. DUDDALWAR

ARCHITECT: RUPESH B. NAOGHARE (ARCHITECT, PLANNER, INTERIOR DESIGNER)
REG. NO. CA/2006/38141
NIT LICENCE No. 2122
RUPESH B. NAOGHARE

PROJECT AR: RITA
DELT BY: RUTUJA
CHK. BY: RUPESH
JOB NO.: DWG. NO.: ROW 040
DWG. TITLE: SUBMISSION DRAWING

R.N. ASSOCIATES
ARCHITECTS, PLANNERS & INTERIOR DESIGNERS
Sangam NRTS Apartments, Plot no. 29, Plot no. 30, First Floor,
Dabha SBI Bank, Narvada Nagar, Ring Road, NAGPUR - 46
Phone: +91-9923356821
E-mail: massociates24@gmail.com, rupesh2844@gmail.com