



Prestige Builder

Anaj Bazar, Itwari, Nagpur-440002.

Cell : 8888882545, 9822368883

BEFORE THE RERA REGISTRATION AUTHORITY


Ref. No.

This to inform that Project “Eminent Residency” is for construction of Residential Flats and Shops not for Layout.

We here by attach the Layout Plan Approved by NIT of PlotNo. 56 on which project “Eminent Residency” is being constructed. And Building Plan Approval is being approved/Sanctioned by NMC (Nagpur Municipal corporation) is also attached in Building Plan Approval Tab.

Please consider this application.

Place: Nagpur
Date :17/08/2019

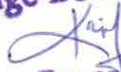Prestige Builders

Proprietor

For, Prestige Builders
Prop. Mr. Kapil N. Nathani


REVISE LAY-OUT OF MIDDLE PRECINCT.

CENTRAL AVENUE SCHEME SECTION III



SCALE: 1" = 330'

100' WIDE CENTRAL AVENUE ROAD

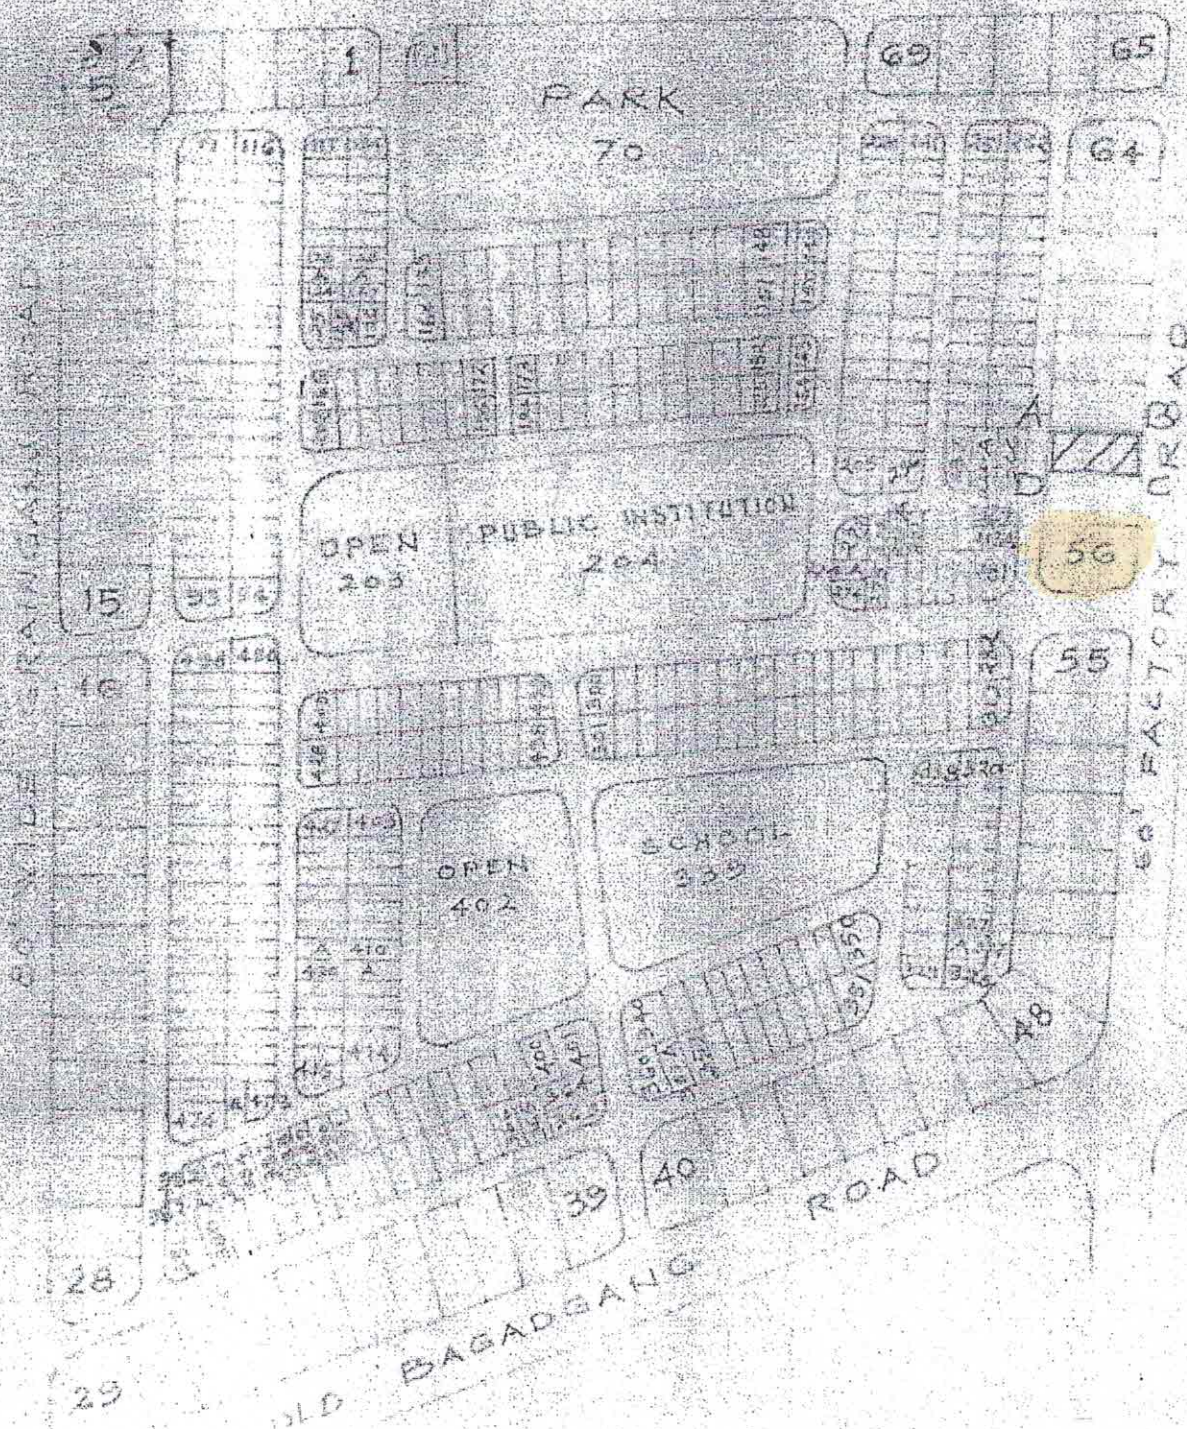

EAST PRECINCT